




SUBSTITUTION

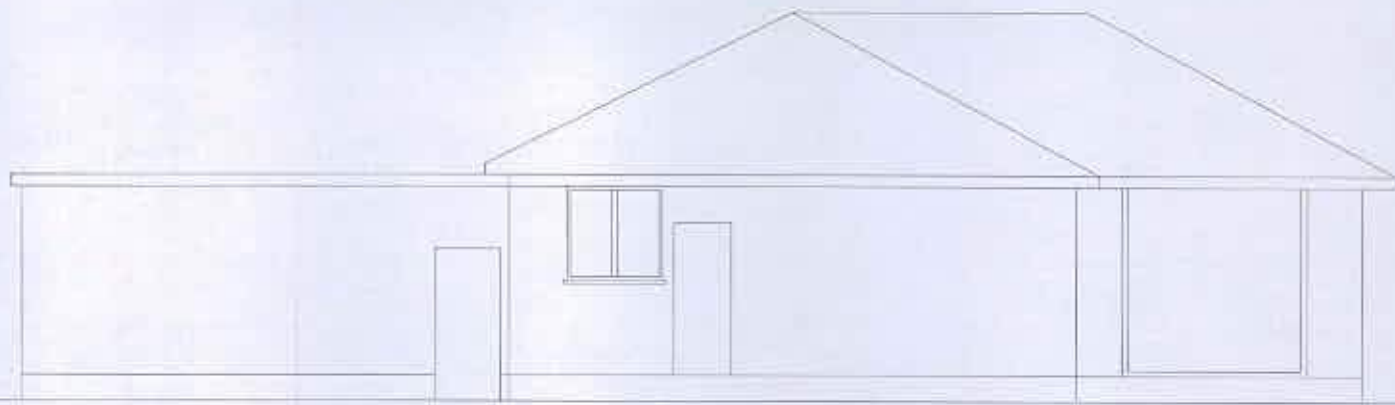

West Elevation

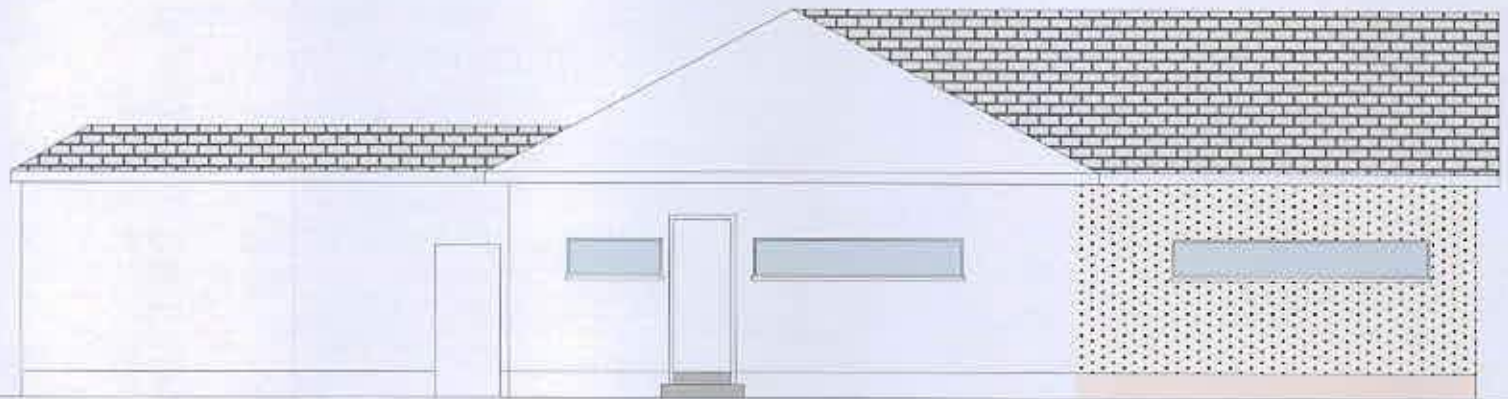

West Elevation

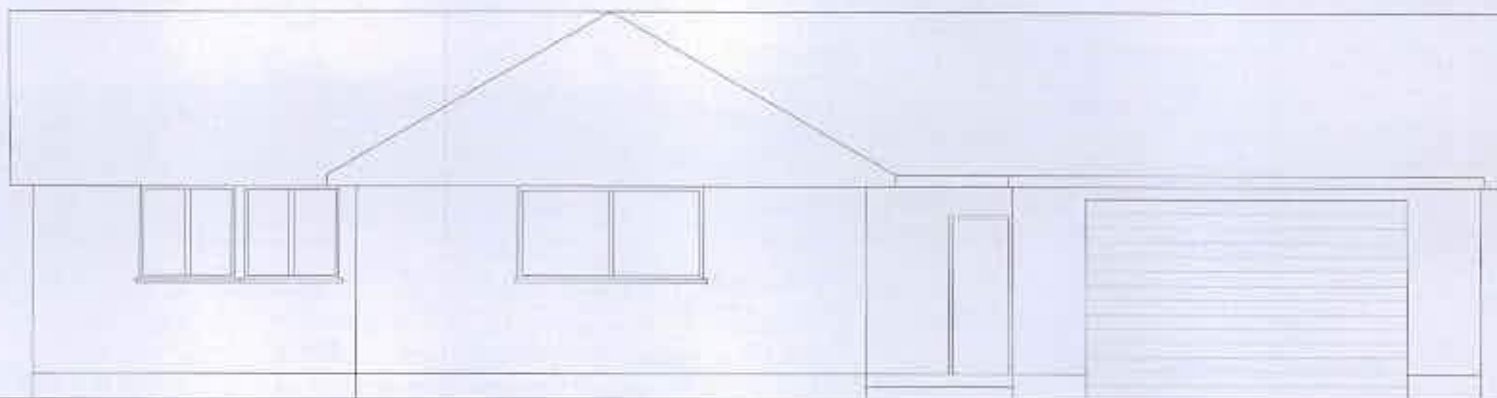

North Elevation



North Elevation



THE STUDIO
90 WEYHILL, HASLEMERE SURREY
GU27 1HS
UNITED KINGDOM

TEL: +44 7817 615 006 tobytg@gmail.com

Mrs Jacqueline Wong
3 Shorecroft
Bognor Regis
PO21 4AS

Existing and
Proposed
Elevations 2

FG13/08
05

1/100 TFG/YF
14-08-2013

Notes:

Amendment Date:
17/01/2014

Do not scale unless for planning
purposes.
Use only figured dimensions for
construction.
All dimensions to be checked and
verified on
site by the contractor.
All dimensions in mm (millimeters)
unless otherwise stated.

SCALE IS CORRECT WHEN
PRINTED ON A3