N

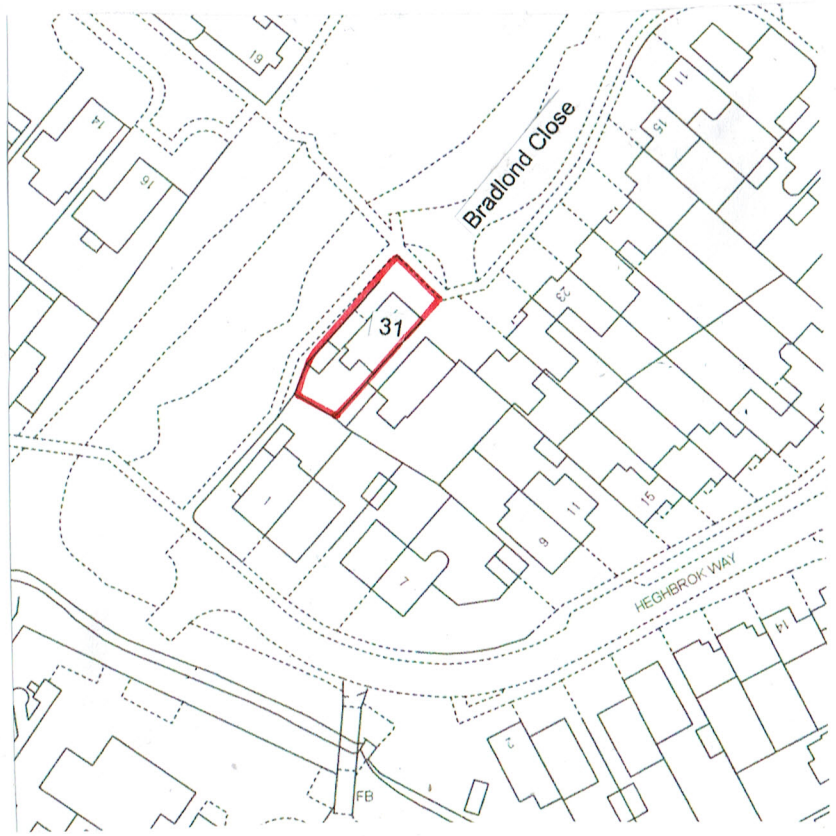

LOCATION PLAN 1:1250

location of proposed single storey rear extension

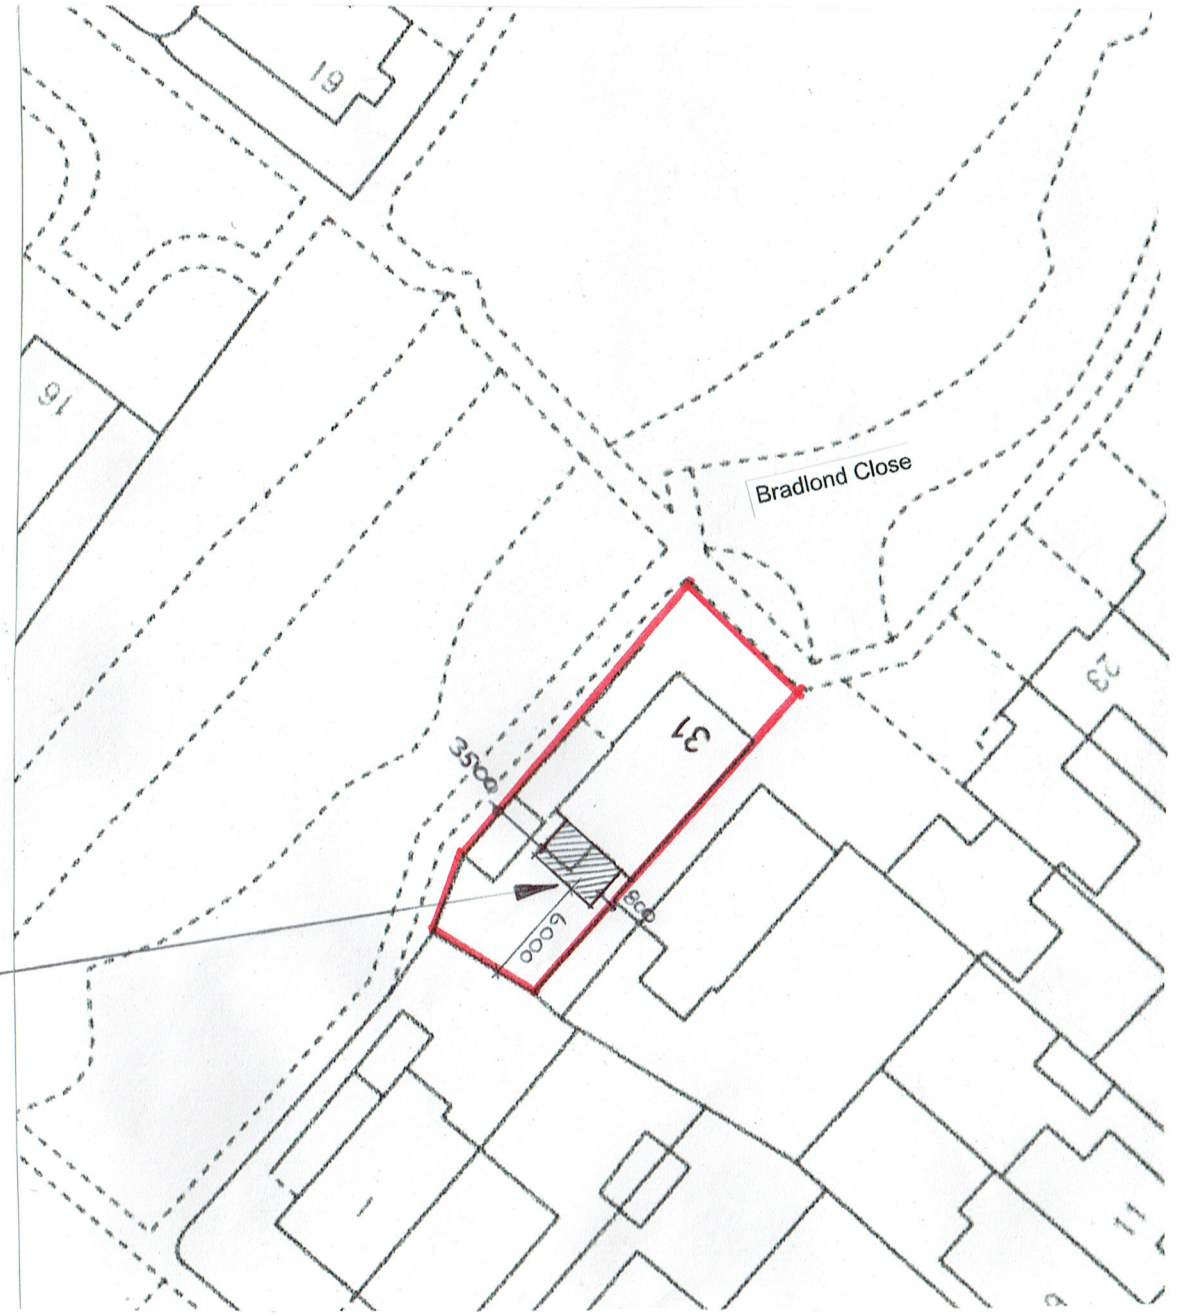

SITE BLOCK PLAN 1:500

AMdesign
ARCHITECTURE DESIGN DEVELOPMENT
Leeza Aldis-Hobbs ARB RIBA SPAB
Mob: 07756 329400
e-mail: leeza@amdesignltd.co.uk

PROJECT
31 BRADLOND CLOSE
ALDWICK
WEST SUSSEX
PO21 2RQ
PROJECT STAGE
PLANNING

DRAWING
LOCATION PLAN
SITE BLOCK PLAN
DRAWING No 240/01
REVISION
SCALE 1:1250 1:500
DATE NOV 2017
DRAWN LA
CHECKED

LETTER	REVISION	DATE

This scheme is subject to town planning and all other necessary consents. All dimesions and levels to be checked on site. This drawing is to be read in conjunction with other relevant drawings and documents. Report all discrepancies to the Architect before work commences. AM Design is the trading name of AM Design Ltd © AM Design Ltd. All rights reserved.

ARUN DISTRICT COUNCIL AW/331/17/HH