
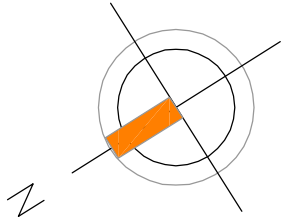
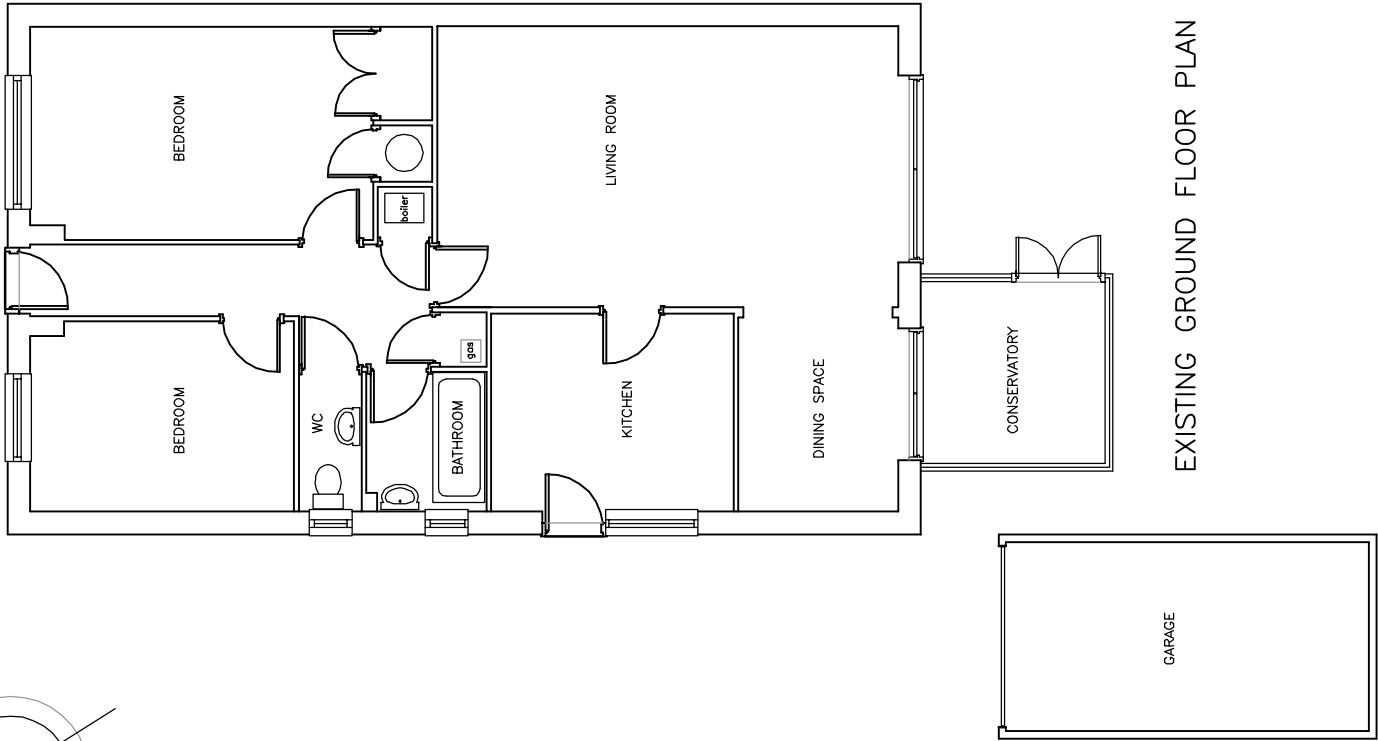


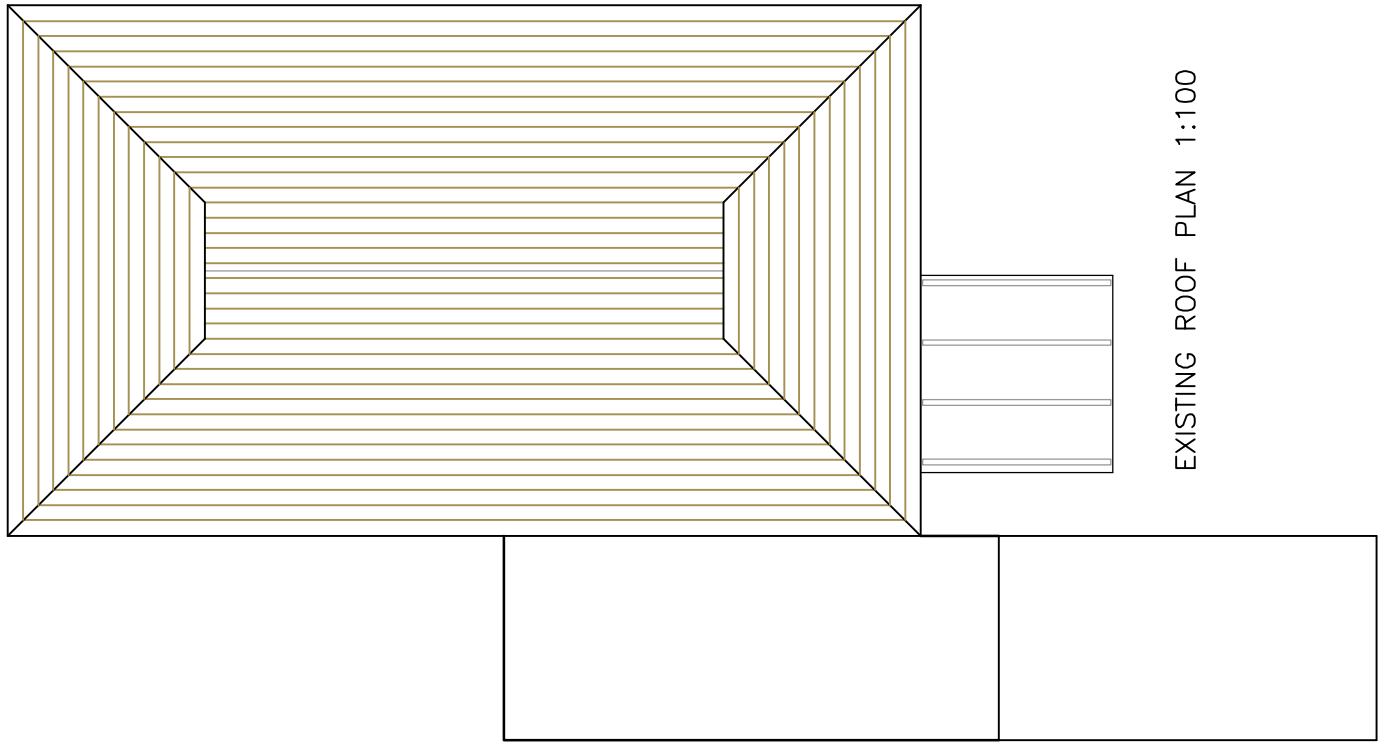

Amdesign
ARCHITECTURE DESIGN DEVELOPMENT
Leeza Aldis-Hobbs ARB RIBA SPAB
/mob: 07756 329400
e-mail: leeza@amdesignltd.co.uk

PROJECT
**31 BRADLOND CLOSE
ALDWICK
WEST SUSSEX
PO21 2RQ**
PROJECT STAGE
PI ANNING

DRAWING
**EXISTING
PLANS**
DRAWING No
240/02
SCALE 1:100
DATE OCT 2017
REVISION
DRAWN
CHECKED
LA

LETTER	REVISION	DATE
This scheme is subject to town planning and all other necessary consents. All dimensions and levels to be checked on site. This drawing is to be read in conjunction with other relevant drawings and documents. Report all discrepancies to the Architect before work commences.		