


THIS DRAWING IS FOR :


**PLANNING
PURPOSES ONLY**

Not to Be Used for Construction

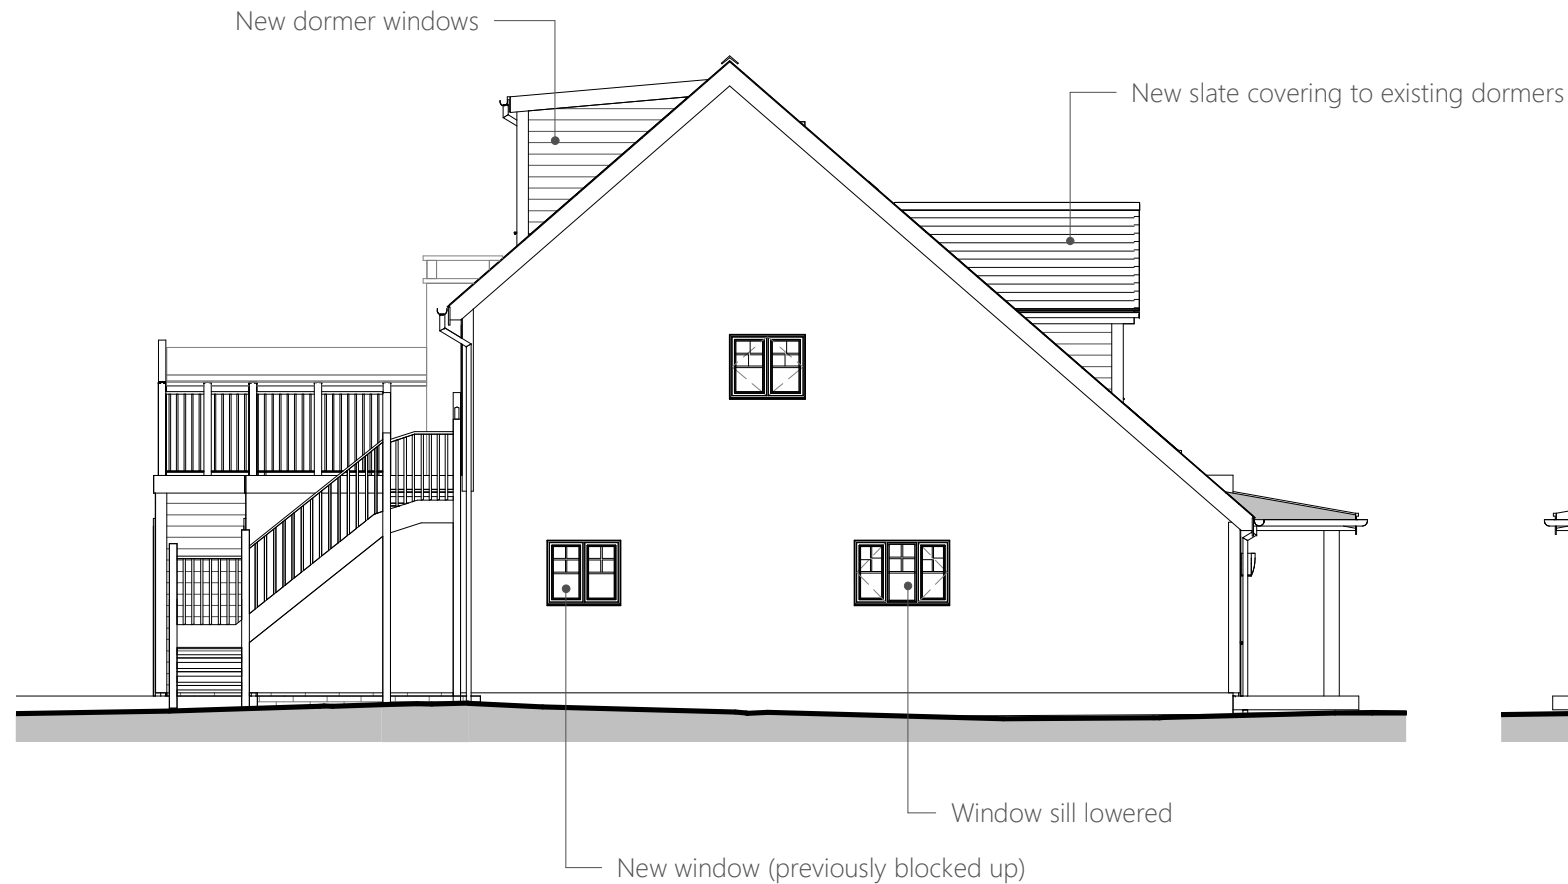

1. North-East (Side) Elevation - Proposed

scale 1 : 100

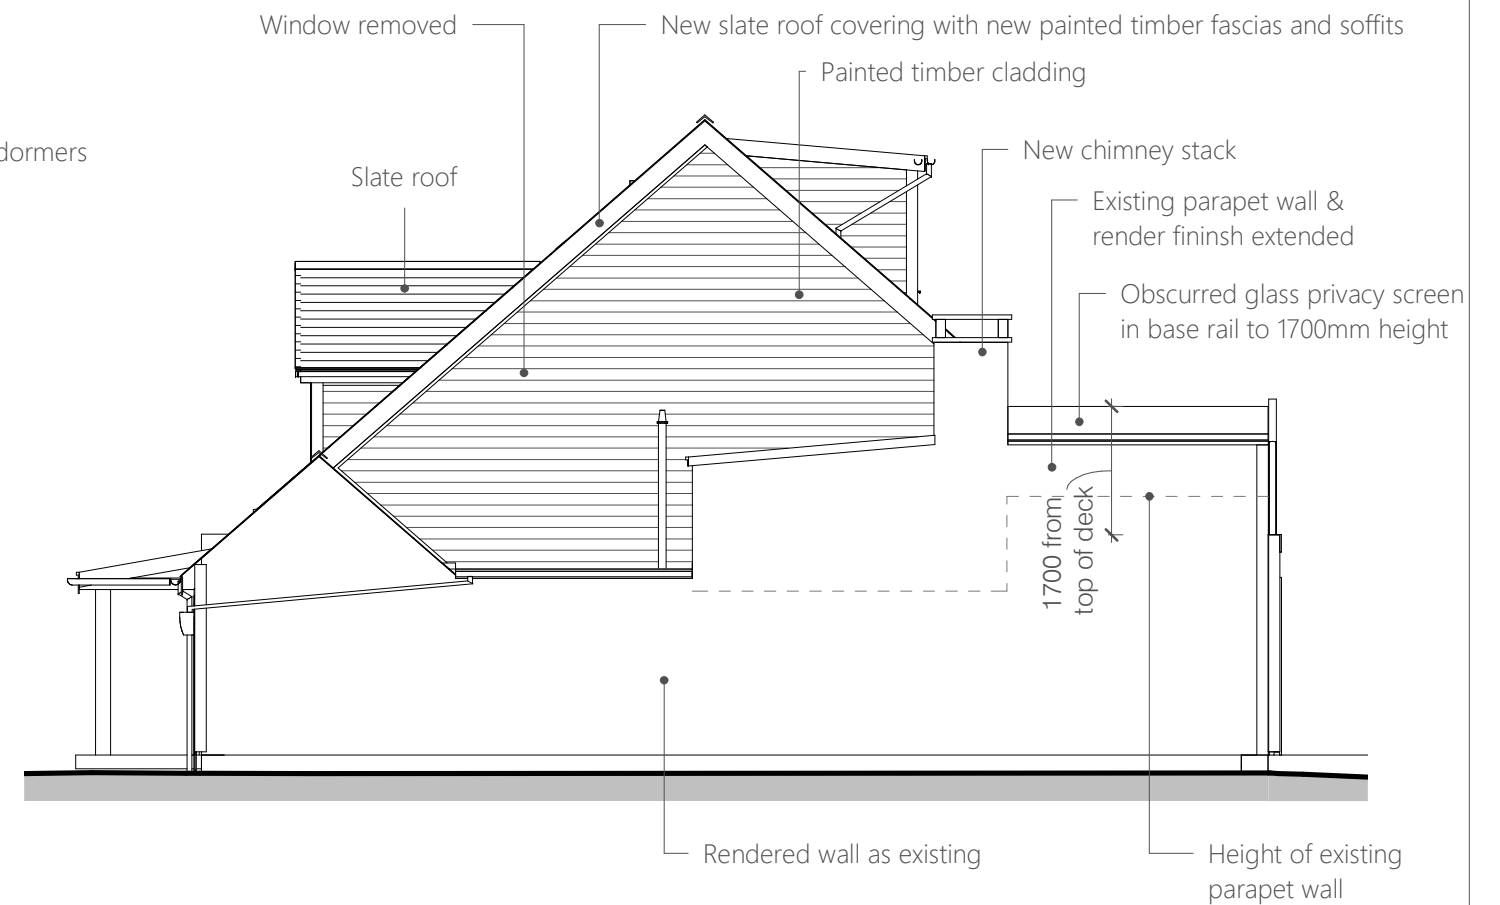

2. South-West (Side) Elevation - Proposed

scale 1 : 100

THIS IS A
COLOURED DRAWING
If this box does not appear Red, the drawing
may not be represented properly

This drawing is copyright of more than architecture ltd ©

CLIENT	Sara Adams & Chris Hodgkinson
PROJECT	5 Bay Walk
DRAWING TITLE	Proposed Elevations Sheet 02

DATE	28/11/19
DWG NO.	179 / 3.202
SCALE	1 : 100 @ A3
REVISION	DATE
06	Issued for NMA 29/11/19

NOTES

This drawing is copyright and shall not be reproduced nor used for any other purpose without the written permission of the architects. This drawing must be read in conjunction with all other related drawings and documentation. Permission is granted to scale from this drawing for the purposes of Local Authority Planning Approval only. Please verify that the information is correctly printed to scale by checking the control bar.

randell design group
architecture | interior design | project management

RIBA 

Chartered Practice

more studio halls orchard barn
apuldrum PO20 7FD
+44 (0) 1243 214 204
mail@randelldesigngroup.com
www.randelldesigngroup.com

1:2500	0m	400	800	1200
--------	----	-----	-----	------