


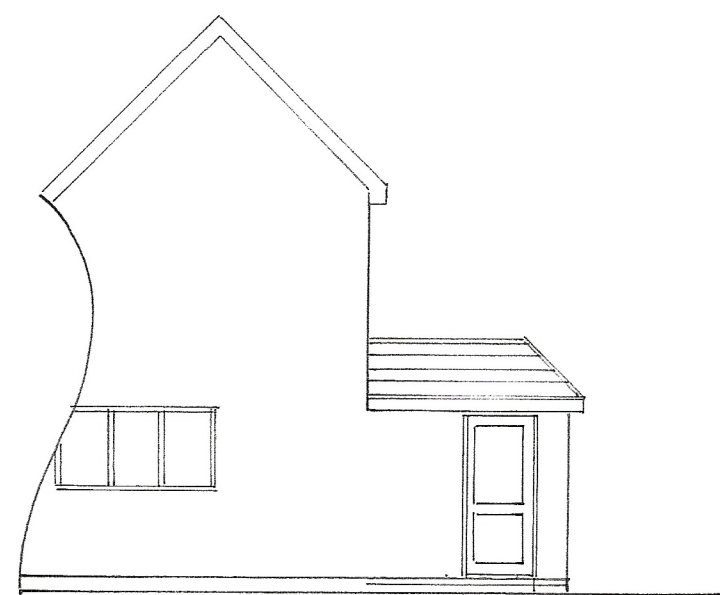

east




north

1 : 100




location plan

1 : 1250

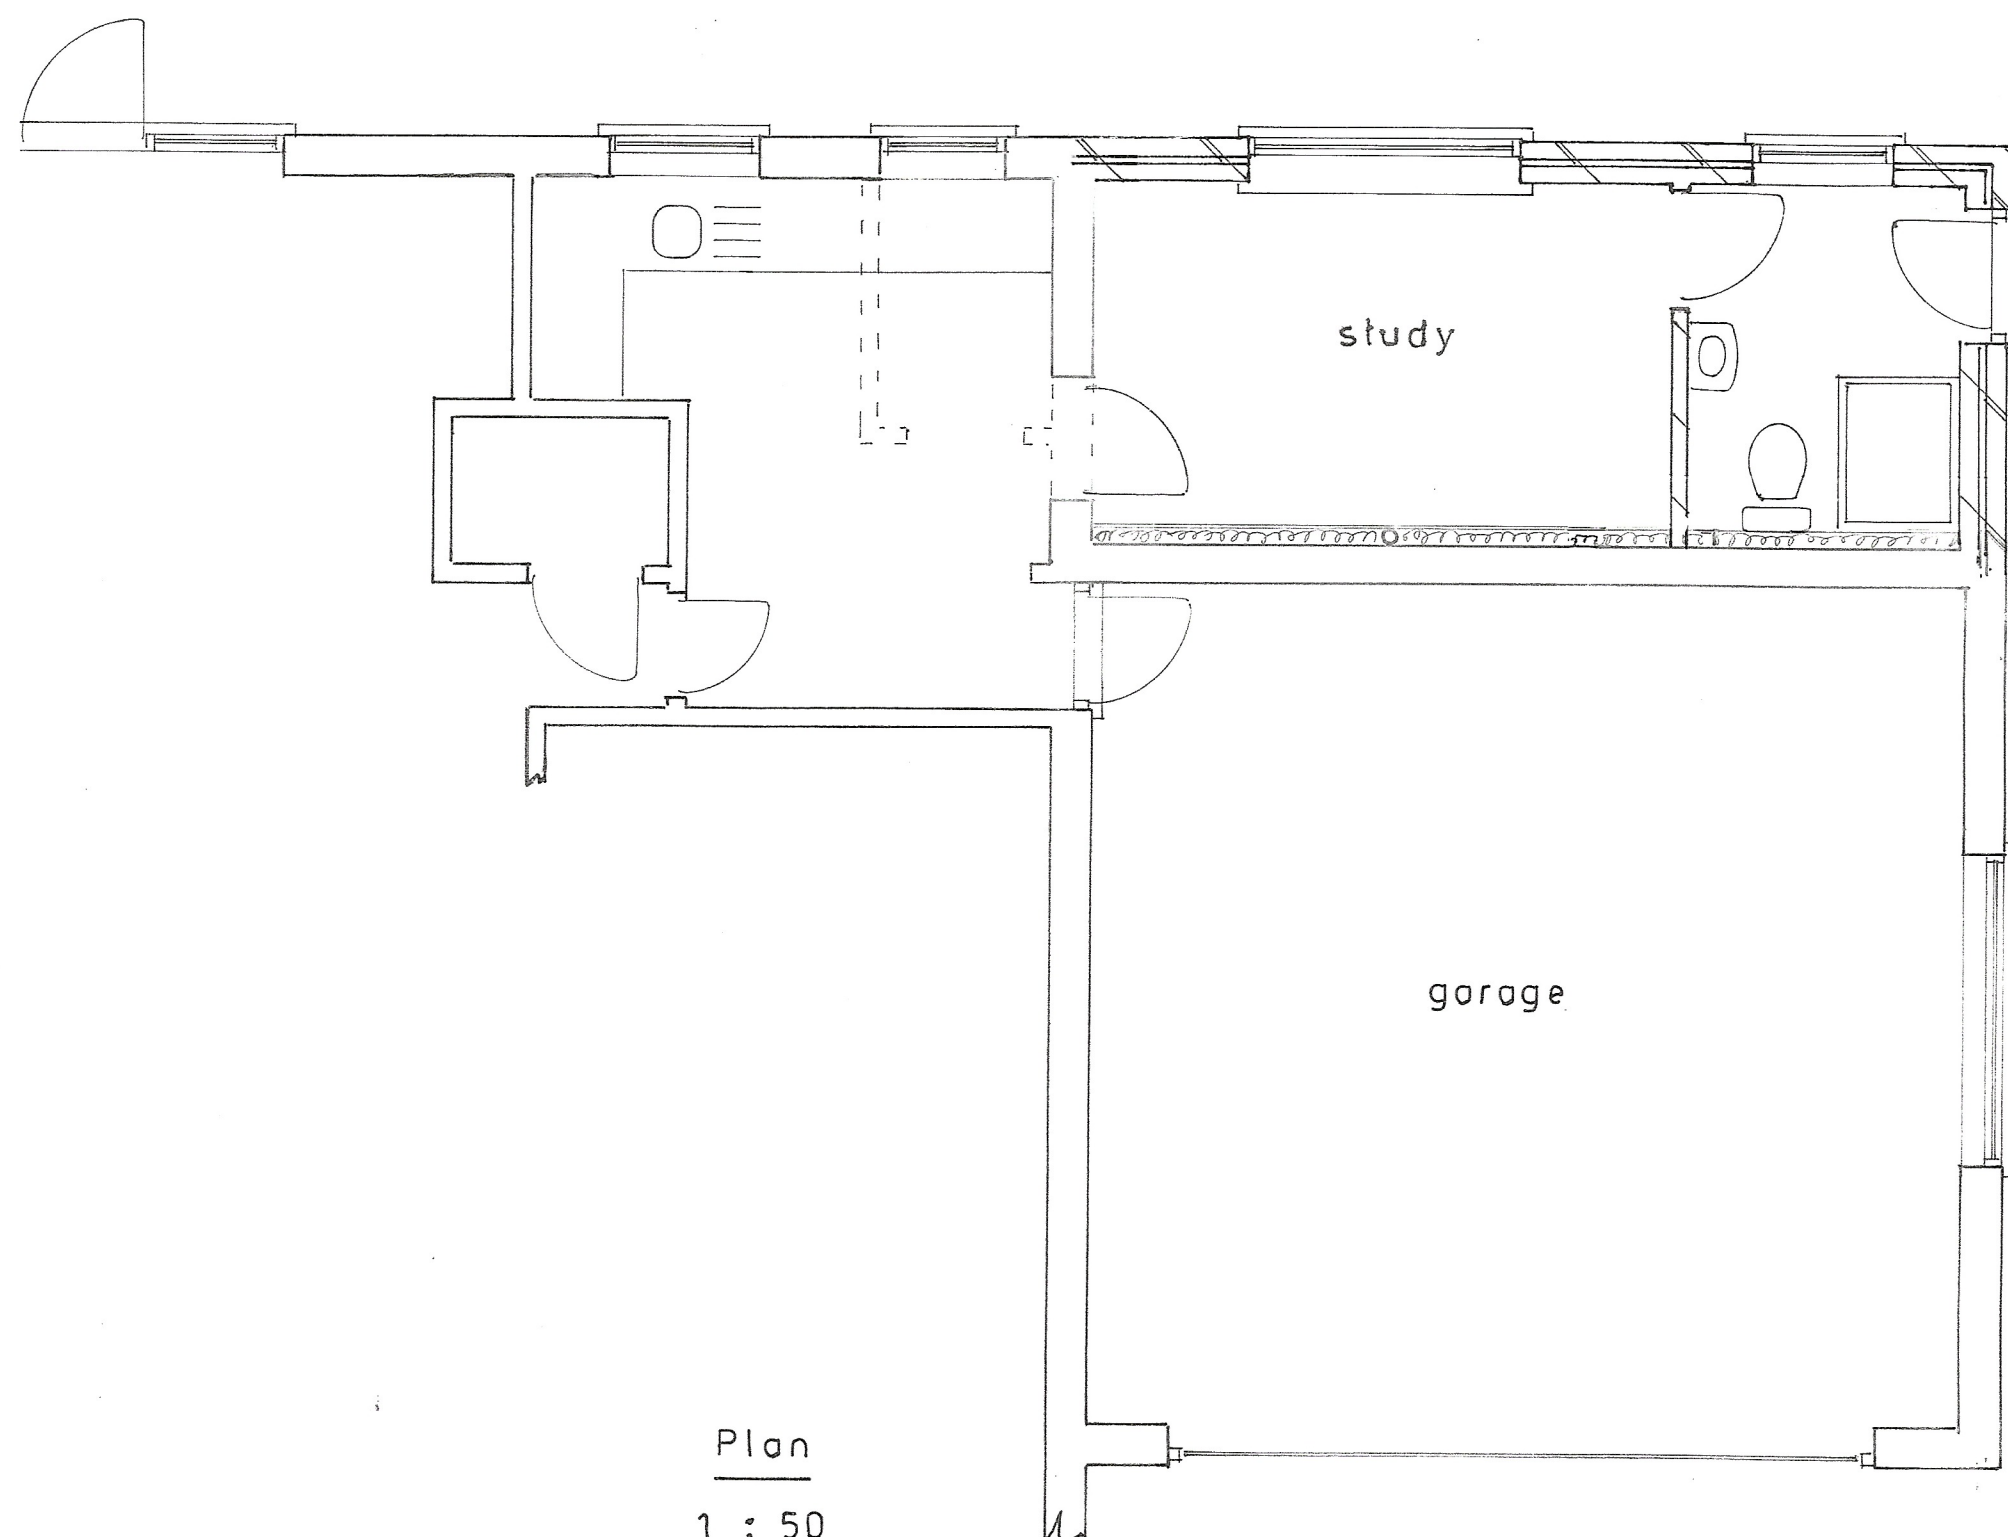

Plan

1 : 50

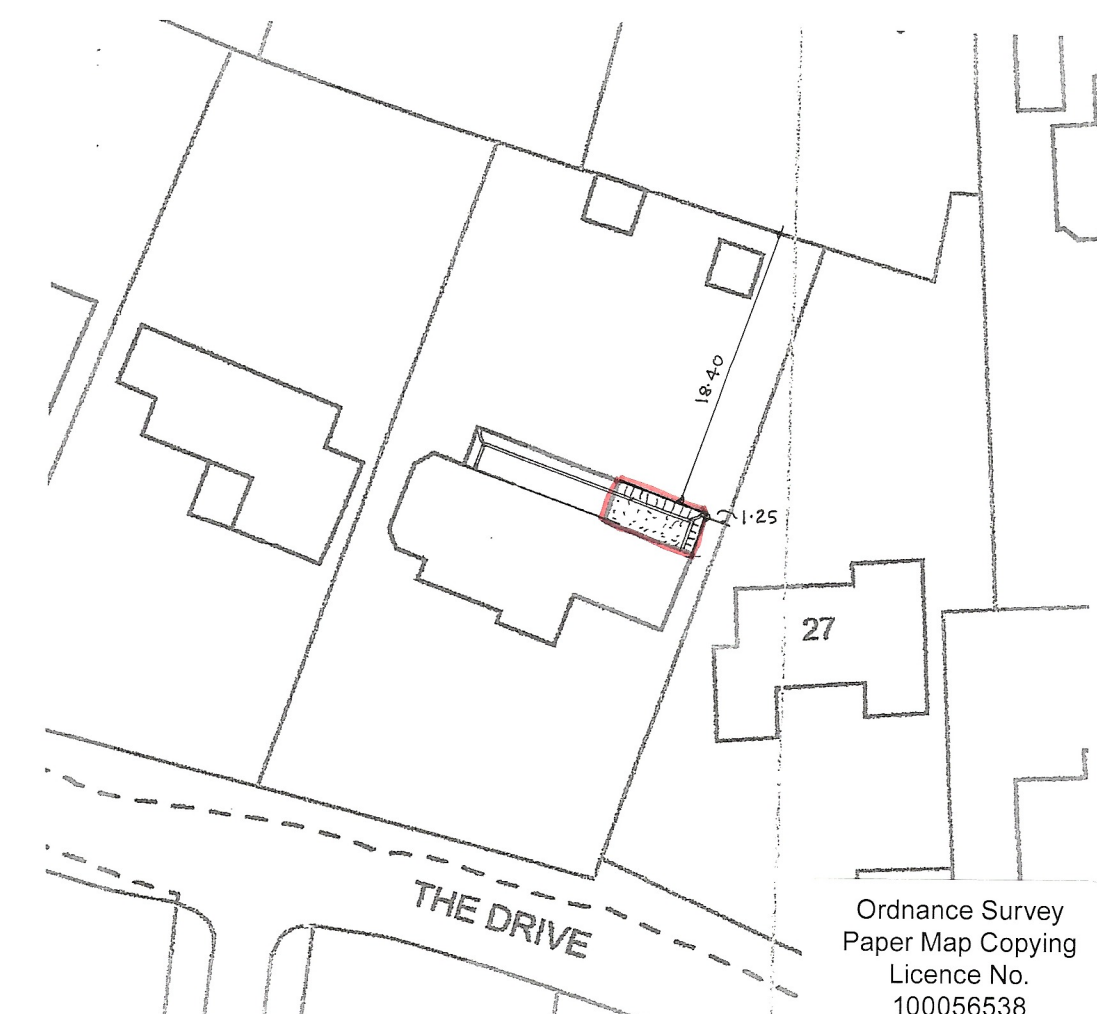

block plan

1 : 500

Ordnance Survey
Paper Map Copying
Licence No.
100056538

Proposed

PROPOSED SINGLE STOREY EXTENSION AT 25, THE DRIVE, ALDWICK FOR MR. & MRS. B. CARTER.

sheet 1 of 2

Bryan Butcher
Rainbow Cottage
Nyetimber Lane
Bognor Regis PO21 3JX
01243 266871
07973 233442
bryan.butcher@btinternet.com
www.bryanbutcher.com