


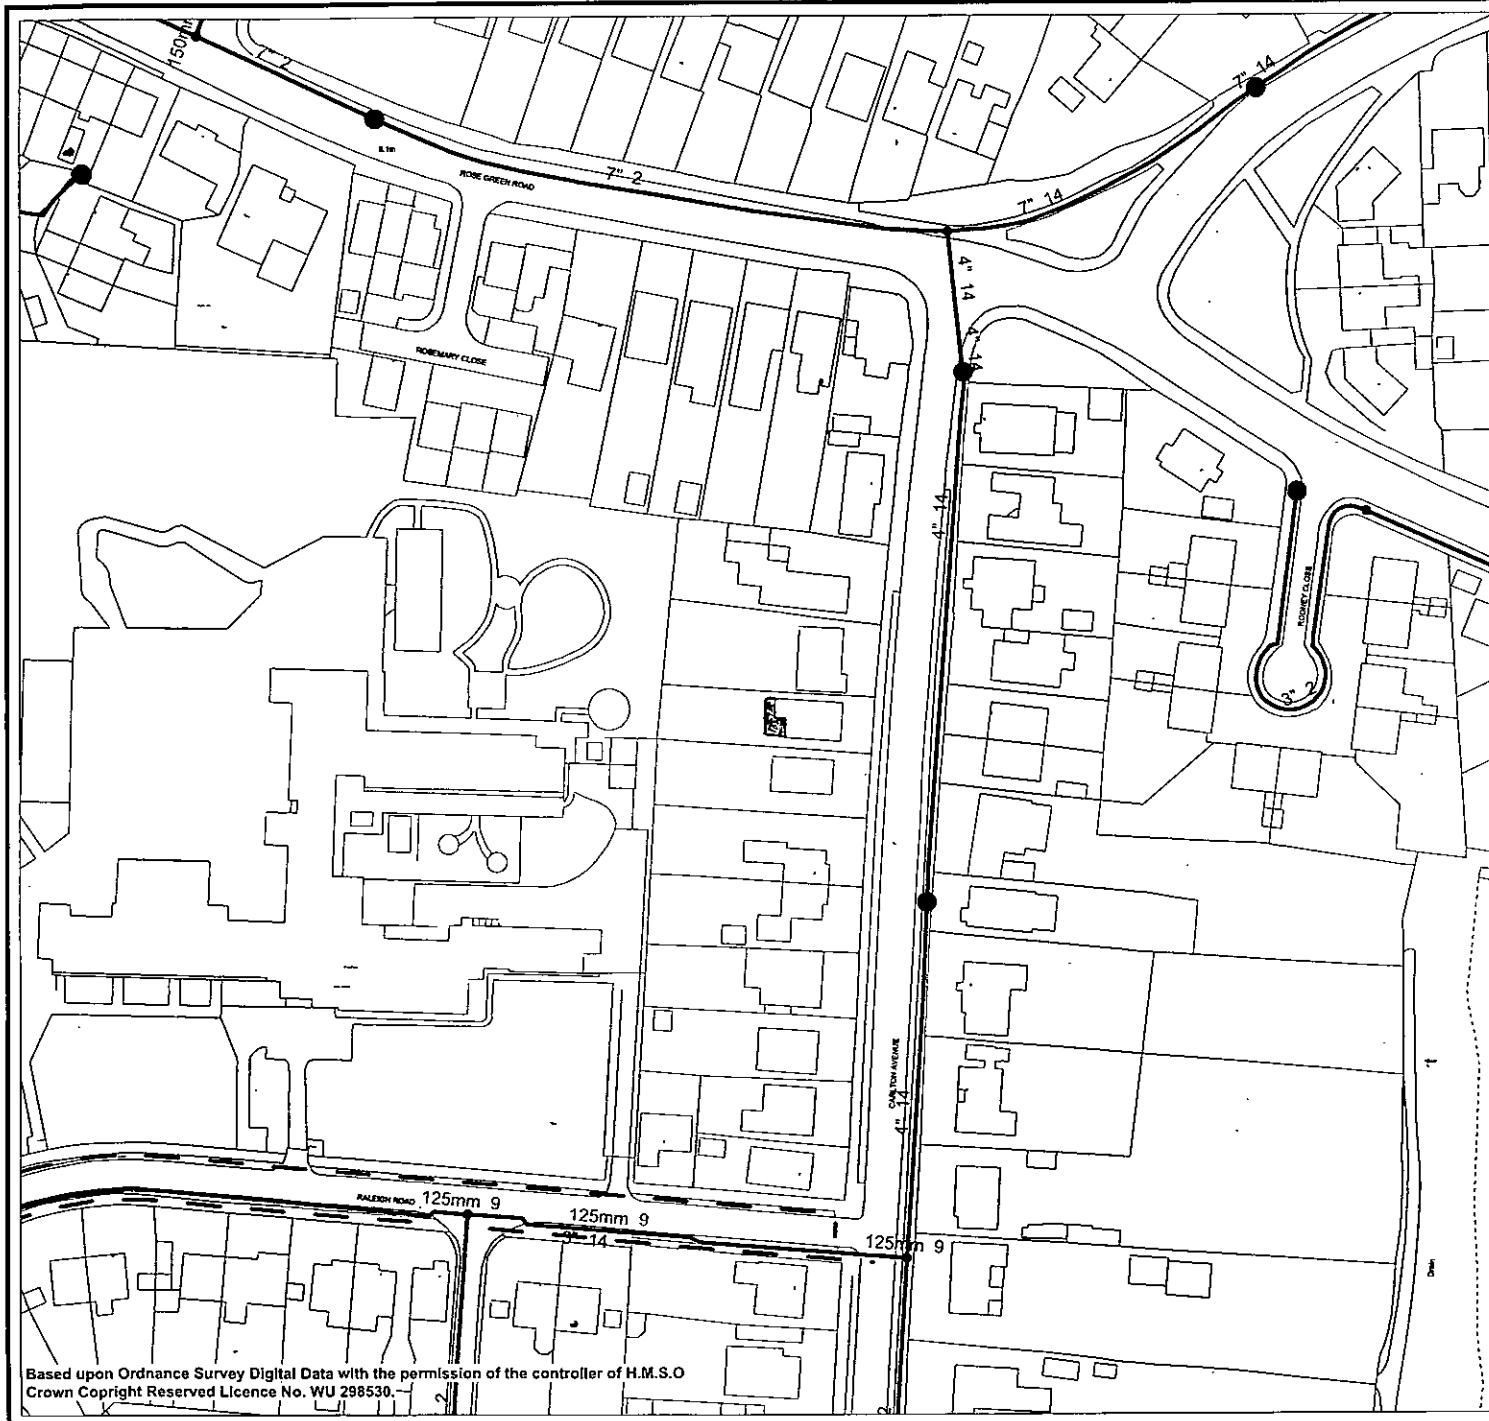

Based upon Ordnance Survey Digital Data with the permission of the controller of H.M.S.O
 Crown Copyright Reserved Licence No. WU 298530.



This information is provided as part of a
 CON29DW by:

**LandSearches
 from
 Southern Water**

Southern House
 Capstone Road
 Chatham
 Kent ME5 7QA
 Telephone: 0845 270 0212
 Fax: 01634 844514

The information supplied is given in good faith as a guide to locating underground apparatus. It's accuracy cannot be guaranteed, nor does it include comprehensive information about the existence or location of services pipes or cables to individual premises. The responsibility for locating and avoiding damage to apparatus on site shall be that of the persons proposing to excavate in the street who shall be liable to the apparatus owner and any third party who may be affected in any way for any loss or damage caused by their failure to do so.

Legend

-  Water Main
-  Abandoned Main
-  Private Main
-  Hydrants / Washout
-  Hydrants
-  Valves / Fittings

Materials

BP	Black Polyethelene	MDPE	Medium Density Polyethelene
CI	Cast Iron	PSC	Pre-Stressed Concrete
CP	Copper	PVC	Polyvinyl Chloride
DI	Ductile Iron	ST	Steel
FRC	Fibre Reinforced Cement	??	Unknown
HDPE	High Density Polyethelene		

Scale 1:1250

Date: 28/08/2018

17177