


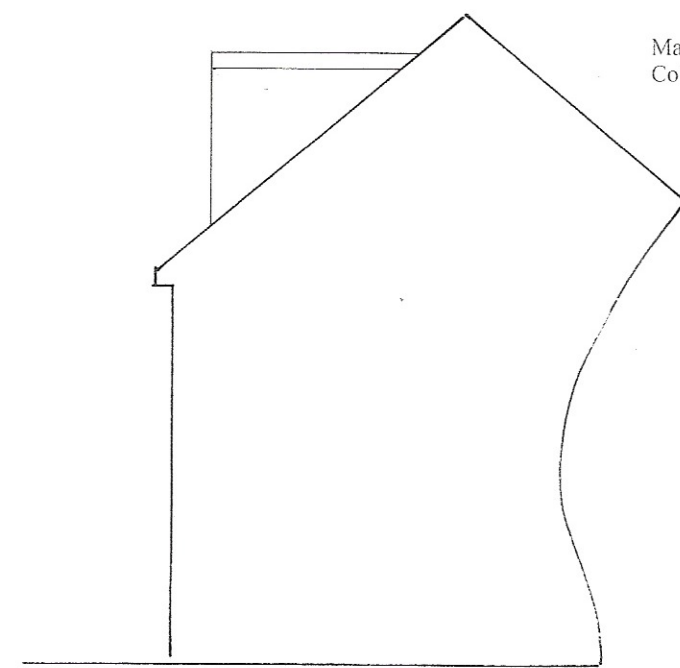

east

Marley Cedral cement boarding.  
Colour: Violet Blue, Code: C52.




south




Roof tiles to match existing

north  
1 : 100

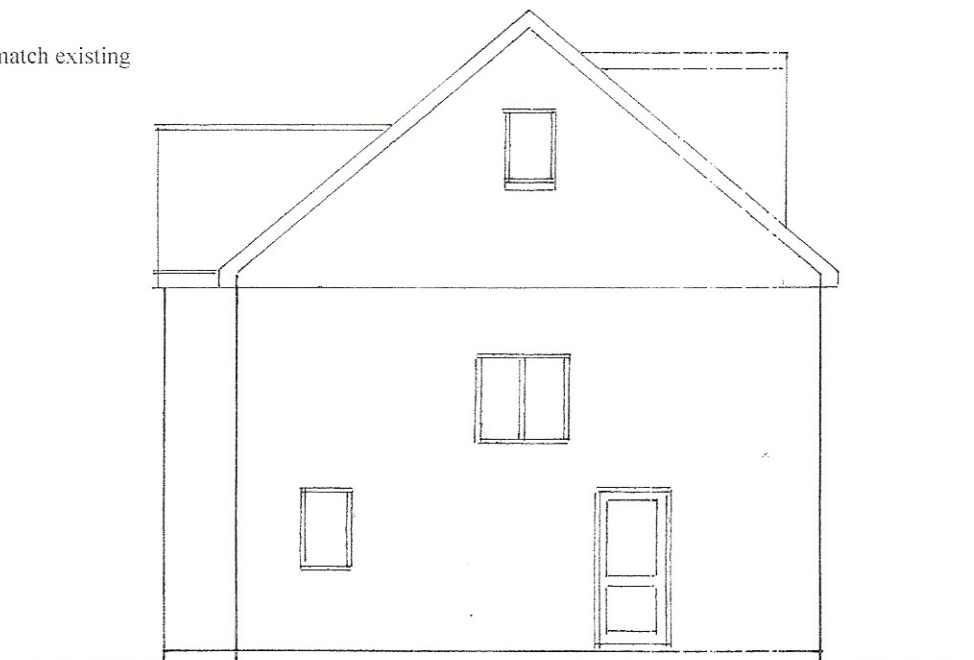

west

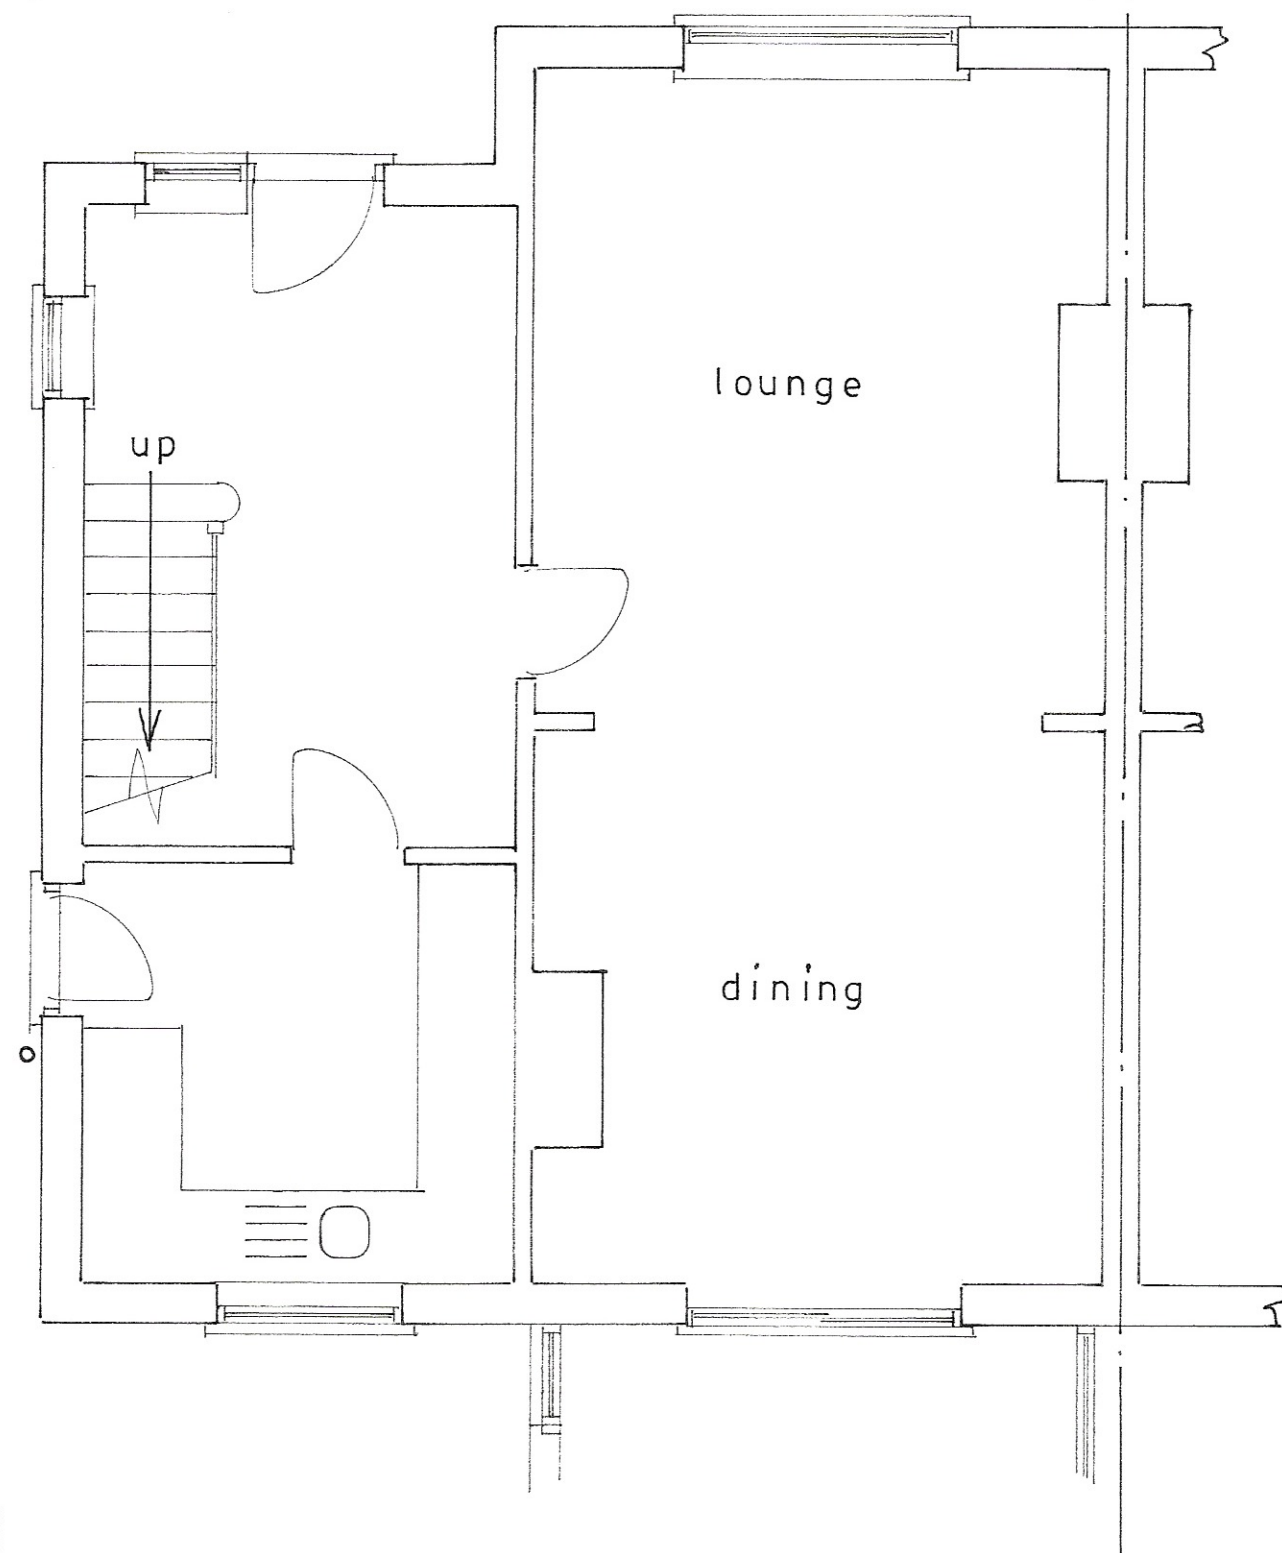


Ground floor plan

1 : 50



Ordnance Survey  
Paper Map Copying  
Licence No.  
100056538

block plan  
1 : 500

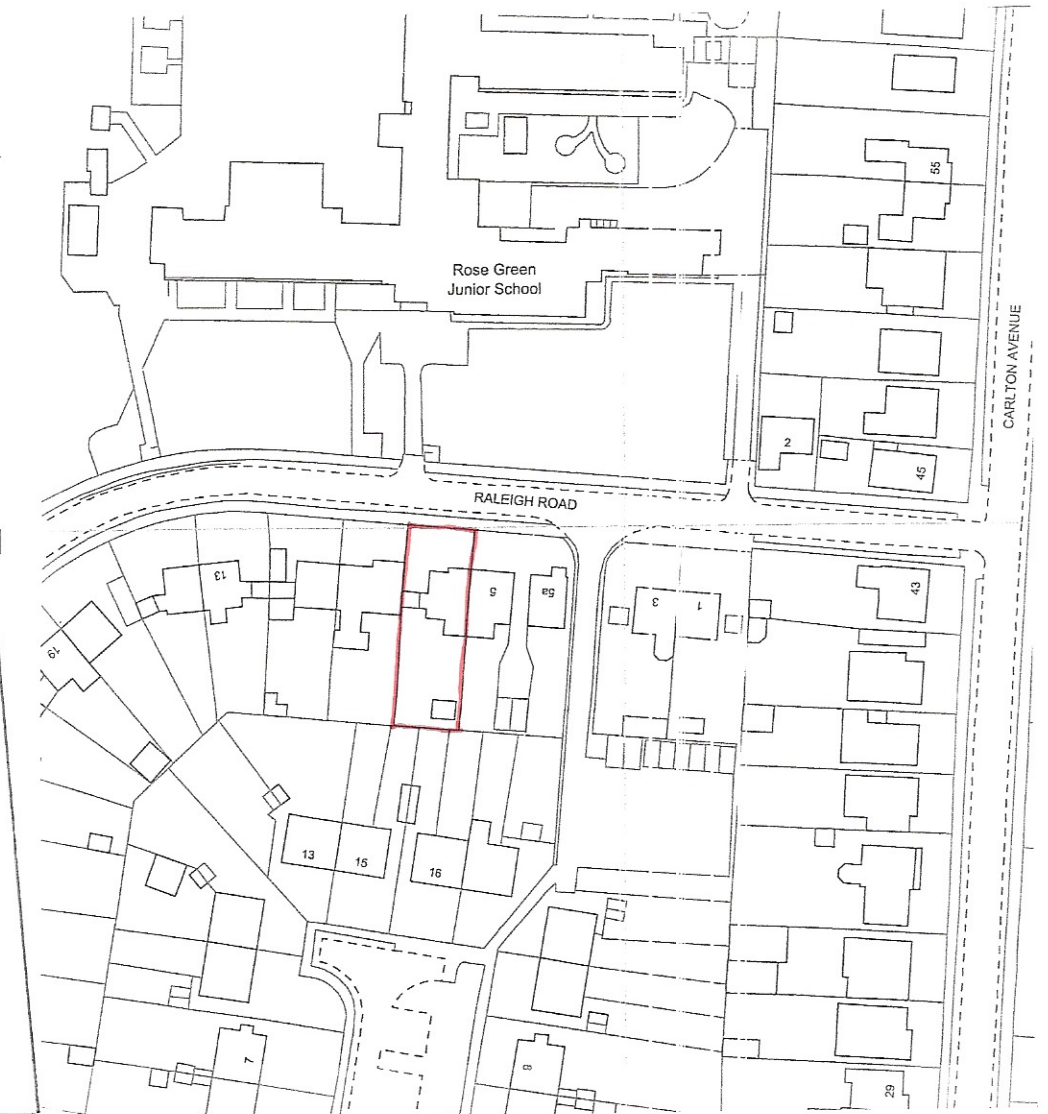

location plan  
1 : 1250

Proposed

PROPOSED LOFT CONVERSION TO FORM NEW 2ND FLOOR AT 7, RALEIGH ROAD,  
ROSE GREEN FOR MR. S. WILLIAMS.

sheet 1 of 3

Bryan Butcher  
Rainbow Cottage  
Nyetimber Lane  
Bognor Regis PO21 3JX  
01243 266871  
07973 233442  
bryan.butcher@btinternet.com  
www.bryanbutcher.ccm