

ORIG

Notes:

Please be advised that this drawing remains the intellectual property of Sussex Staying Put until completion of works as agreed in the 'Agreement to provide Sussex SP Service' and/ or all monies due to Sussex SP have been paid.

Do not scale from this drawing, all dimensions to be checked on site.

Date	Rev.	Description

Client name and address:

MR & MRS CRAIG
3 A'BECKETT'S AVENUE
BOGNOR REGIS
PO21 4LU


Title:
 EXISTING ELEVATIONS

Date: 25.09.2014 Scale: 1: 100

Dwg No: 20278/0/ Rev:

SSP
SUSSEX SP • STAYING PUT •
 4 OAKWOOD CLOSE, TANGMERE,
 CHICHESTER, WEST SUSSEX,
 PO20 2WD


TEL. 01243 539511
 MOB. 07557 098651
 Email rbrown.sussexsp@gmail.com

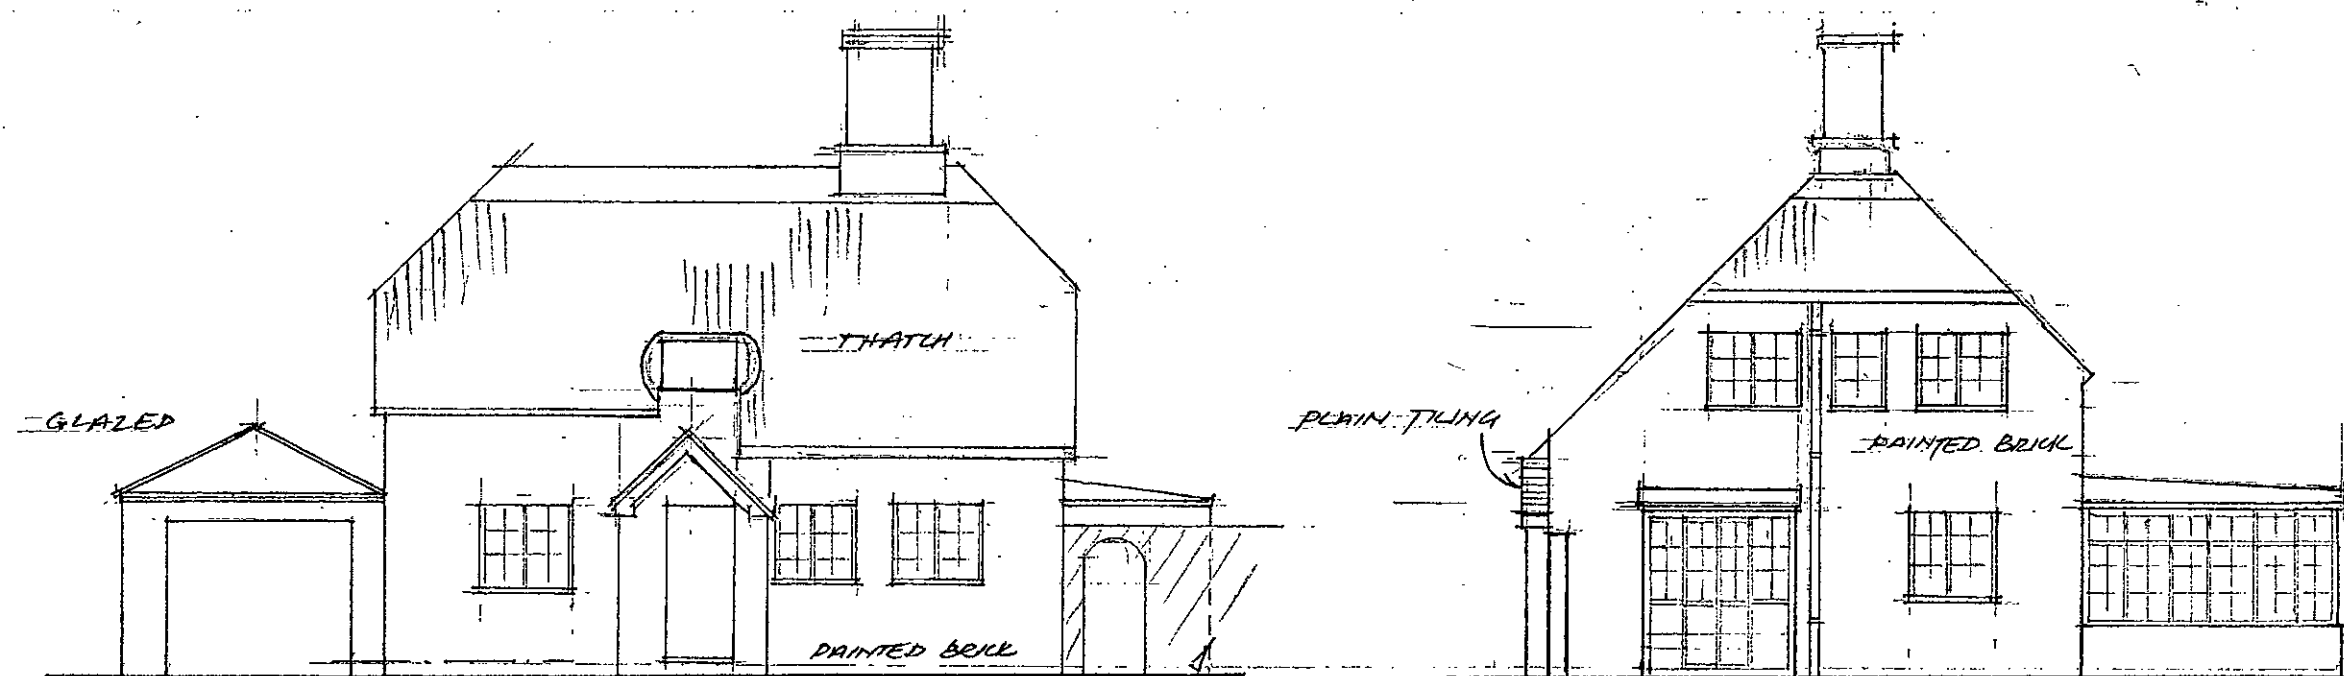


EAST ELEV'N (FRONT)

EXTD GARDEN WALL
 SHOWN HATCHED

NORTH ELEV'N

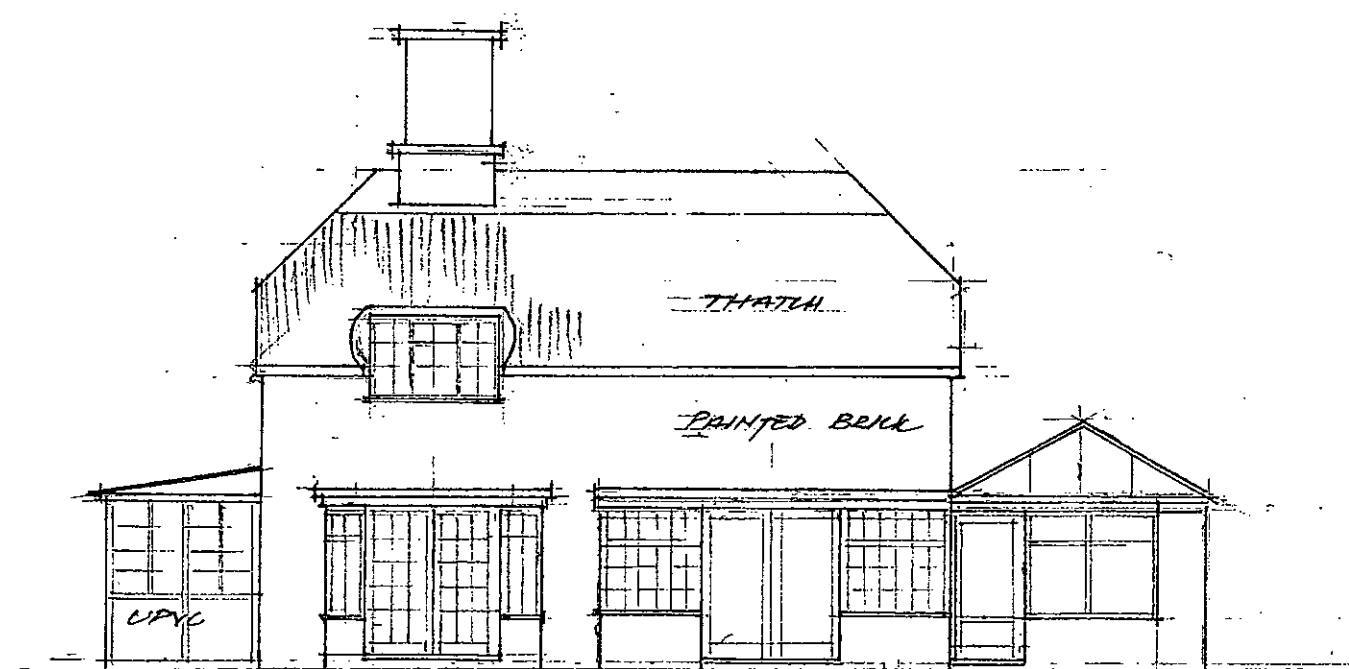

WEST ELEV'N (REAR)

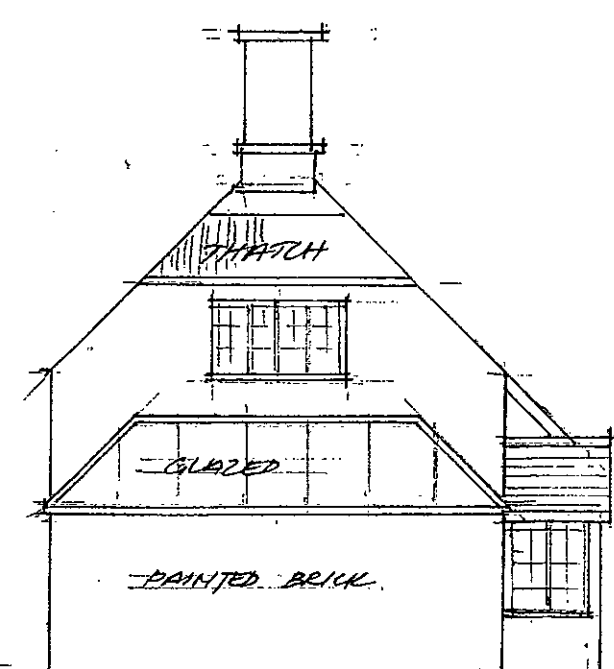

SOUTH ELEV'N