
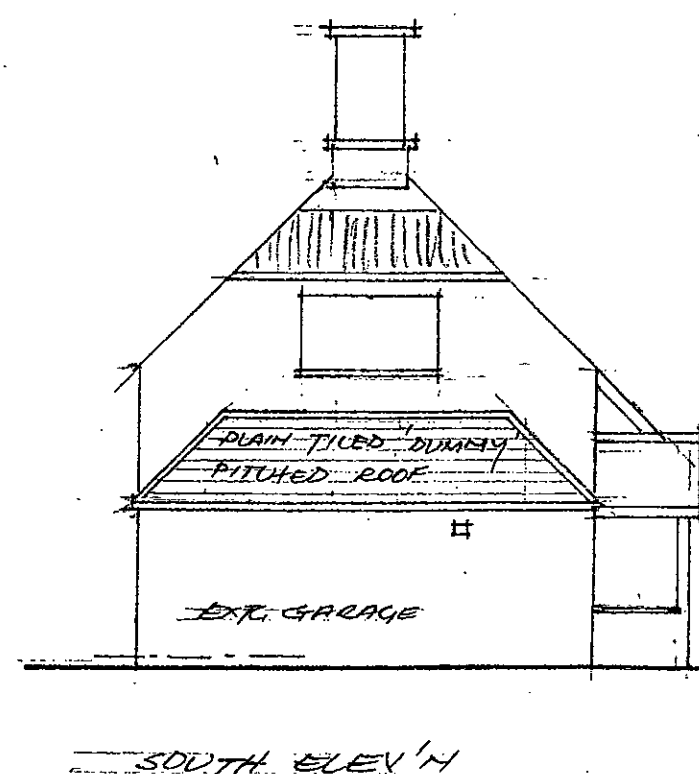
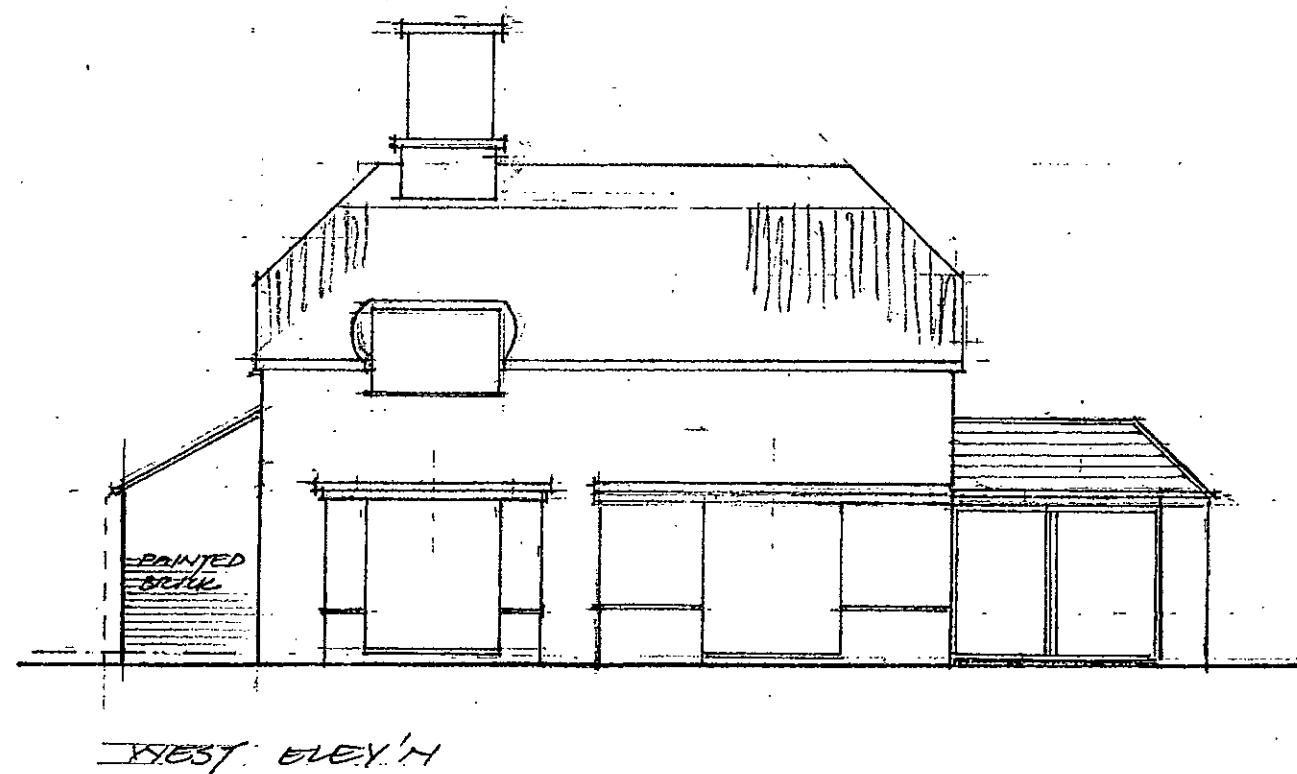


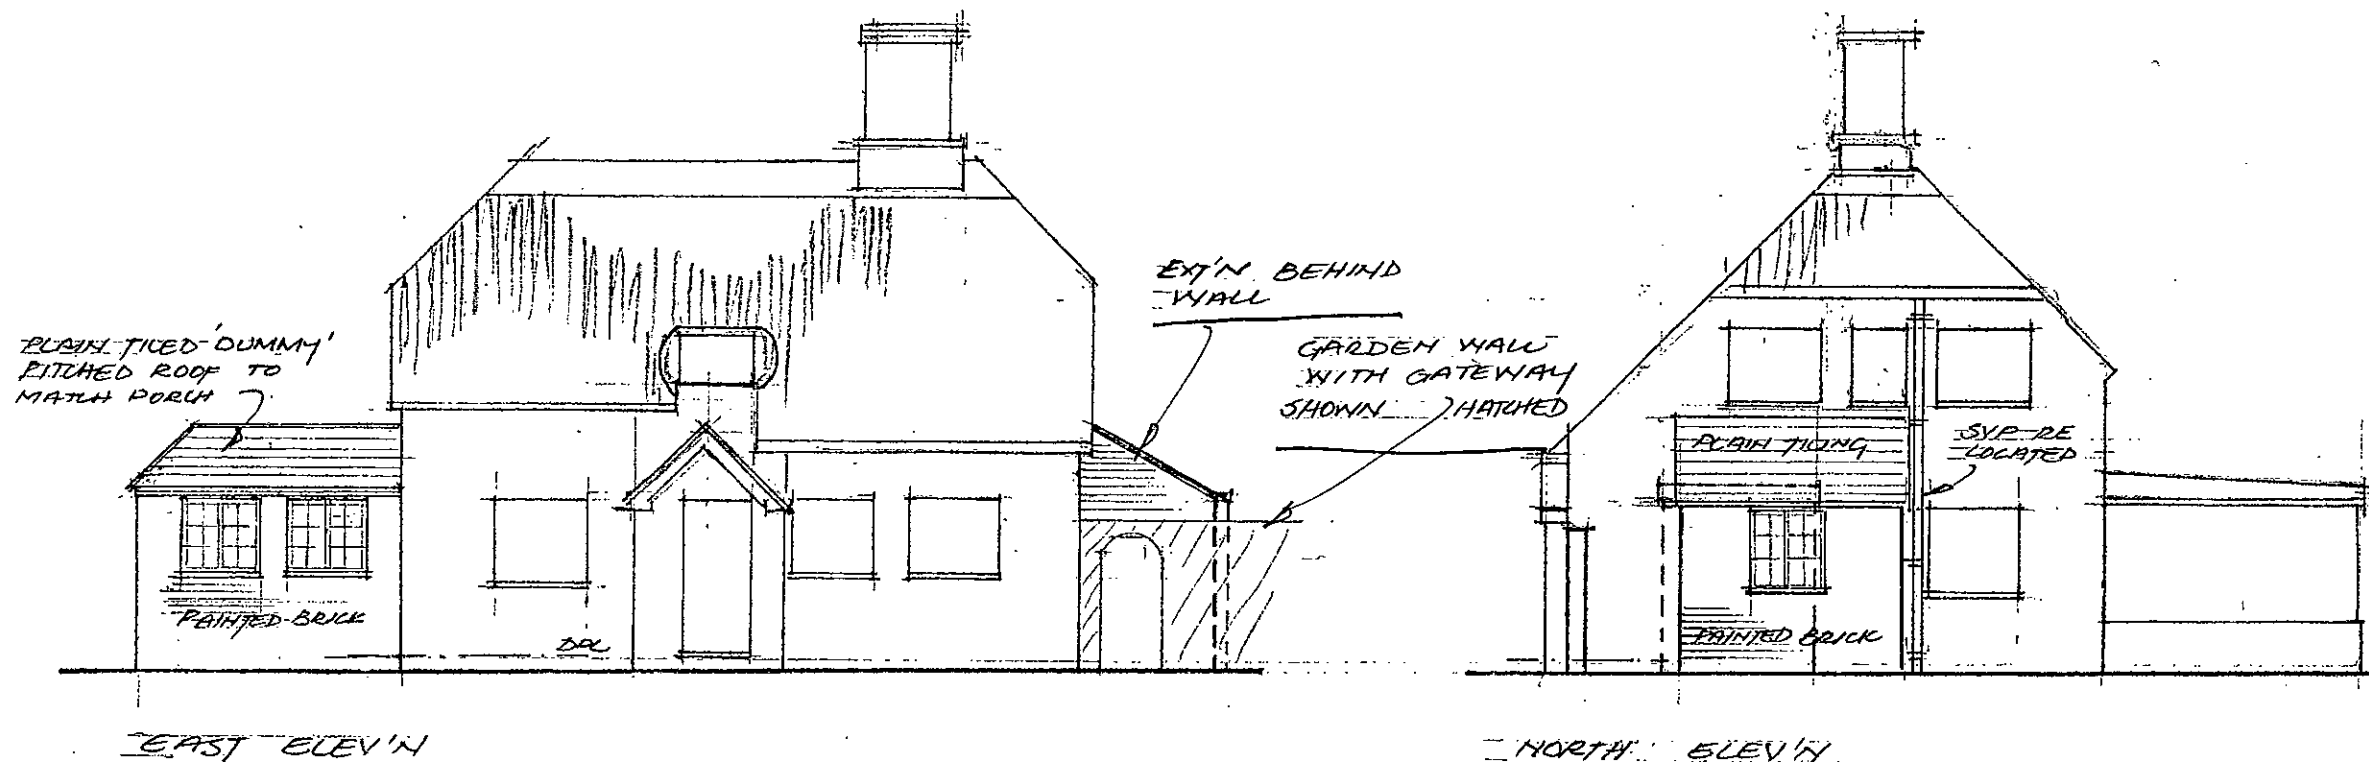

Notes:

Please be advised that this drawing remains the intellectual property of Sussex Staying Put until completion of works as agreed in the 'Agreement to provide Sussex SP Service' and/ or all monies due to Sussex SP have been paid.

Do not scale from this drawing, all dimensions to be checked on site.

15/12/14	A	PAINT DOORS ADDED
----------	---	-------------------

Date	Rev.	Description
------	------	-------------

Client name and address:

MR & MRS CRAIG
3 A'BECKETT'S AVENUE
BOGNOR REGIS
PO21 4LU

Title:
 PROPOSED ELEVATIONS

Date: 25.09.2014	Scale: 1: 100
------------------	---------------

Dwg No: 20278/02	Rev: A
------------------	--------

SSP
SUSSEX SP • STAYING PUT •
 4 OAKWOOD CLOSE, TANGMERE,
 CHICHESTER, WEST SUSSEX,
 PO20 2WD

TEL. 01243 539511
 MOB. 07557 098651
 Email rbrown.sussexsp@gmail.com