

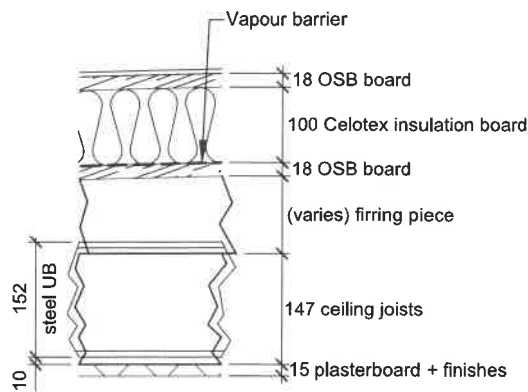


FOR FULL SPECIFICATION THIS DRAWING **MUST** BE READ
IN CONJUNCTION WITH STRUCTURAL ENGINEER
C.N.WOOD LTD. CALCULATIONS REF JOB No. 3325 Oct '19

REVISION	DESCRIPTION	DATE
A	Notes revised. Minor updates.	22/11/2019

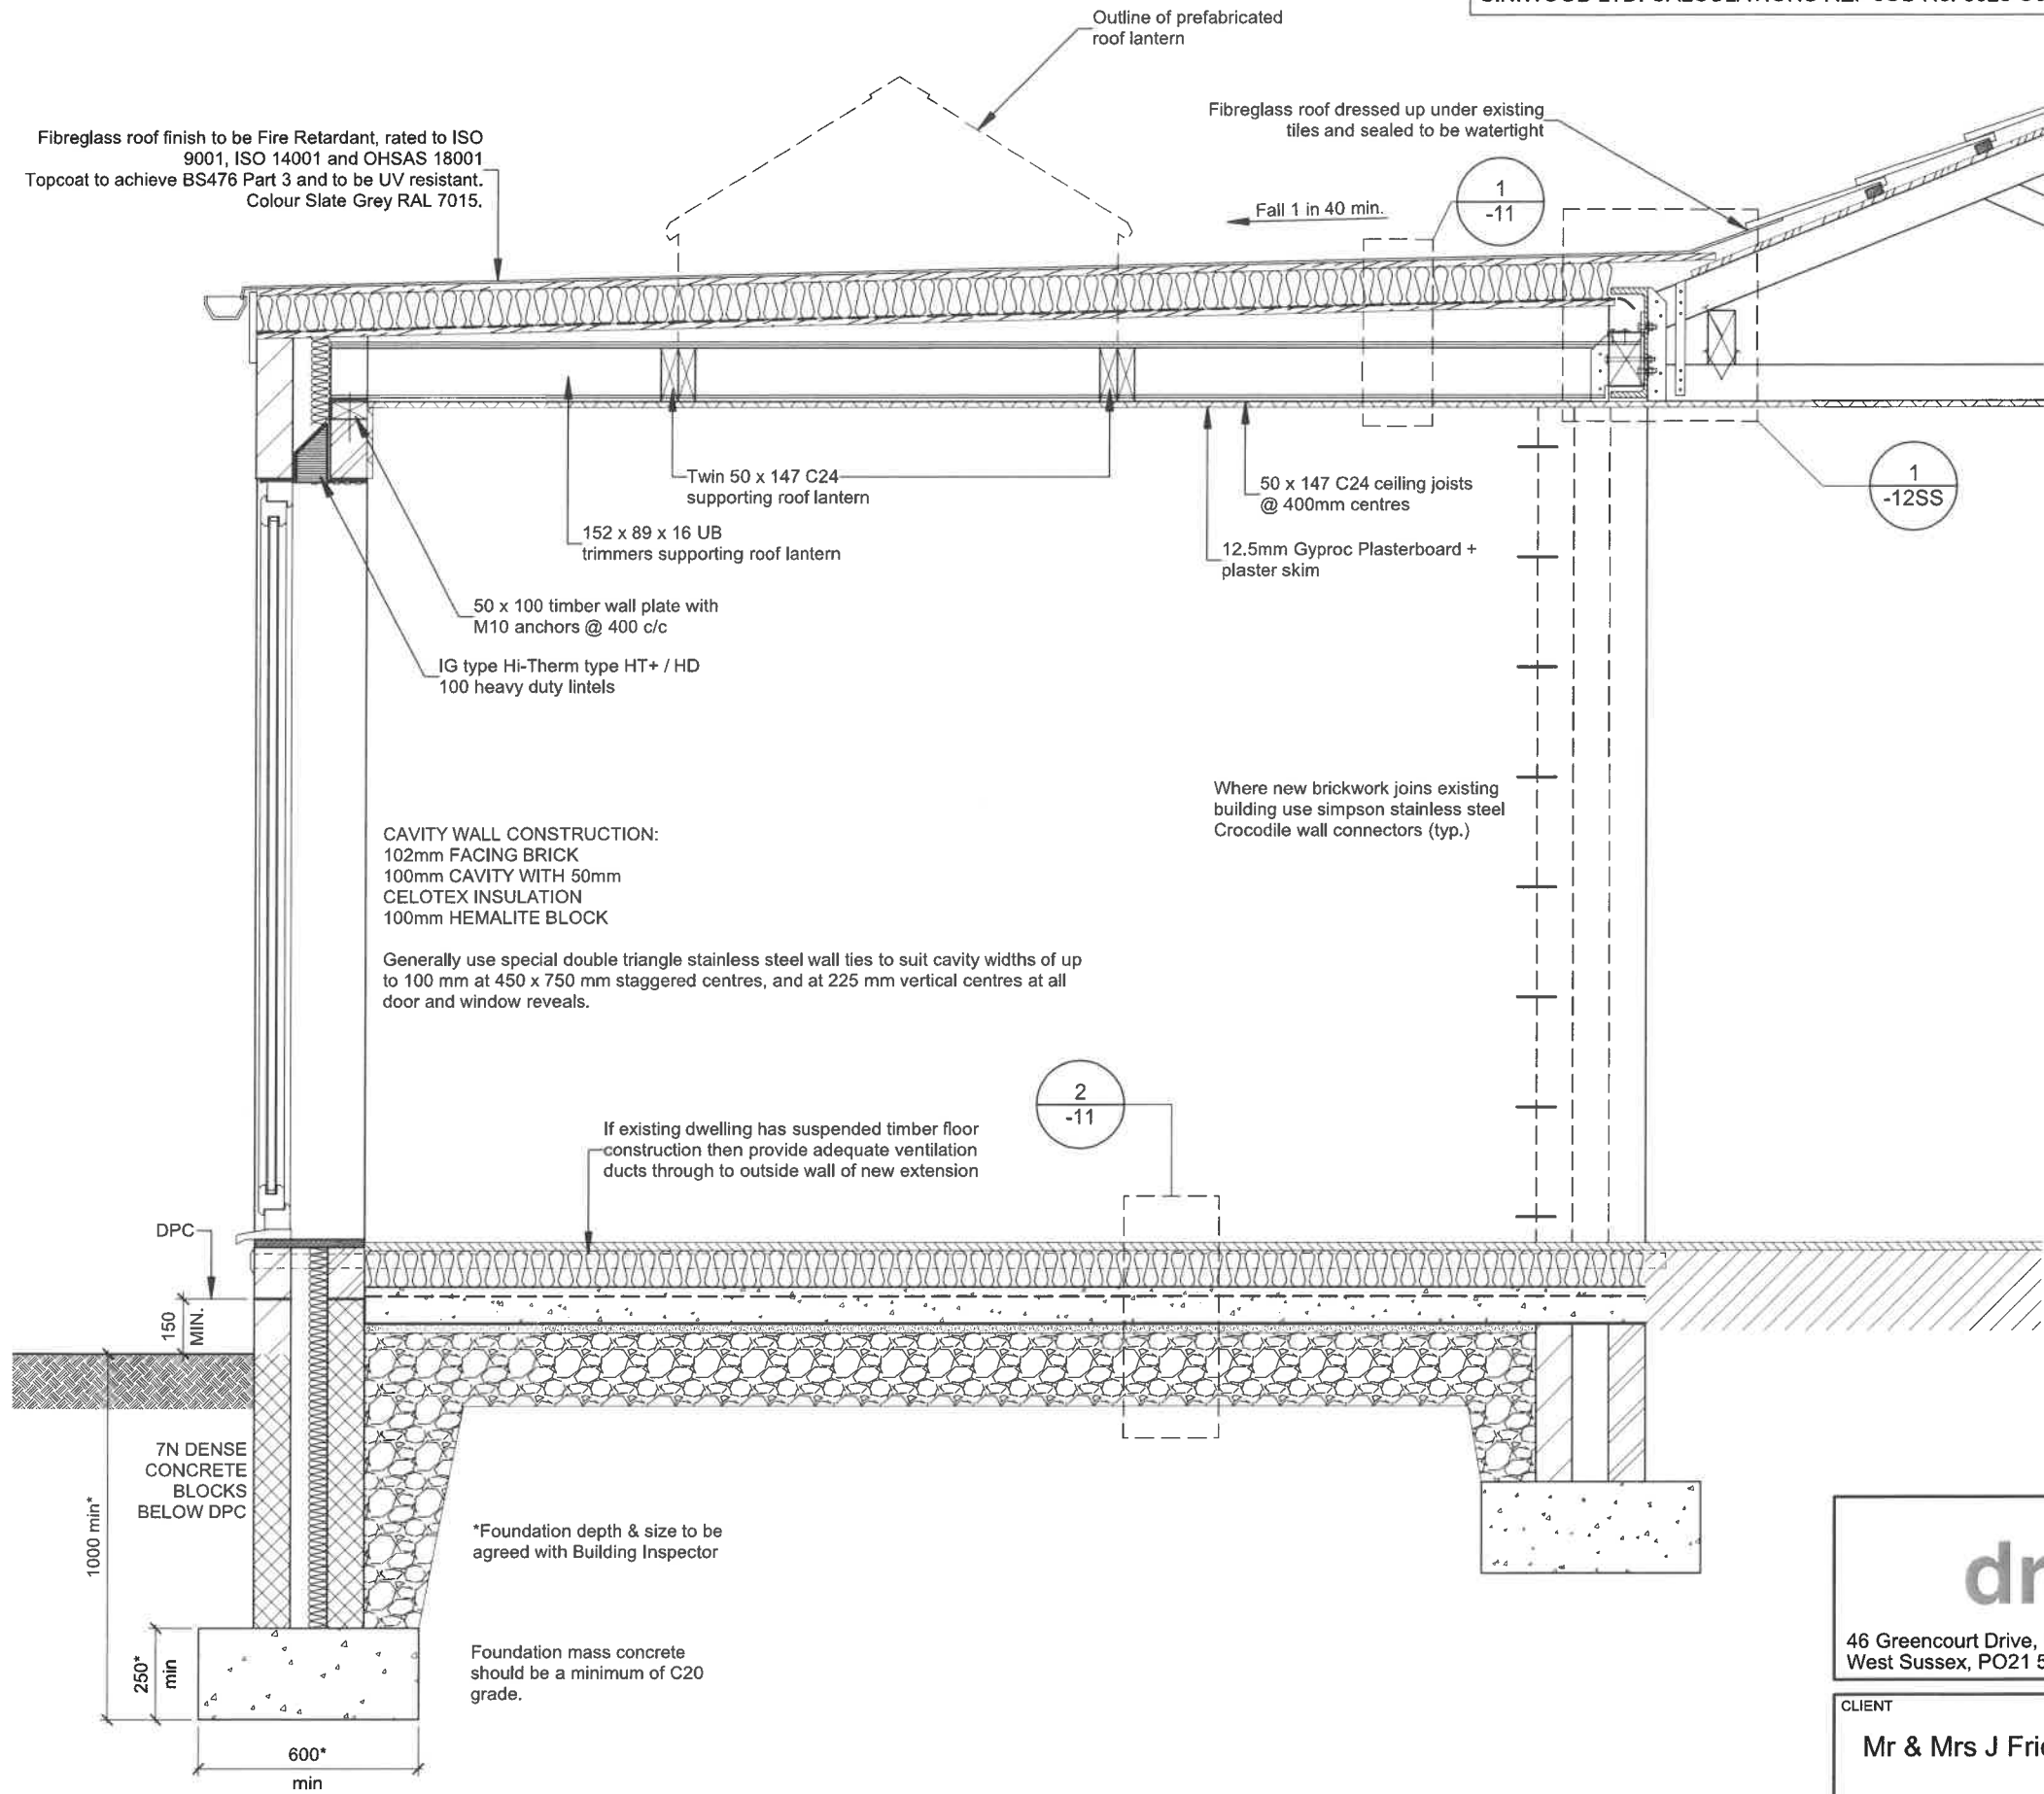

1 Roof Makeup Detail
Scale: 1:10

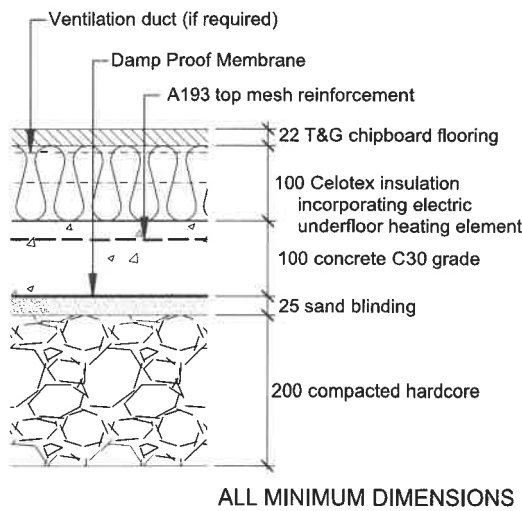

2 Floor Makeup Detail
Scale: 1:10

PROPOSED SECTION THRO' NEW EXTENSION

Architectural and General Building Drawing

draughting services

46 Greencourt Drive, Bognor Regis,
West Sussex, PO21 5EU

email: pjk@draserv.co.uk
web: www.draserv.co.uk

Telephone: 01243 870977
Mobile: 07913 012797

CLIENT

Mr & Mrs J Fridlington

PROJECT

Single Storey Rear Extension
3 Ely Gardens, Bognor Regis
PO21 3RY

DRG. TITLE

Proposed Typical Cross Section

SCALE
1:50 U.N.O.

DATE
15/11/2019

CONTRACT No.

DS1901

DRAWN BY
P.J.King

PAPER SIZE
A3

DRAWING No.

-11

REV.

A

STATUS

Preliminary