



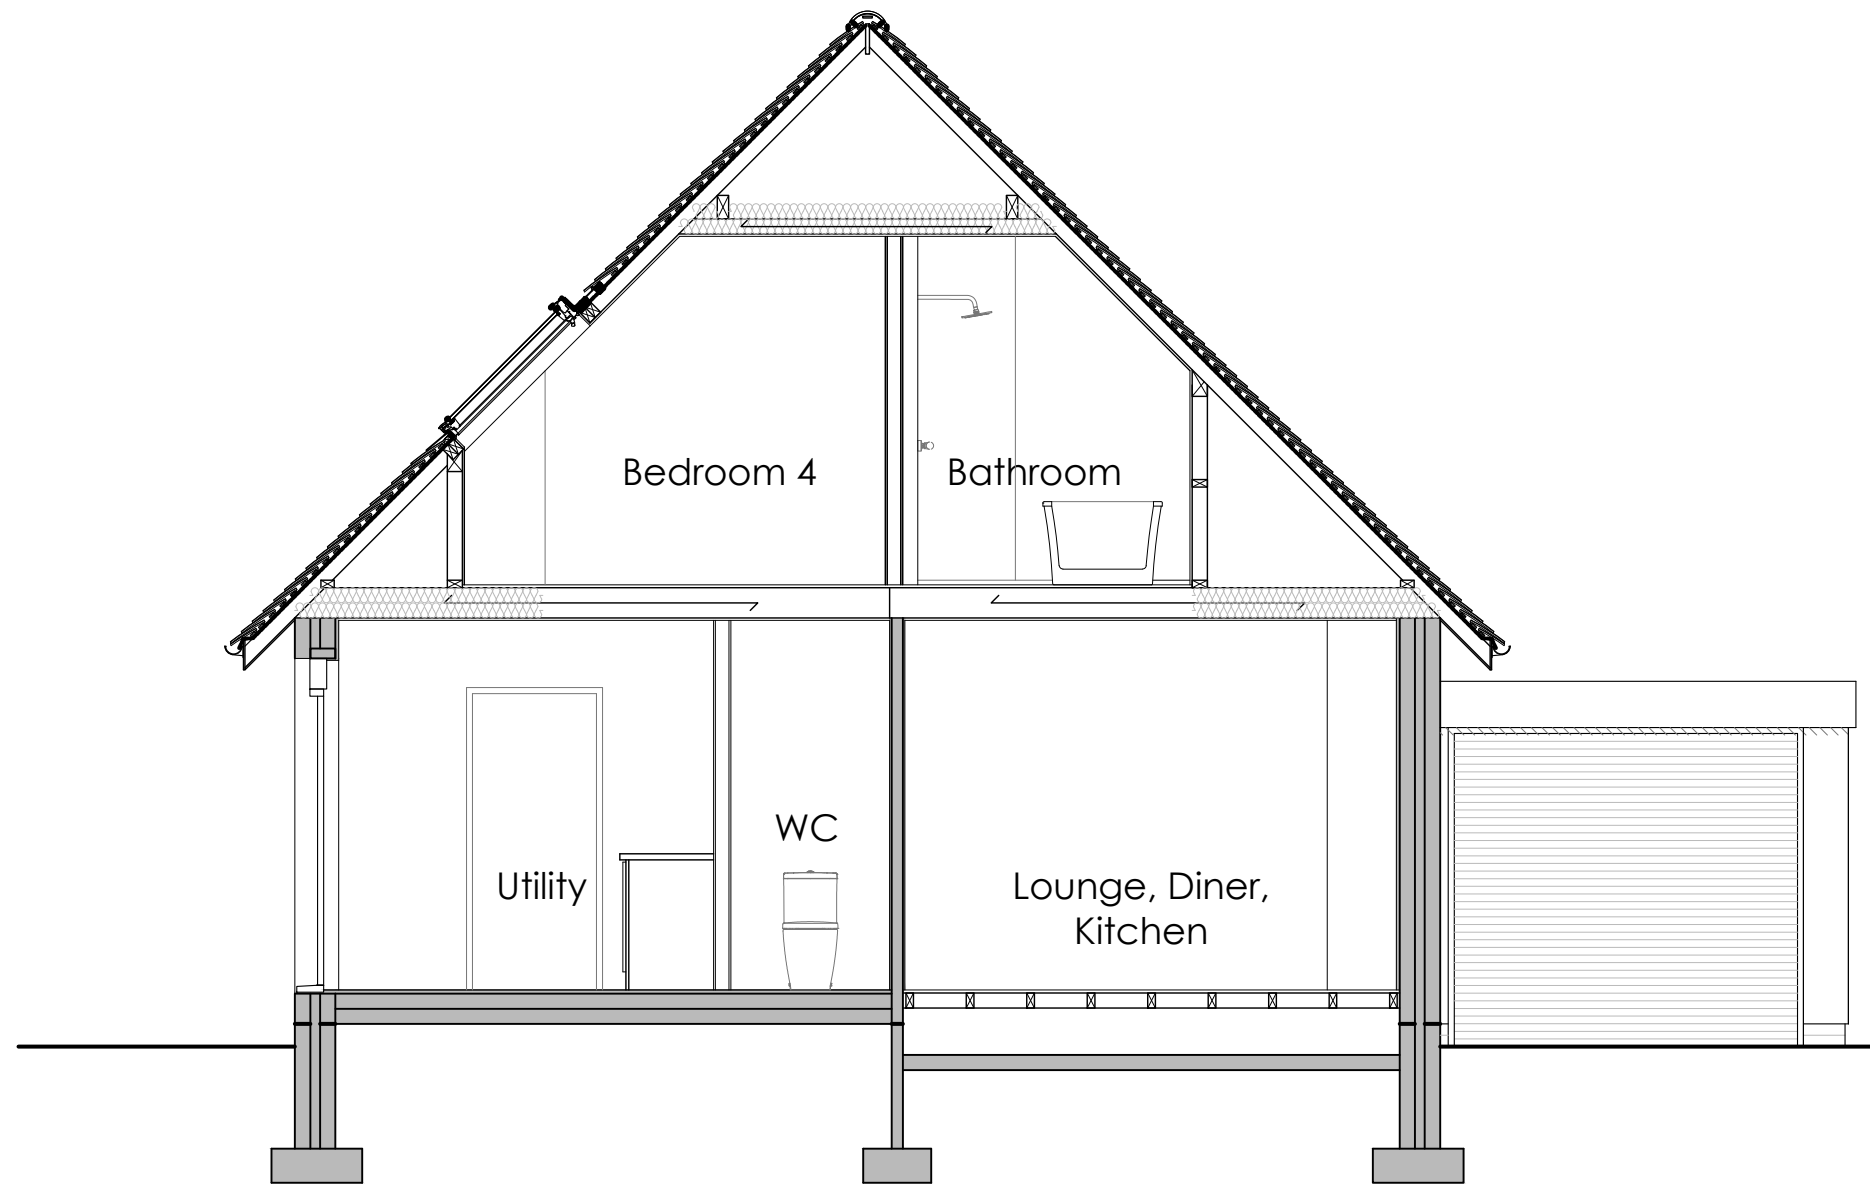


Proposed Section 1 Scale 1:50

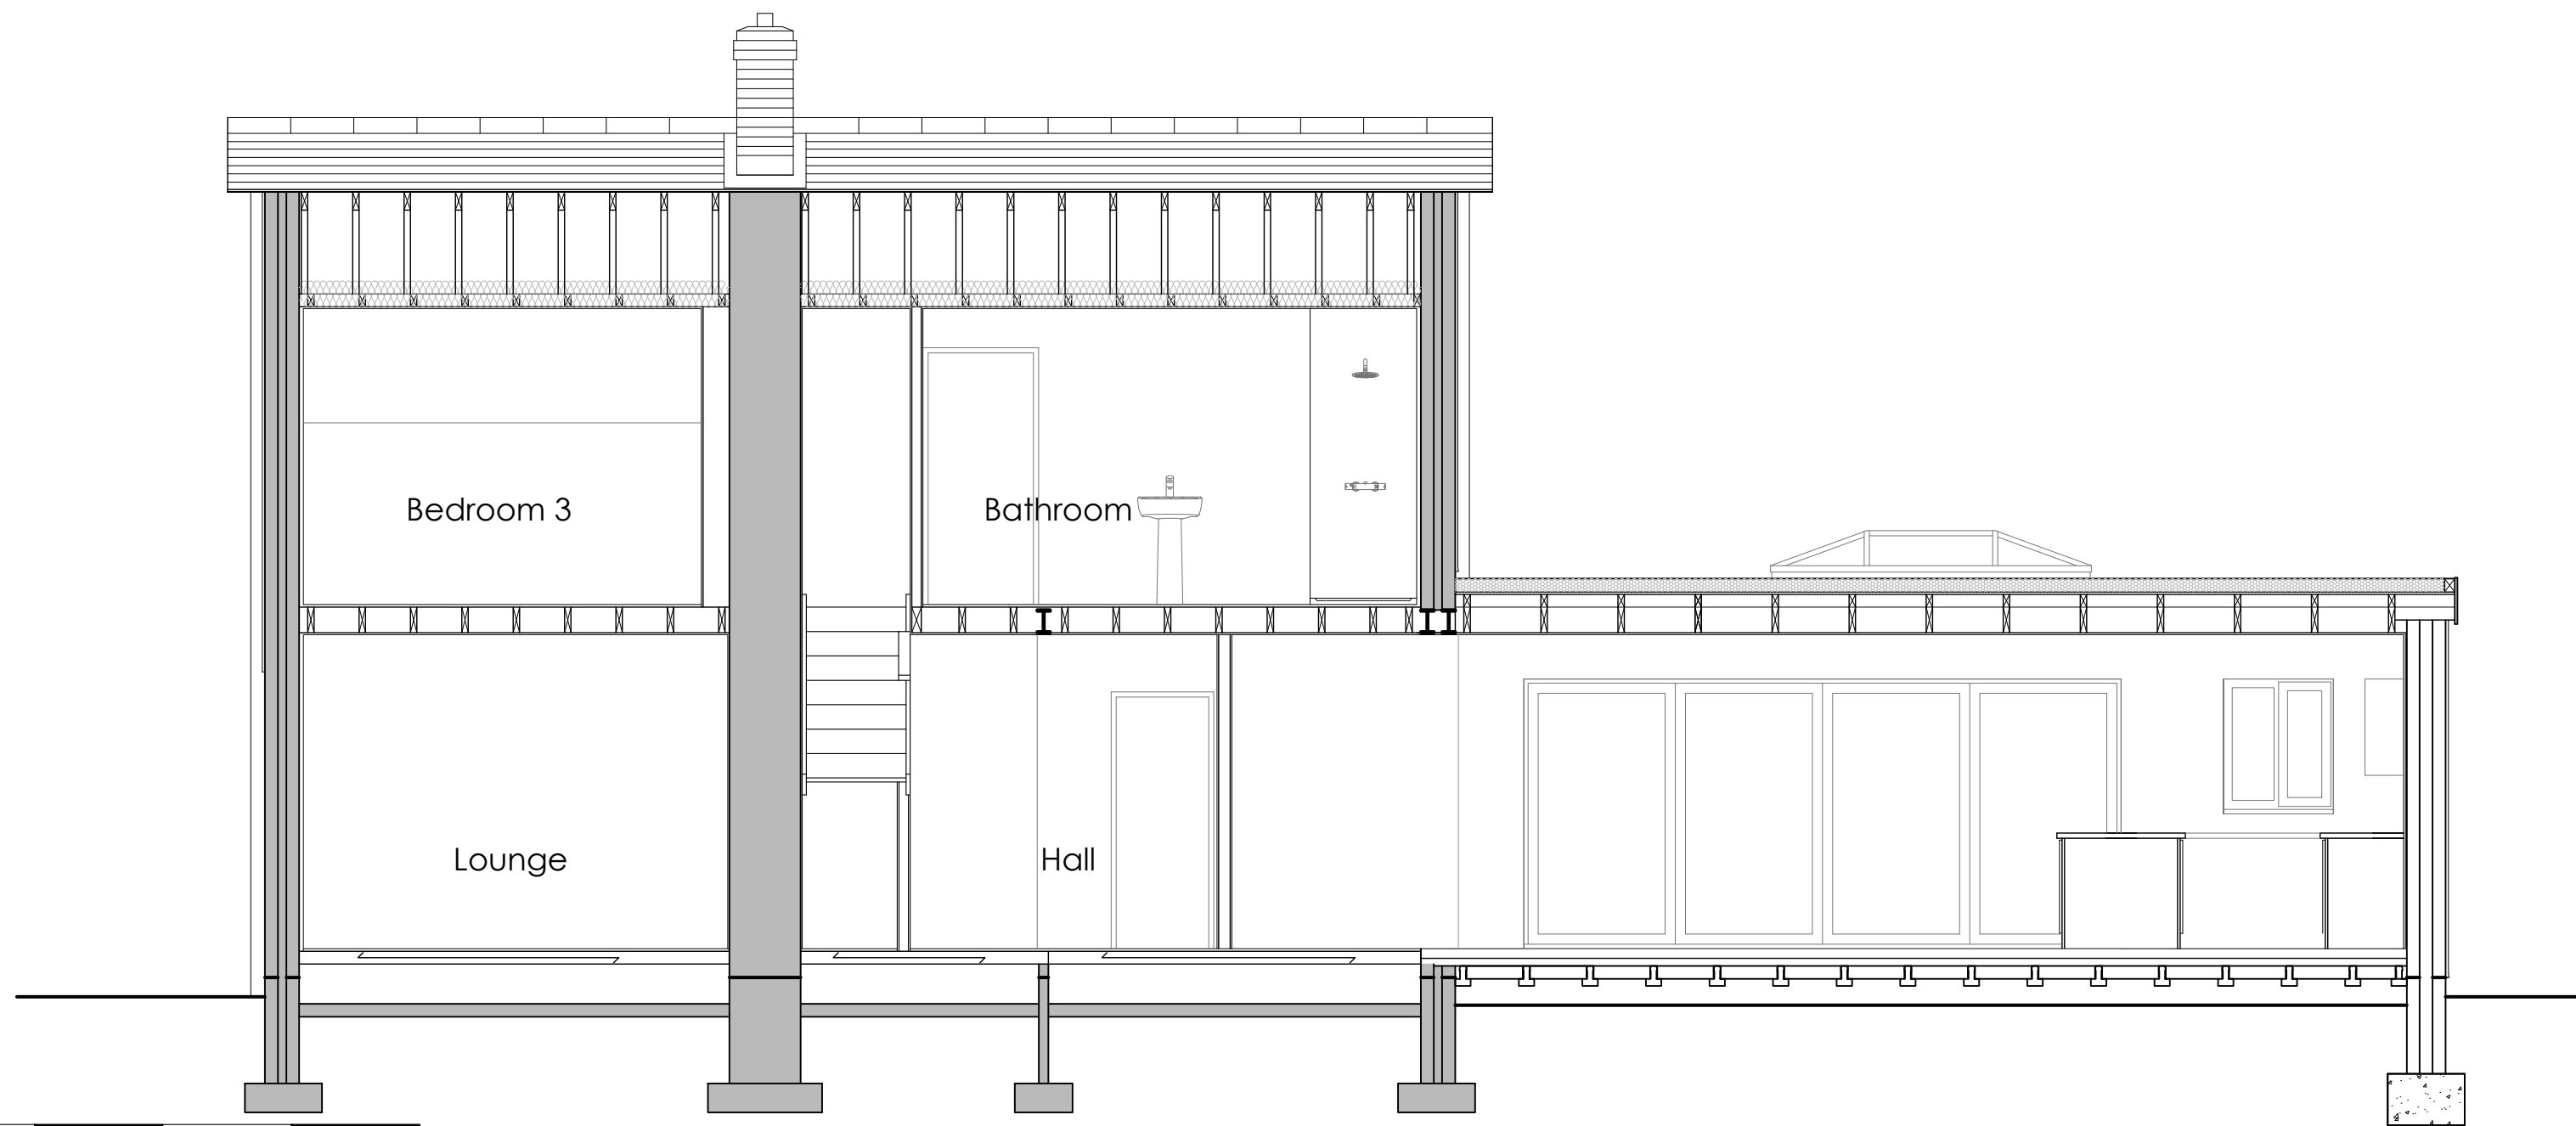

Proposed Section 2 Scale 1:50

Notes			
1.	This drawing is the copyright of Atram Architecture		
2.	Do not scale from this drawing except for Local Authority Planning Purposes		
3.	All dimensions must be checked on site by the contractor prior to commencement of the works		
4.	Party wall agreements are to be arranged by client with neighbours in accordance with the Party Wall Act		
Rev.	Revision	By	Date
A	Kitchen windows amended.	JNG	09.11.19
B	Roof light amended.	JNG	11.11.19

ATRAM
ARCHITECTURE

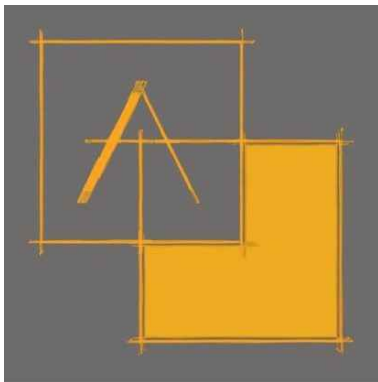

24 Kyoto Court | Bognor Regis | West Sussex | PO21 2UL
t. 01243 820303
m. 07834 175378
e. joe@atramarchitecture.co.uk
w. www.atramarchitecture.co.uk

CIAT Registered Practice - No F4642

Client	Mr & Mrs Penny
Job title	18 Gunwin Court Single Storey Extension & Reconstruction of Garage
Drawing title	Proposed Sections

Drawn	Date	Checked	Date	Scale at A2
JNG	03.11.19	JNG	03.11.19	1:50
Job N°	19.016	Drawing N°	12	Rev.
Status				B

FOR PLANNING

SCALE BAR 1:50