




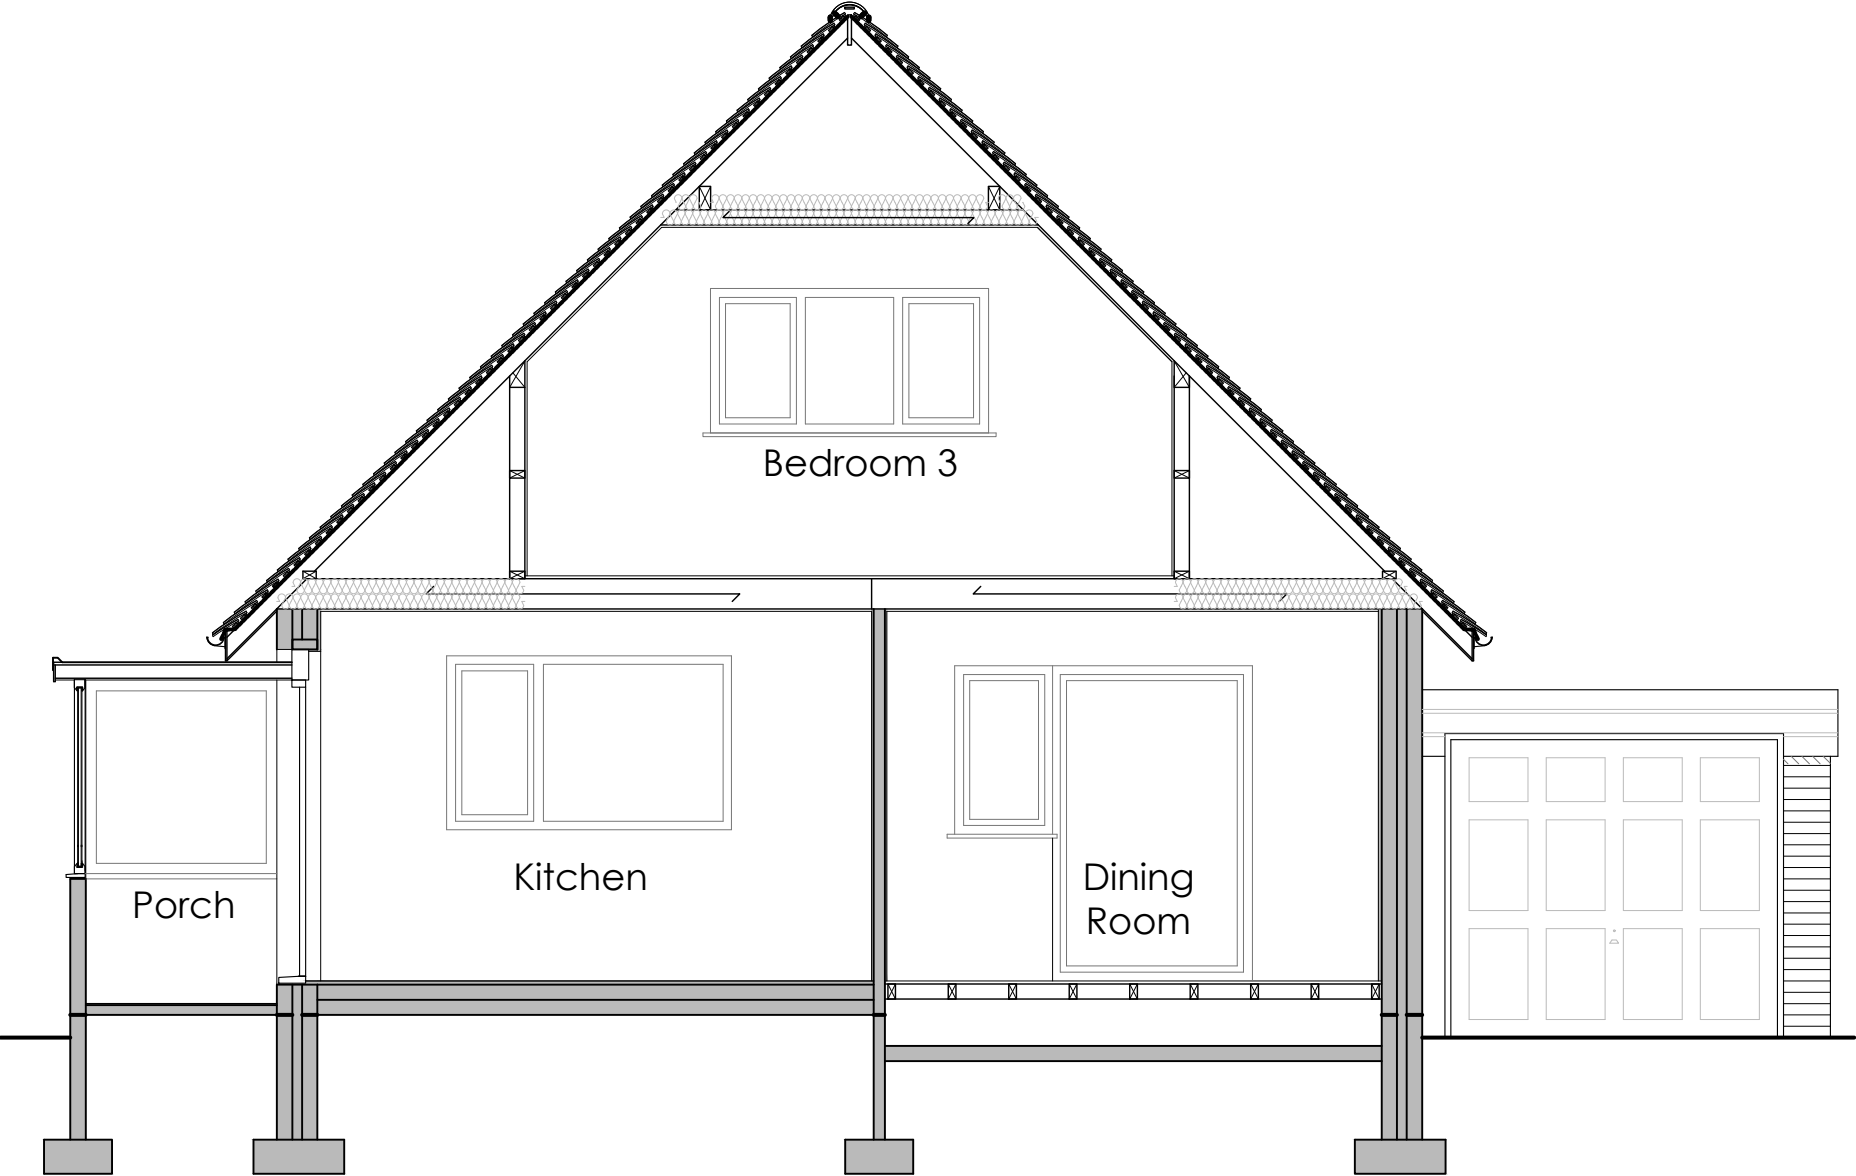

Existing Section 1 Scale 1:50

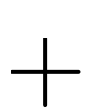


Existing Section 2 Scale 1:50

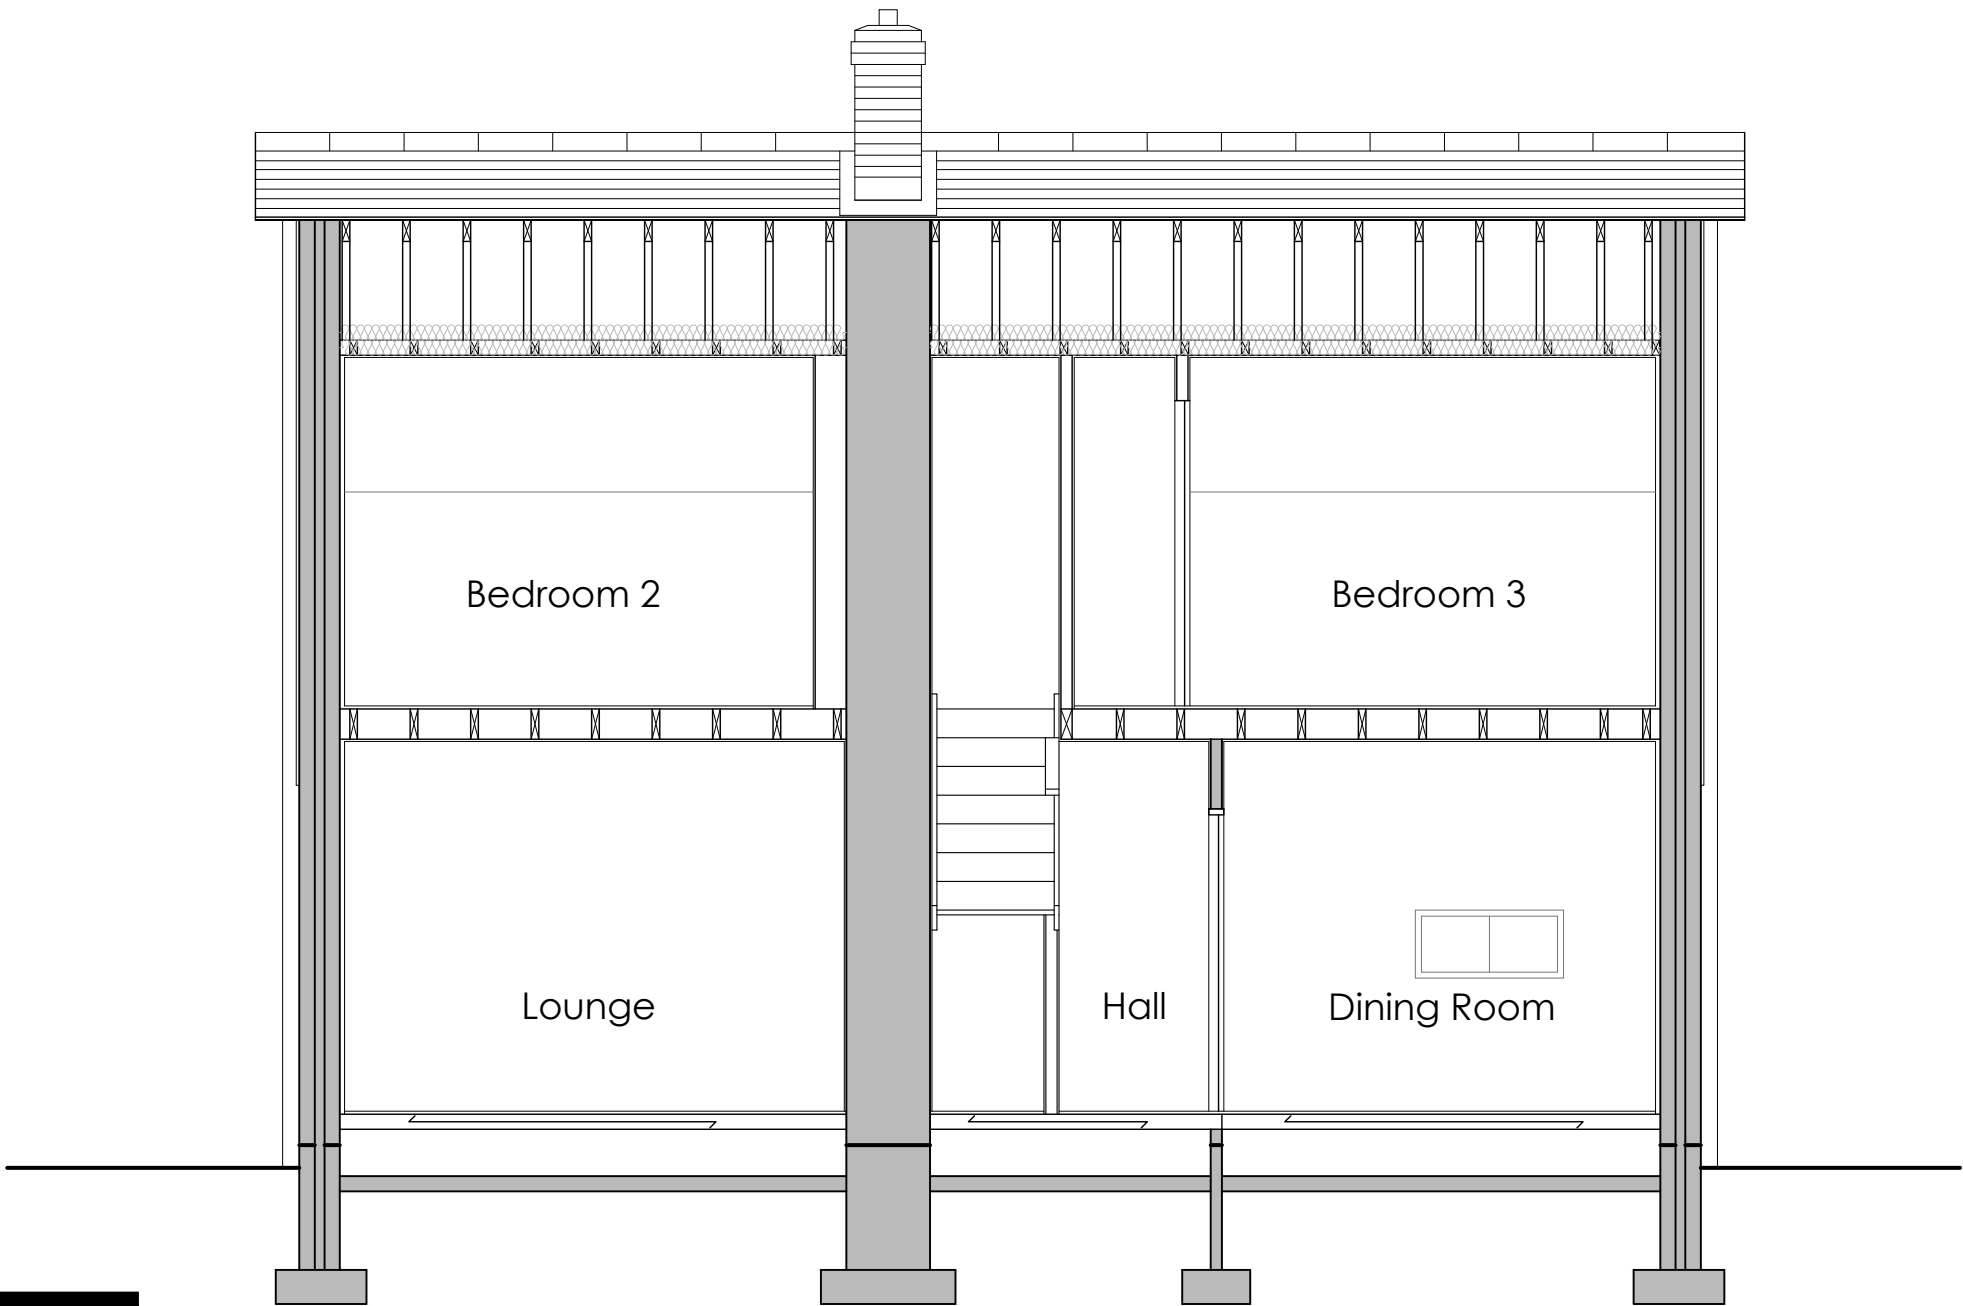

SCALE BAR 1:50

ATRAM
ARCHITECTURE

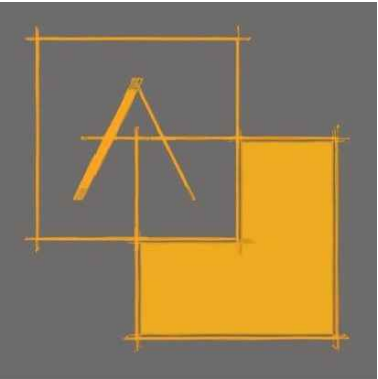

24 Kyoto Court | Bognor Regis | West Sussex | PO21 2UL
t. 01243 820303
m. 07834 175378
e. joe@atramarchitecture.co.uk
w. www.atramarchitecture.co.uk

CIAT Registered Practice - No F4642

Client	Mr & Mrs Penny		
Job title	18 Gunwin Court Single Storey Extension & Reconstruction of Garage		
Drawing title	Existing Sections		

Drawn	Date	Checked	Date	Scale at A2
JNG	29.10.19	JNG	29.10.19	1:50
Job N°	19.016	Drawing N°	02	Rev.
Status	FOR PLANNING			

