ARUN DISTRICT COUNCIL EP/148/20/HH

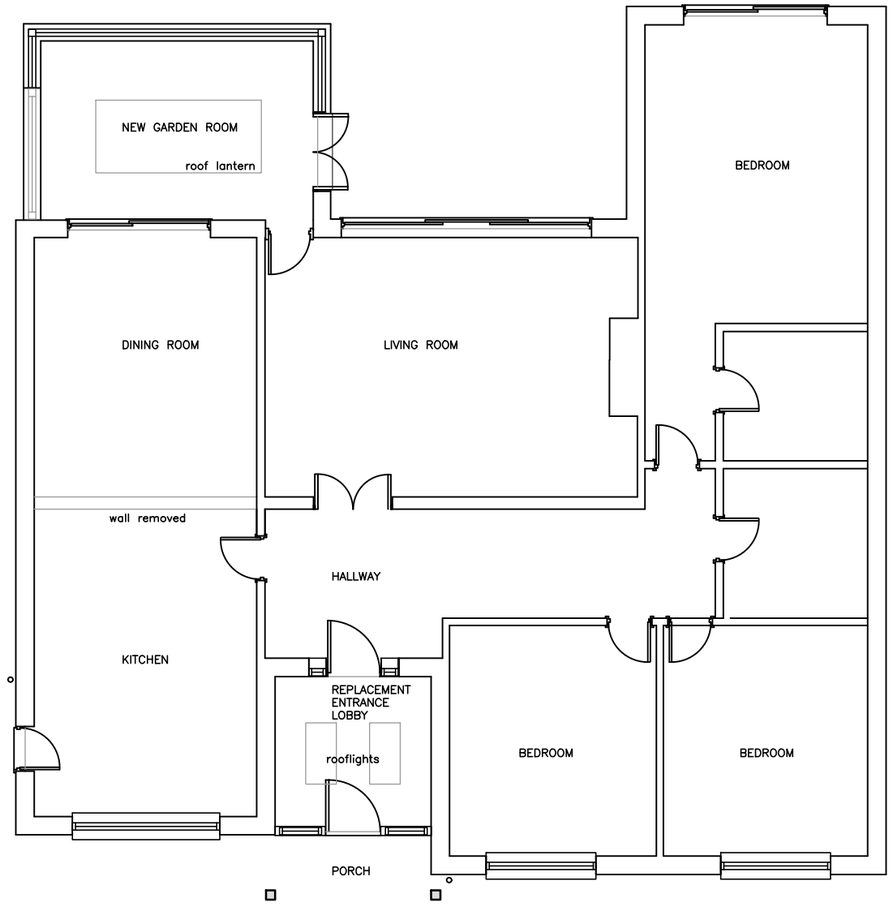

PROPOSED GROUND FLOOR PLAN 1:100

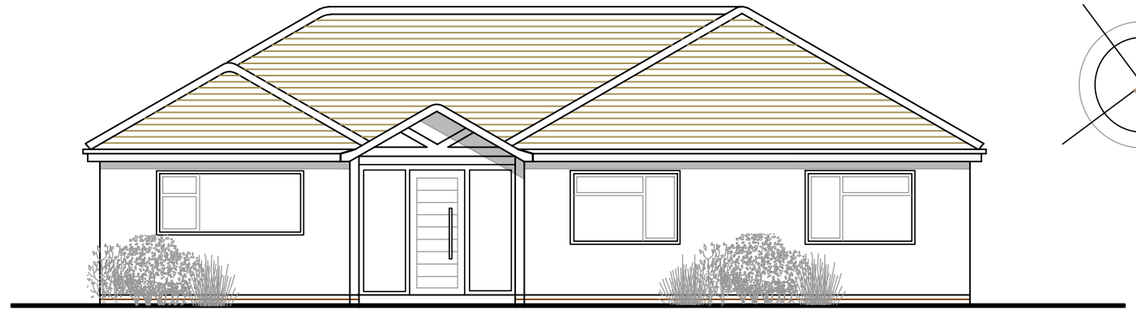

PROPOSED NORTH ELEVATION 1:100

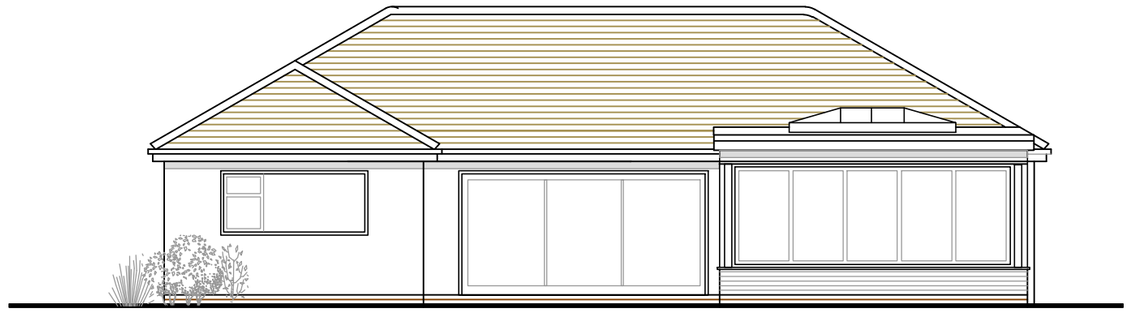

PROPOSED SOUTH ELEVATION 1:100

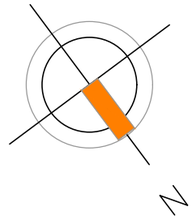

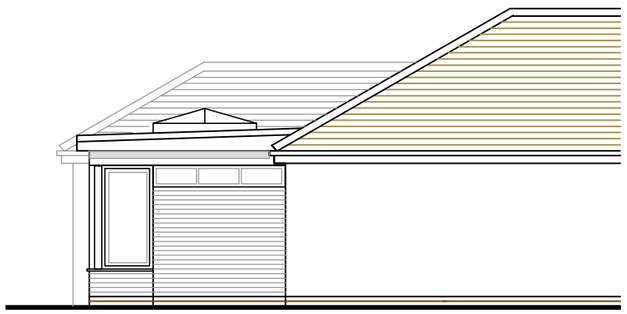

PROPOSED PART EAST ELEVATION 1:100
(rear garden)

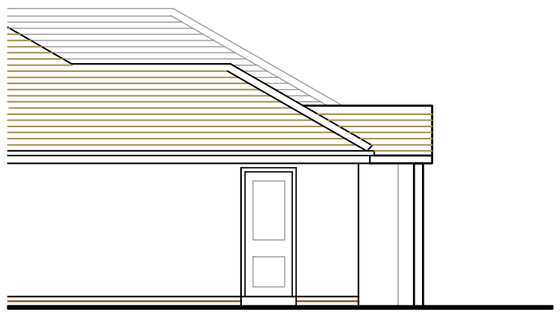

PROPOSED PART EAST ELEVATION 1:100
(front)

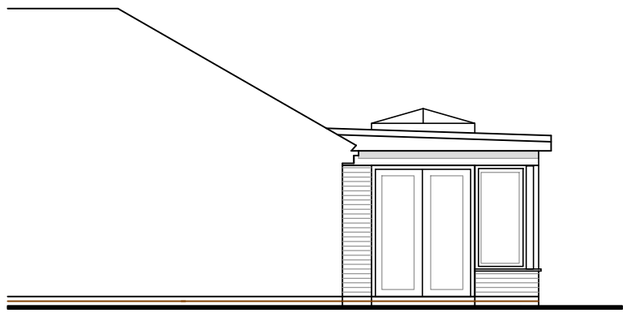

PROPOSED PART WEST ELEVATION 1:100
(rear garden)

AMdesign
ARCHITECTURE DESIGN DEVELOPMENT
Leeza Aldis-Hobbs ARB RIBA SPAB
Mob: 07756 329400
e-mail: leeza@amdesignltd.co.uk

PROJECT
26 THE DRIVE
CRAIGWELL ESTATE
ALDWICK
PO21 4DU
PROJECT STAGE
PLANNING

DRAWING
PROPOSED PLANS
DRAWING No 300/03
REVISION

SCALE 1:100 DRAWN LA
DATE OCT 2020 CHECKED

LETTER	REVISION	DATE

This scheme is subject to town planning and all other necessary consents. All dimesions and levels to be checked on site. This drawing is to be read in conjunction with other relevant drawings and documents. Report all discrepancies to the Architect before work commences. AM Design is the trading name of AM Design Ltd © AM Design Ltd. All rights reserved.