




SCALE: DRAWN 1:100

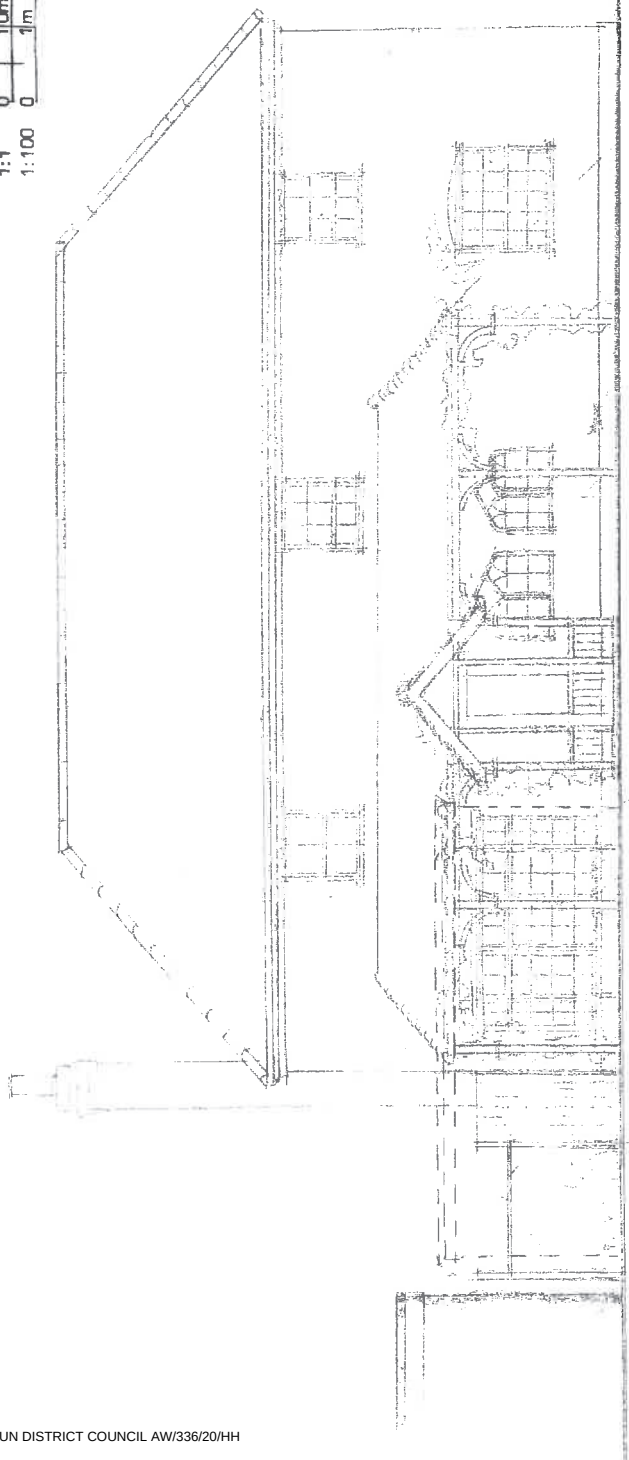


NORTH EAST

BROKEN LINE INDICATES
LOCATION OF GARAGE IN FRONT
OF NORTH EAST ELEVATION

SOUTH WEST

NORTH EAST ELEVATION SAME
AS THIS SOUTH WEST ELEVATION

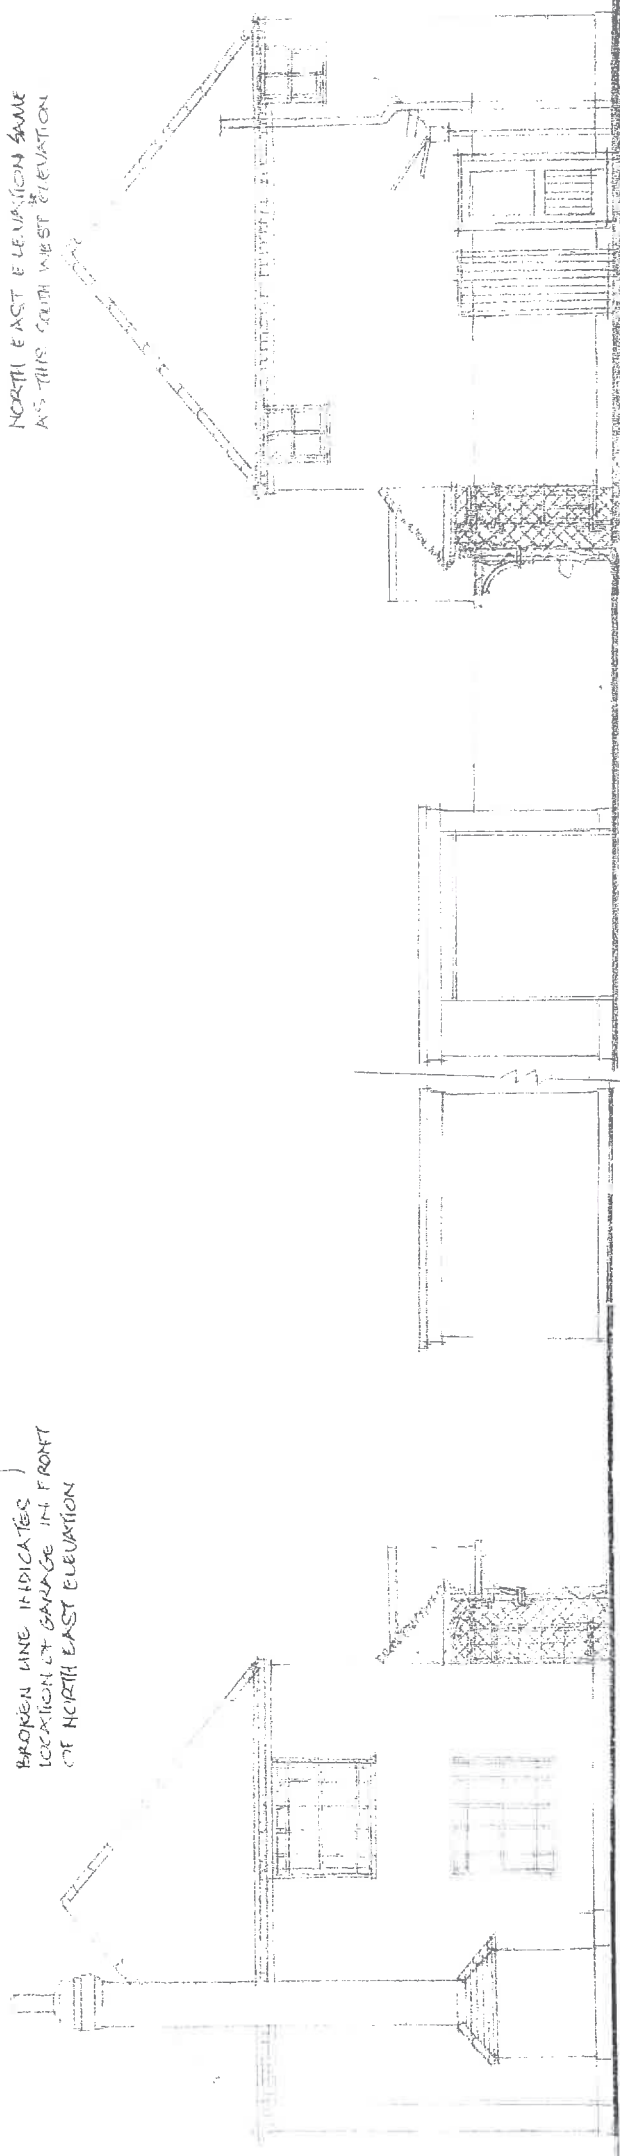

SOUTH EAST

WITH BOUNDARY WALL, FENCE & PLANTING OMITTED

NORTH WEST

IMPROVEMENTS TO WEST HOUSE

151 BARRACK LANE, ALDWICK, BOGNOR REGIS

EXISTING

(A1 SHEET)

N & C DESIGNS