



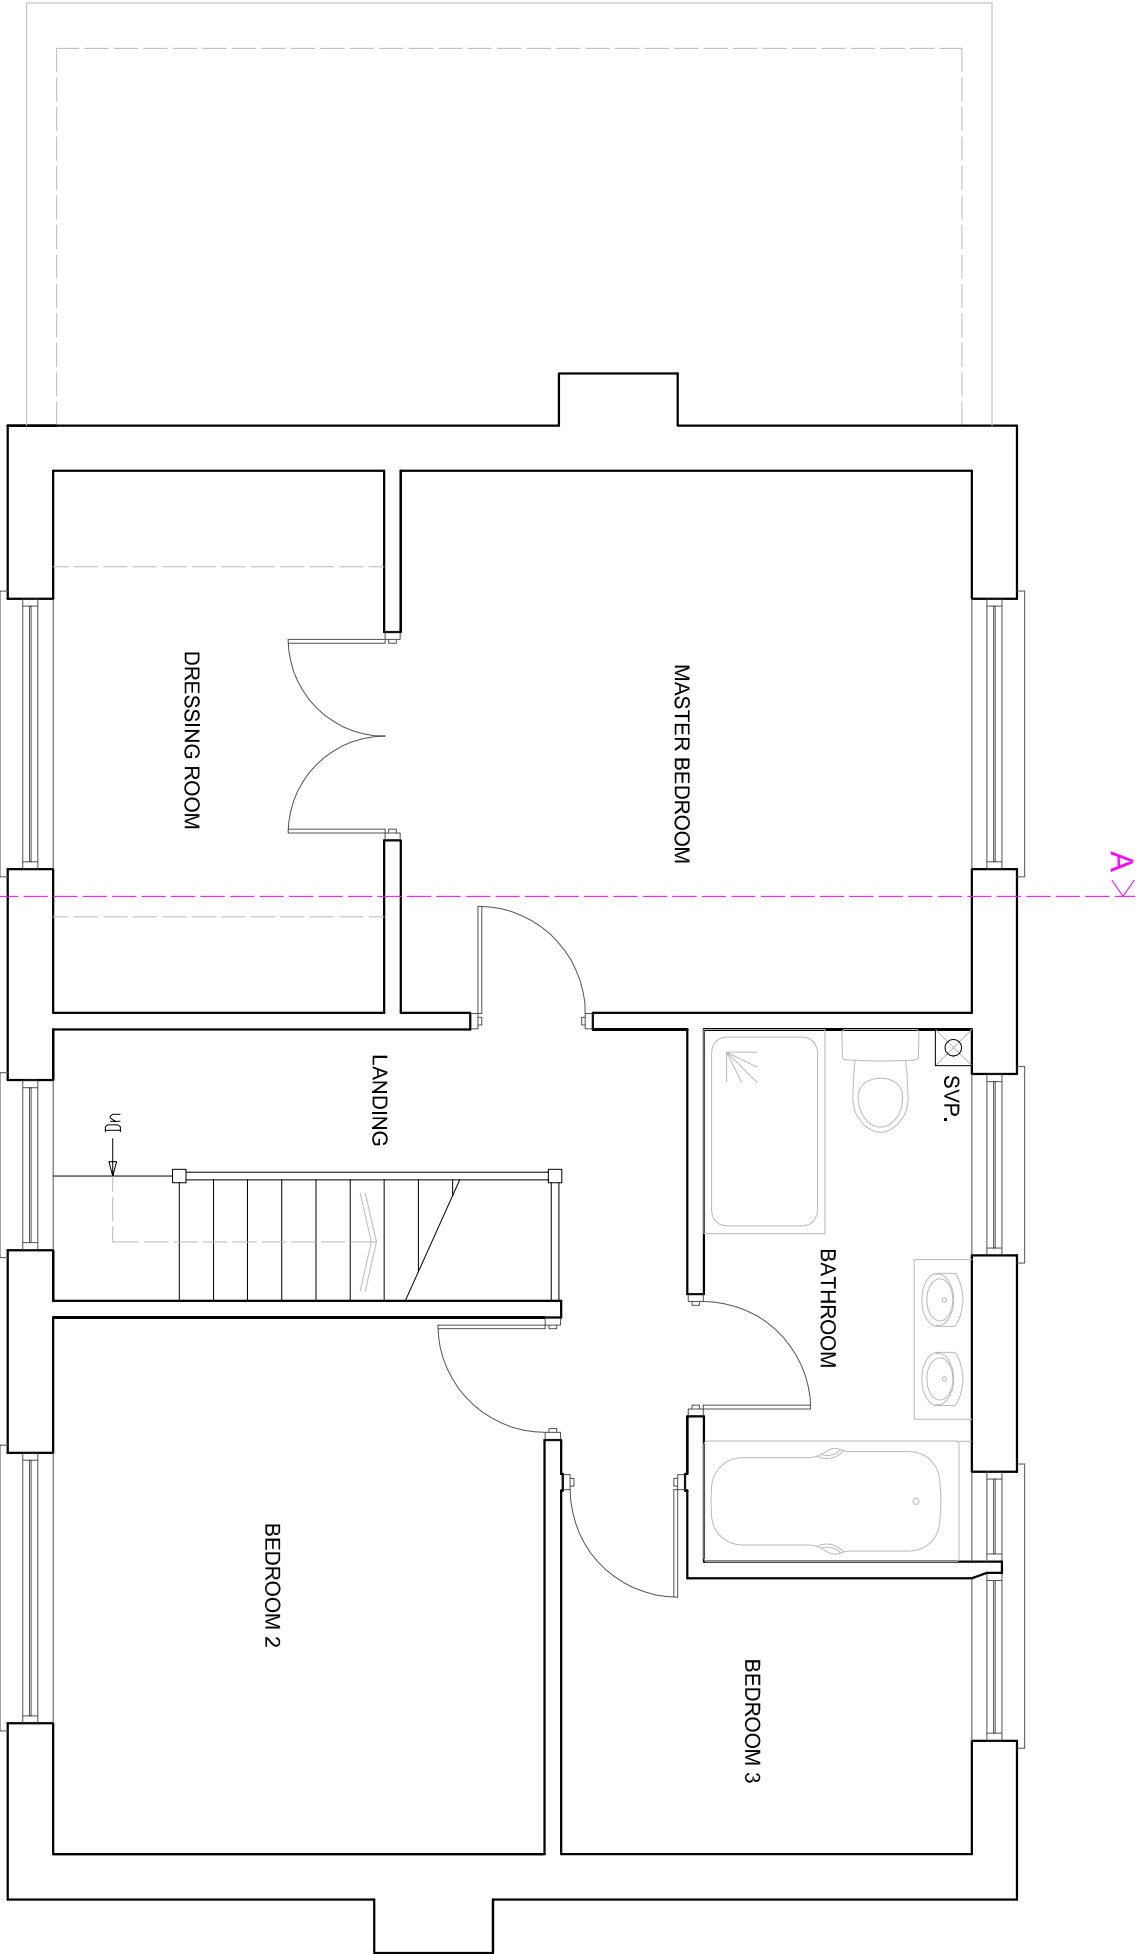

A

A

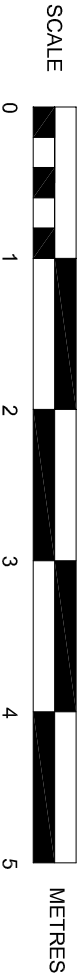

EXISTING FIRST FLOOR PLAN

Boundary.

SUSSEX BUILDING CONSULTANCY LIMITED	
2 FOLLET CLOSE, ALDWICK, BOGNOR REGIS, WEST SUSSEX.	
SCALE - 1/50 REV - DATE - 05/10/2017	
 LABC partner	3 NORTHGATE ROAD BOGNOR REGIS PO21 5LZ TEL/FAX - (01243) 861379