



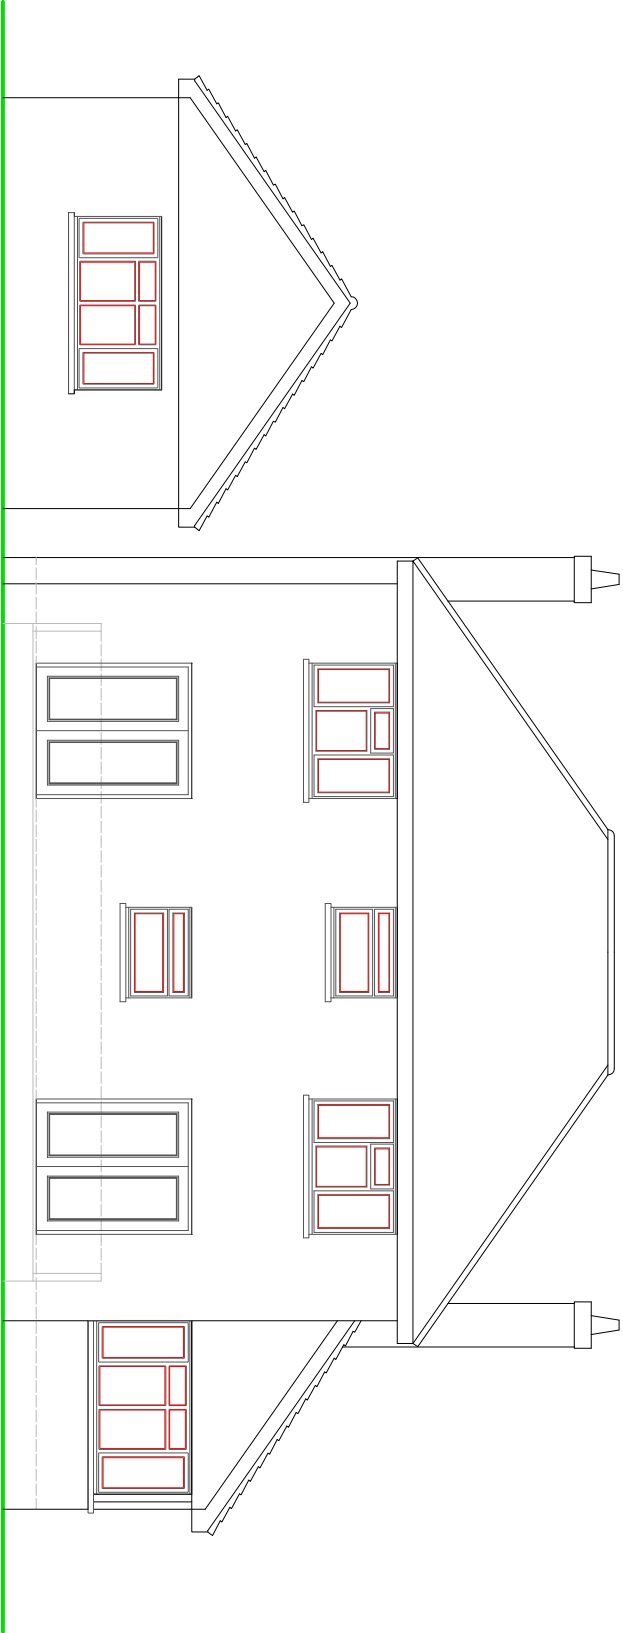

REAR ELEVATION

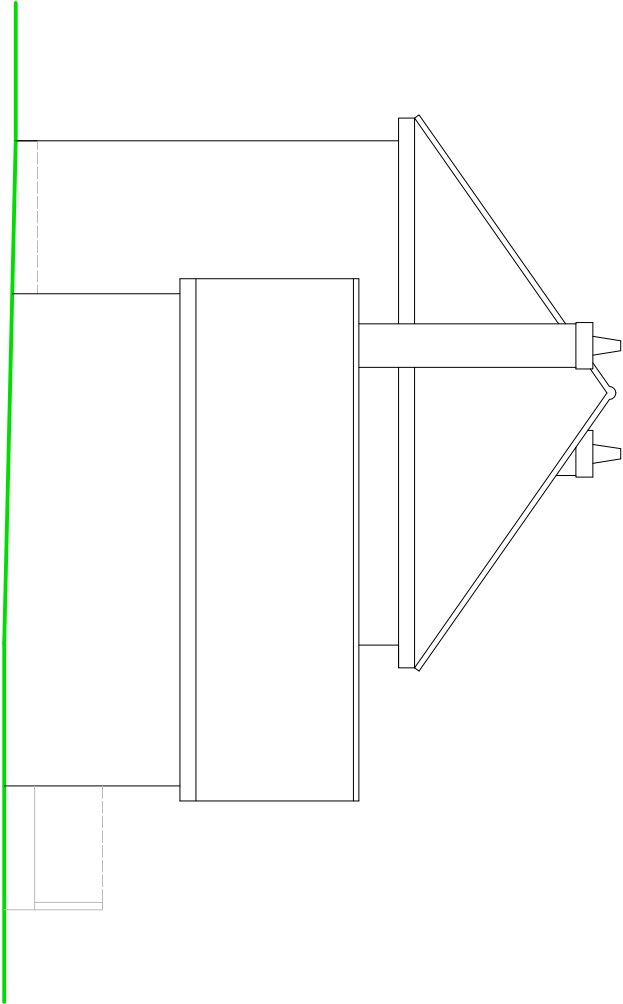


SIDE ELEVATION

NOTES


ROOF - Interlocking concrete pan tiles to pitched roof.

WALLS - Mixture of painted render, face brickwork and some vertical white cladding to gable walls.

WINDOWS/DOORS - White PVC framed double glazed units.

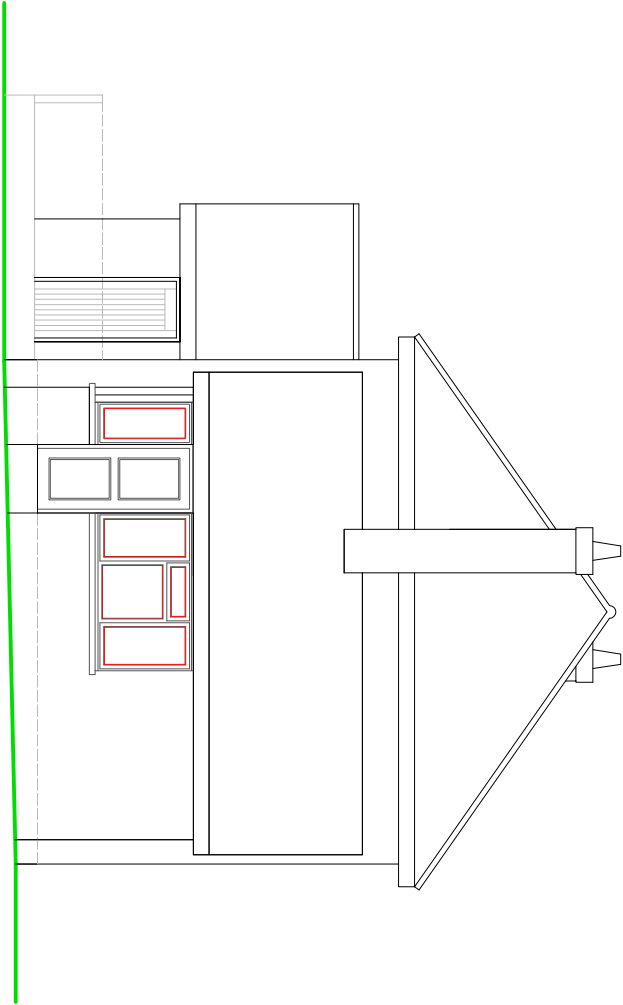

SIDE ELEVATION

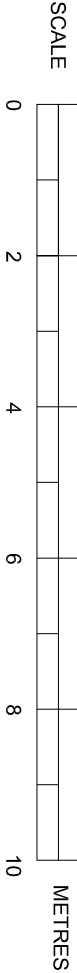

EXISTING ELEVATIONS

SUSSEX BUILDING CONSULTANCY LIMITED

2 FOLLET CLOSE, ALDWICK,
BOGNOR REGIS, WEST SUSSEX.

SCALE - 1/100 REV - DATE - 18/10/2017

LABC

3 NORTHGOTE ROAD
BOGNOR REGIS
PO21 9LZ
TEL - (01243) 861379