


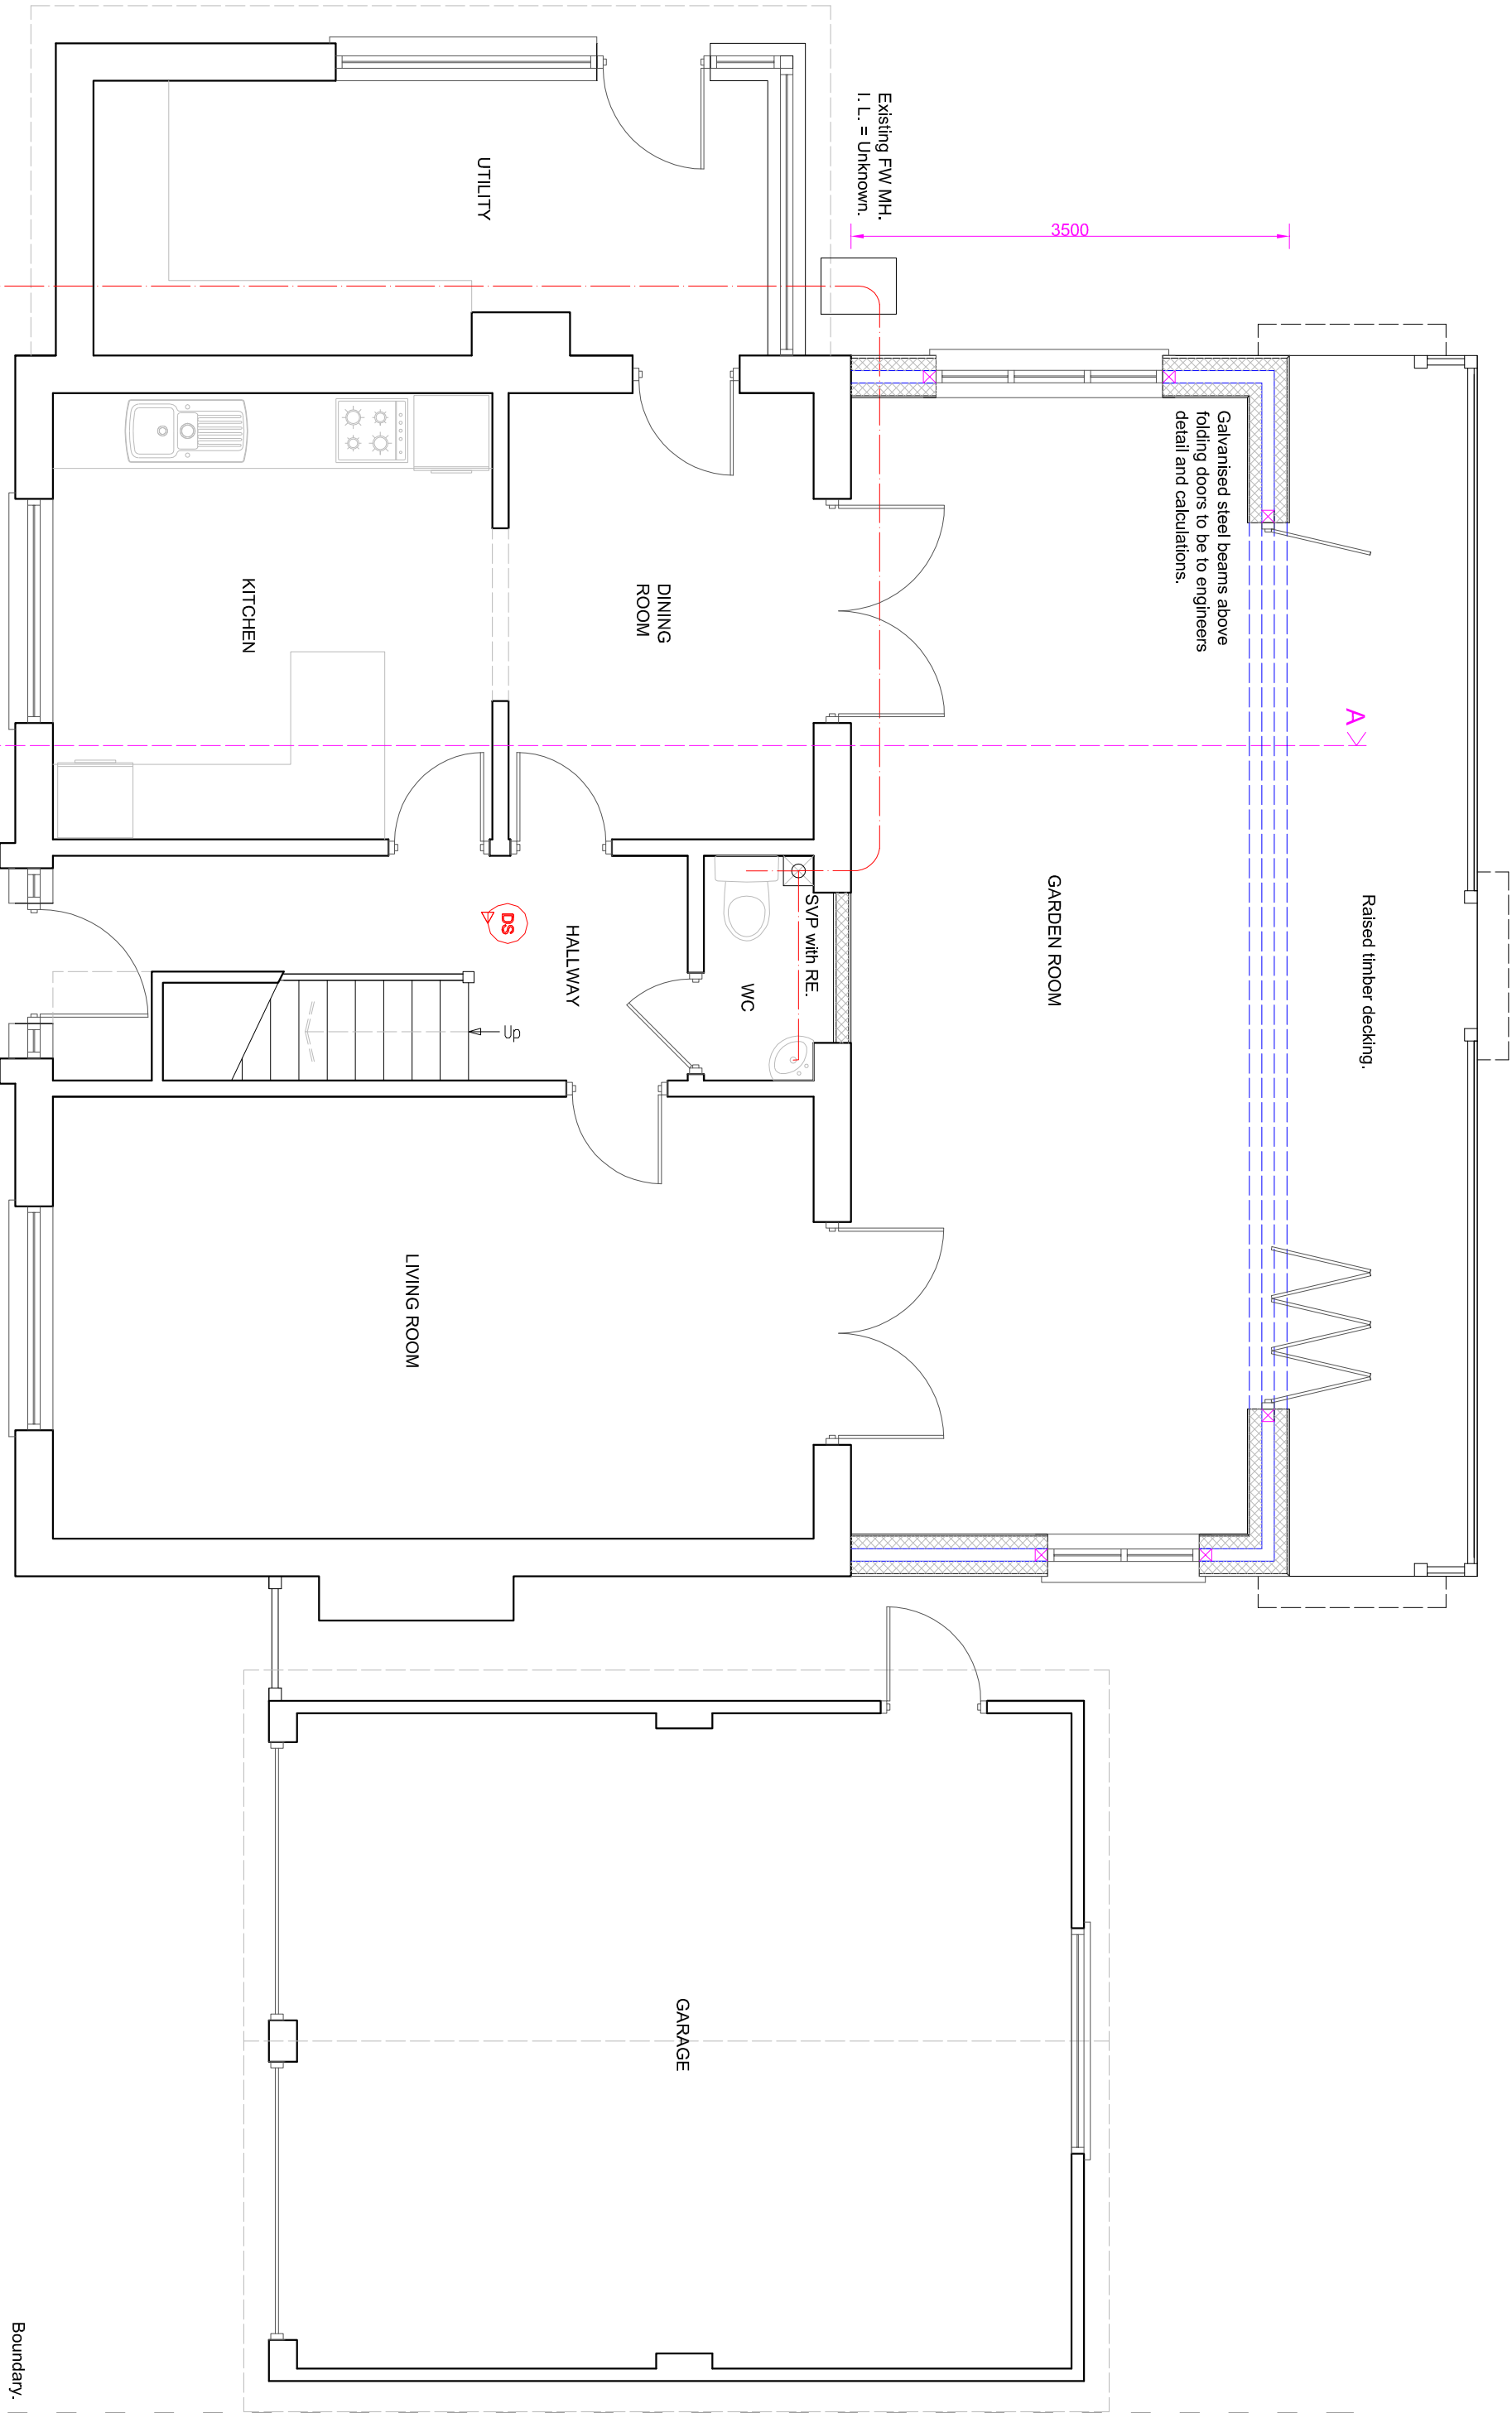

PROPOSED GROUND FLOOR PLAN

SUSSEX BUILDING CONSULTANCY LIMITED

2 FOLLET CLOSE, ALDWICK,
BOGNOR REGIS, WEST SUSSEX.
SCALE - 1/50 REV - DATE - 05/10/2017

partner

LABC

3 NORTHGOTE ROAD
BOGNOR REGIS
PO21 5LZ
TEL/FAX - (01243) 861379