


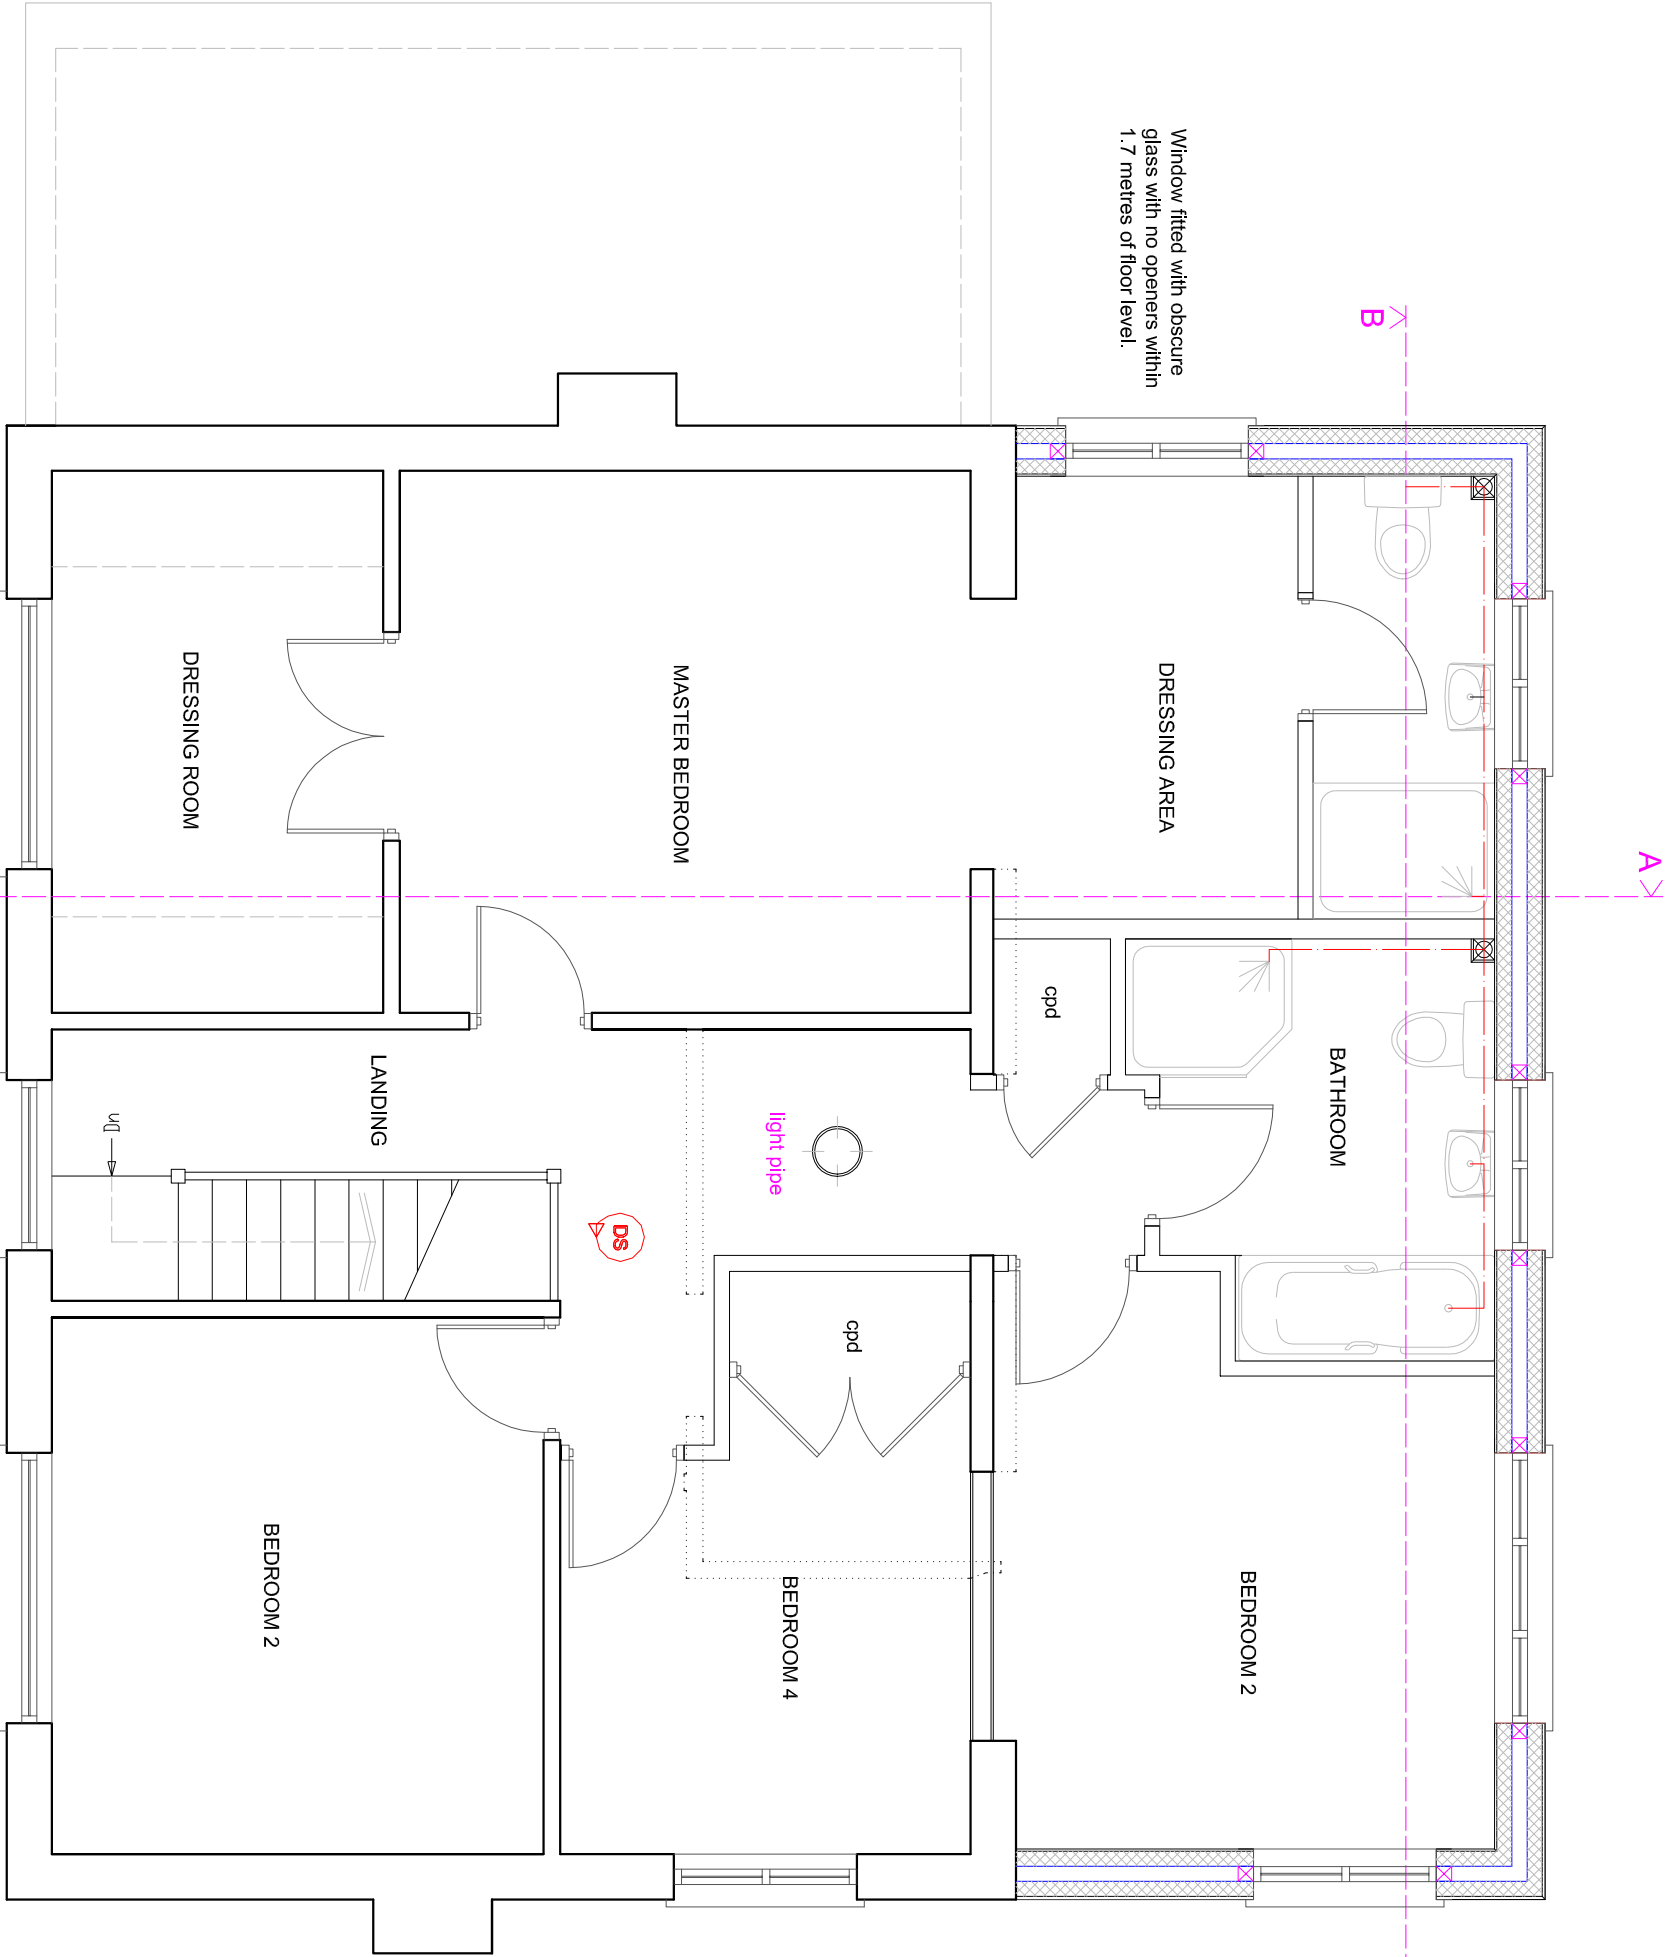

A >

A >

B <

B <

Window fitted with obscure glass with no openers within 1.7 metres of floor level.

DRESSING AREA

BATHROOM

BEDROOM 2

BEDROOM 4

MASTER BEDROOM

LANDING

DRESSING ROOM

BEDROOM 2

DS

light pipe


cpd

cpd

Up

Dn

Boundary.

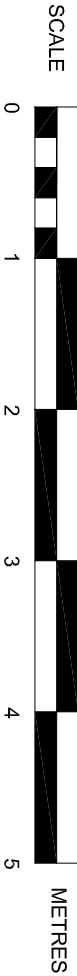

SCALE

METRES

PROPOSED FIRST FLOOR PLAN

SUSSEX BUILDING CONSULTANCY LIMITED

2 FOLLET CLOSE, ALDWICK,
BOGNOR REGIS, WEST SUSSEX.

SCALE - 1/50 REV - B DATE - 09/11/2017

