



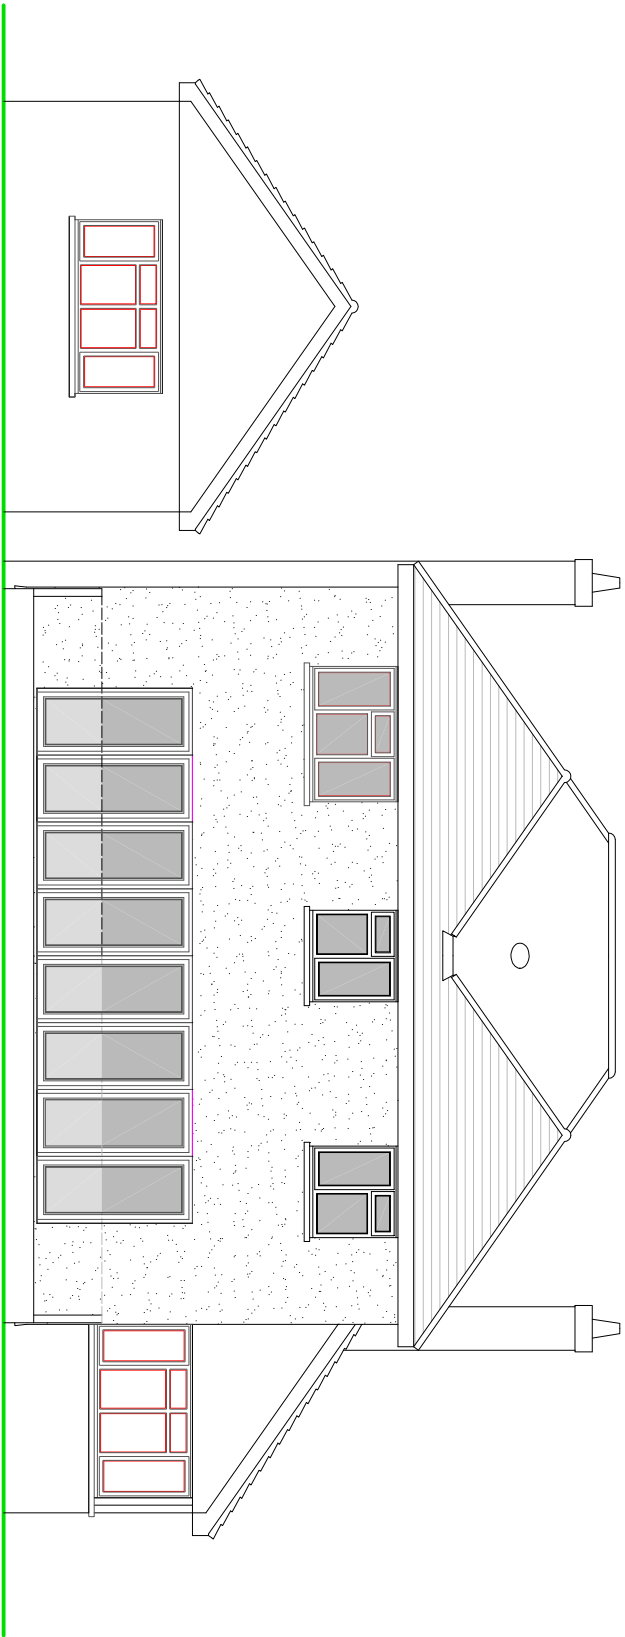

REAR ELEVATION


First floor window fitted with obscure glass with no openers below 1.7 metres from floor level.

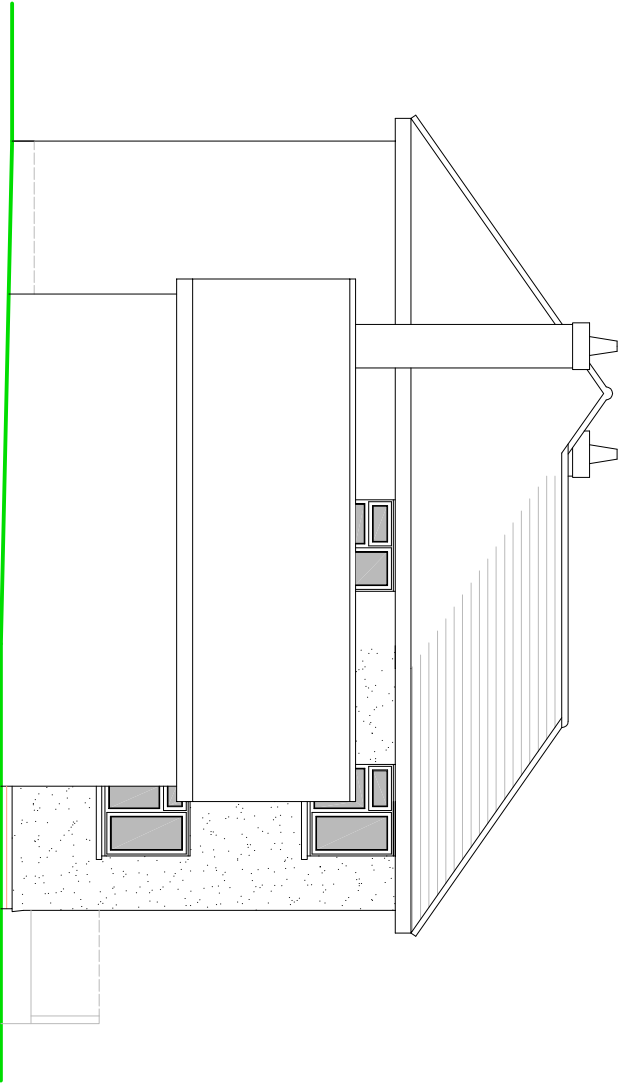


SIDE ELEVATION

NOTES

- ROOF - Interlocking concrete pan tiles to pitched roof to match existing.
- WALLS - Painted render to match existing.
- WINDOWS/DOORS - White PVC framed double glazed units.

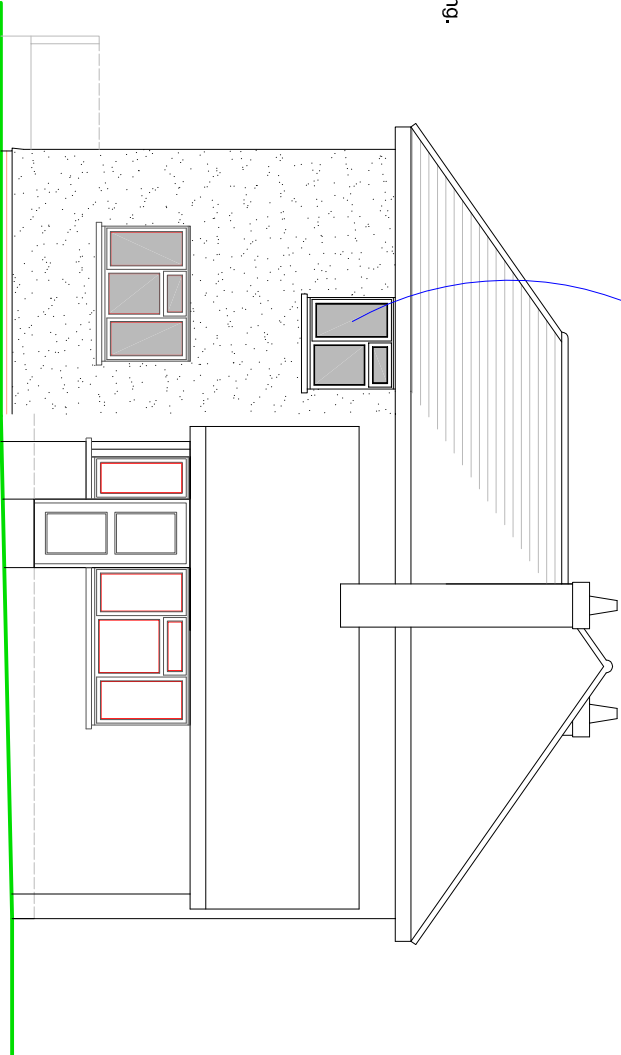

SIDE ELEVATION

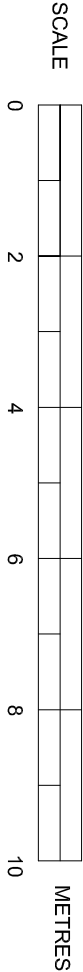

PROPOSED ELEVATIONS

SUSSEX BUILDING CONSULTANCY LIMITED

2 FOLLETT CLOSE, ALDWICK,
BOGNOR REGIS, WEST SUSSEX.

SCALE - 1/100 REV - A DATE - 09/11/2017

LABC
partner
3 NORTHCOTE ROAD
BOGNOR REGIS
PO21 5LZ
TEL - (01243) 961379