# 15 Willowhale Avenue - 2208.18 - Location Plan

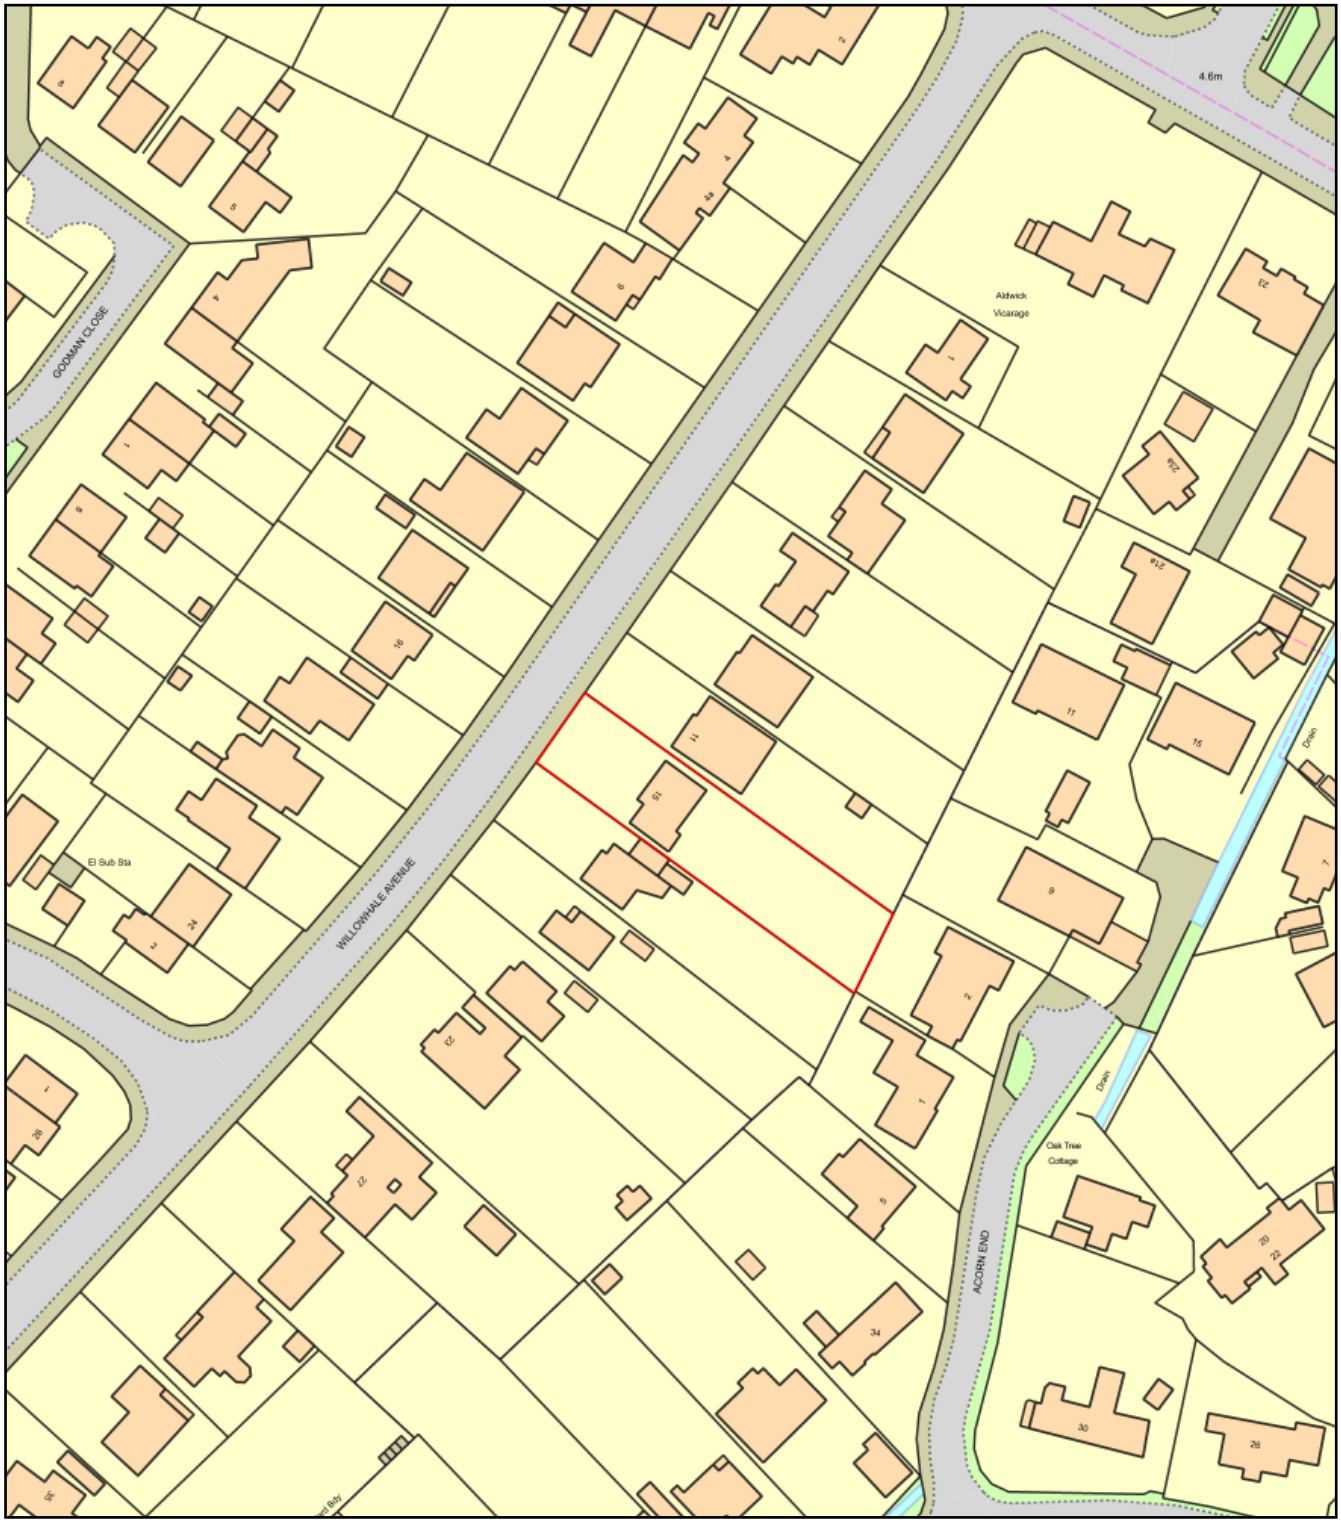


0 50
Metres

N

ReQuestaPlan

| | |
|---|---|
| Plan Produced for: | Mr & Mrs Oakley |
| Date Produced: | 27 Nov 2018 |
| Plan Number/Project ID: | TQRQM18331113412637 |
| Scale: | 1:1250 @ A4 |

ARUN DISTRICT COUNCIL AW/338/18/HH

© Crown copyright, All rights reserved. 2018 Licence number 0100042766