
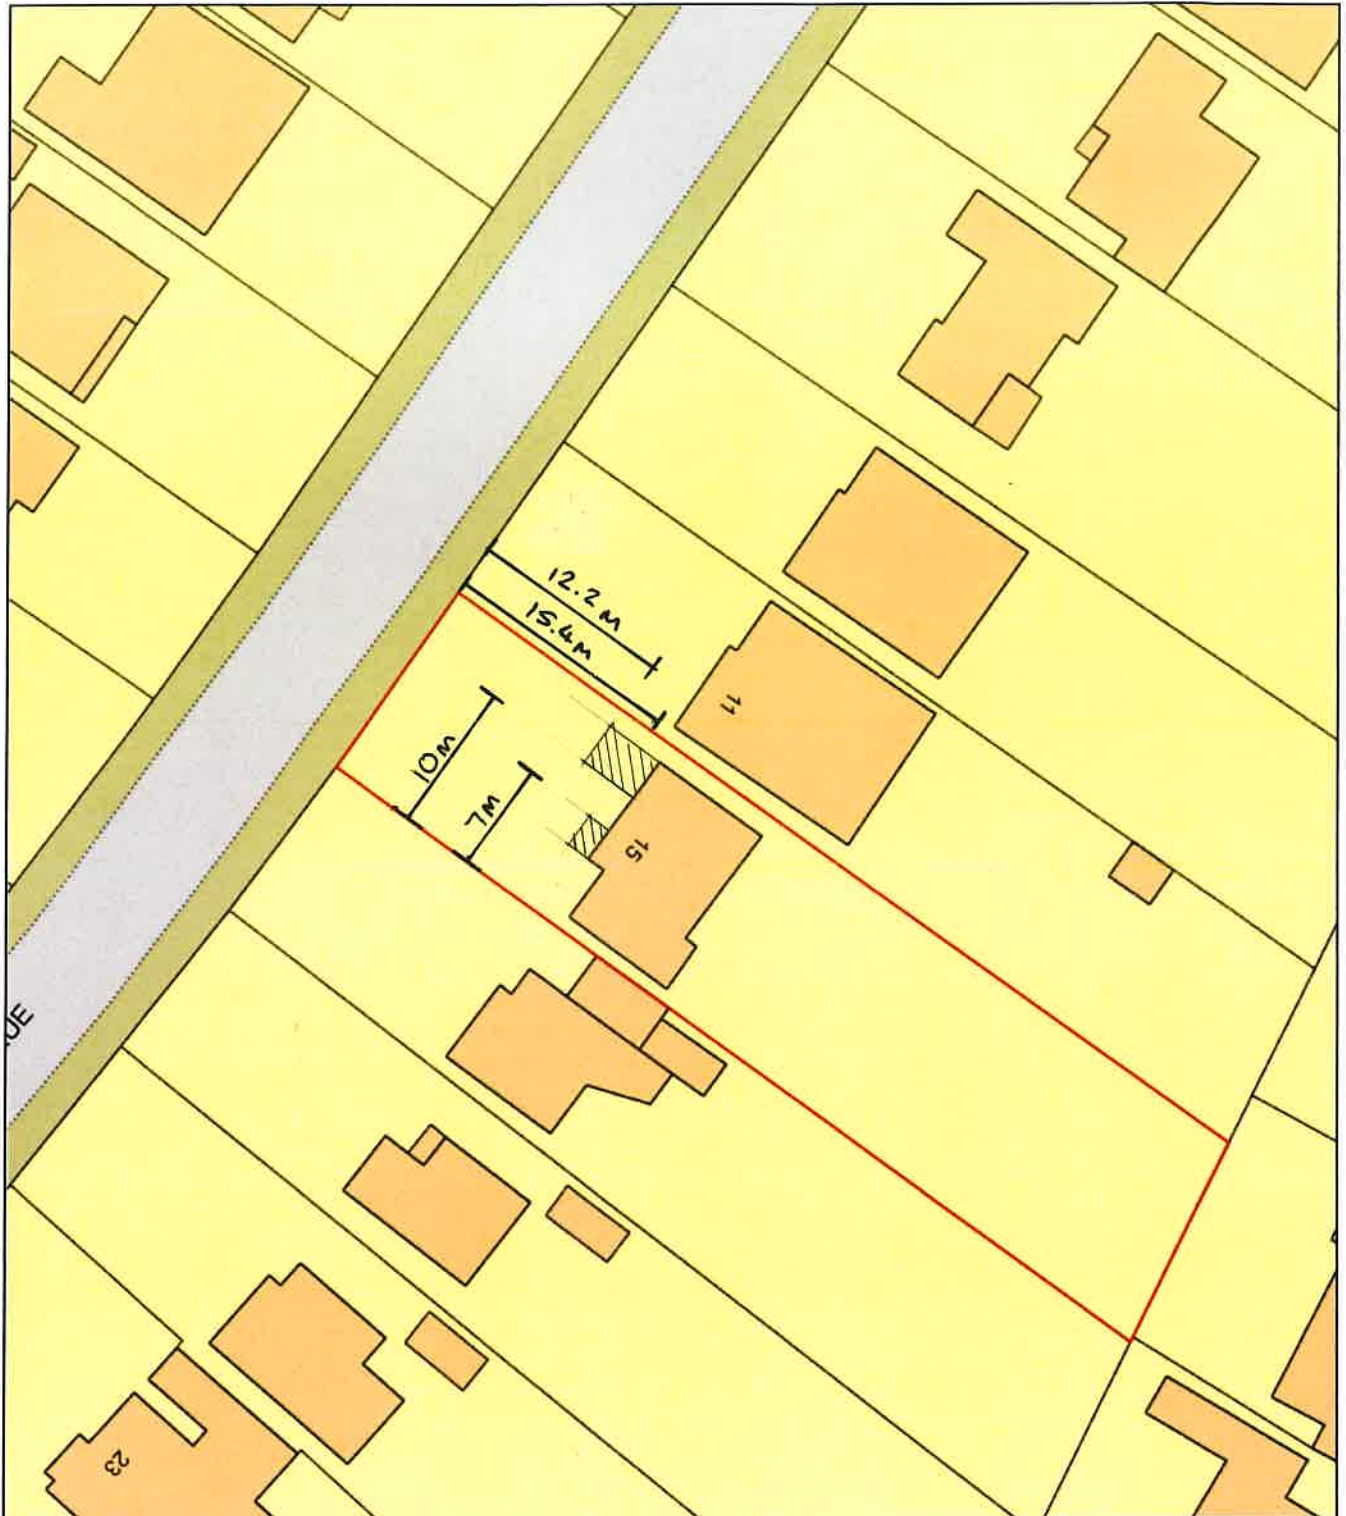


15 Willowhale Avenue - 2208.18

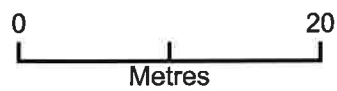

Plan Produced for: Mr & Mrs Oakley

Date Produced: 27 Nov 2018

Plan Number/Project ID: TQRQM18331113341212

Scale: 1:500 @ A4