




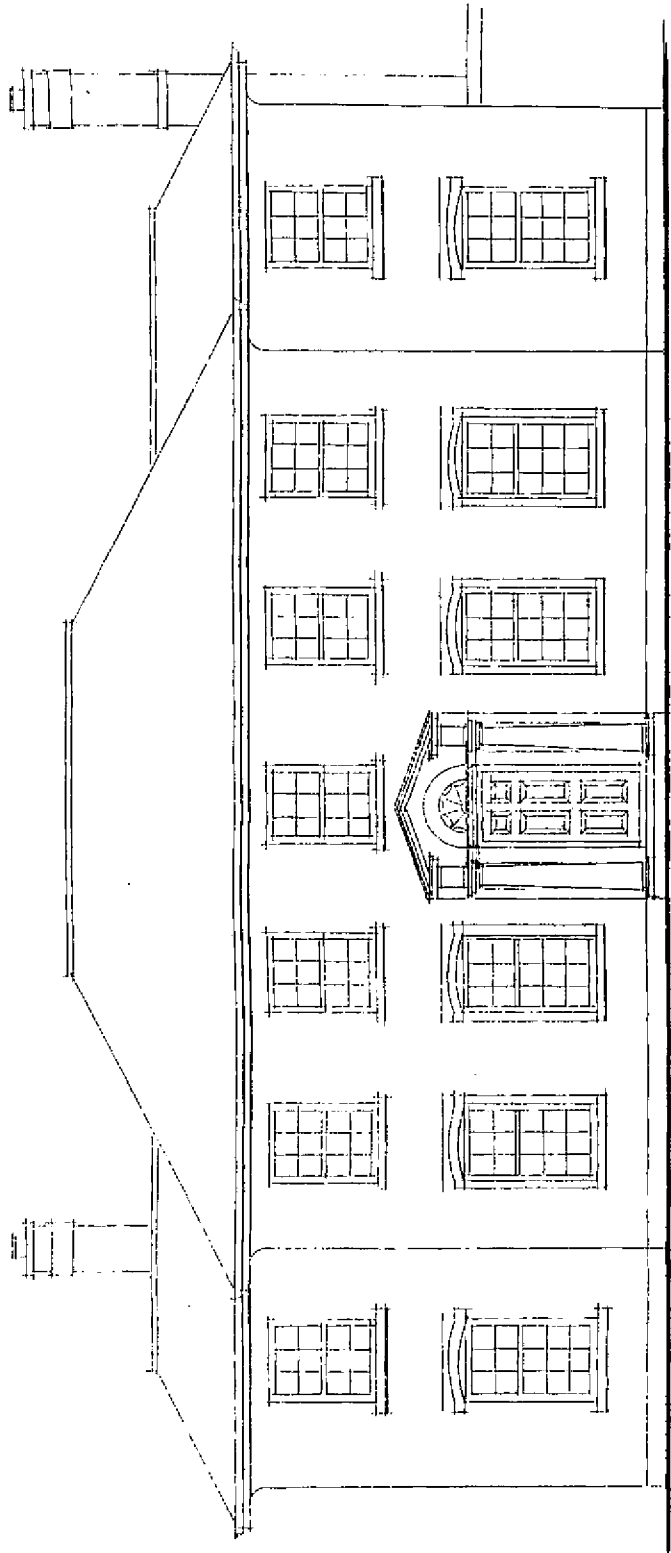


FRONT ELEVATION - SOUTH 1-100

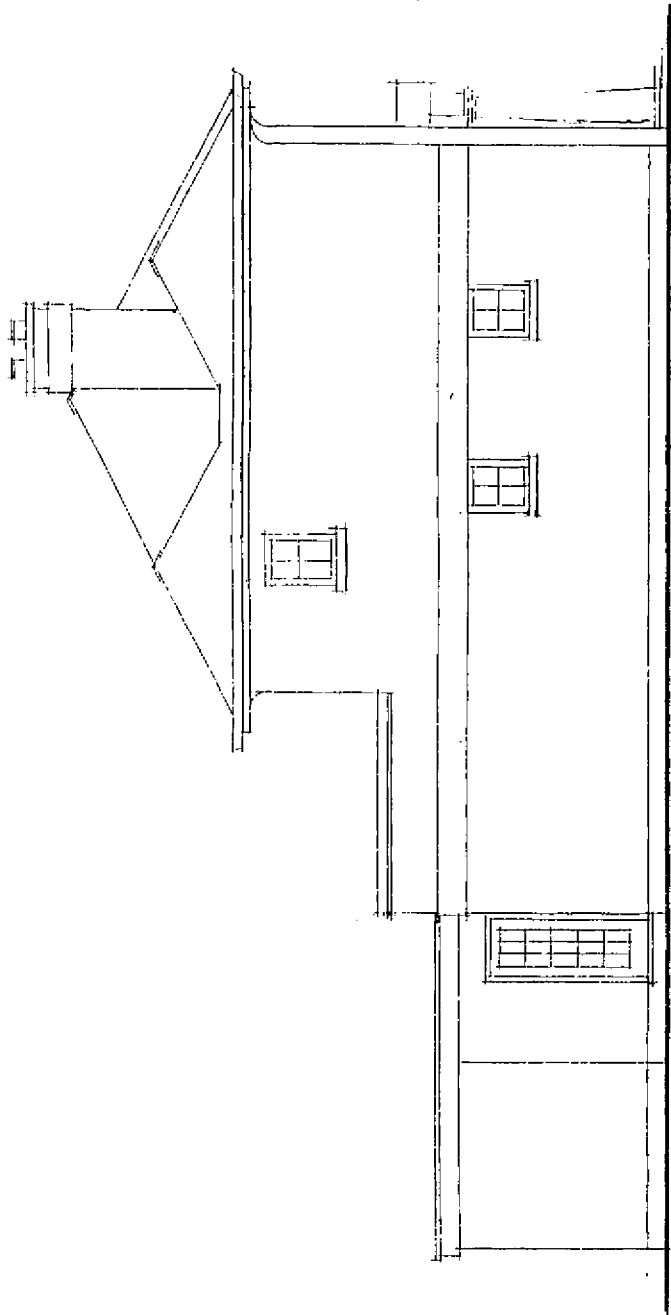

SIDE ELEVATION - WEST 1-100

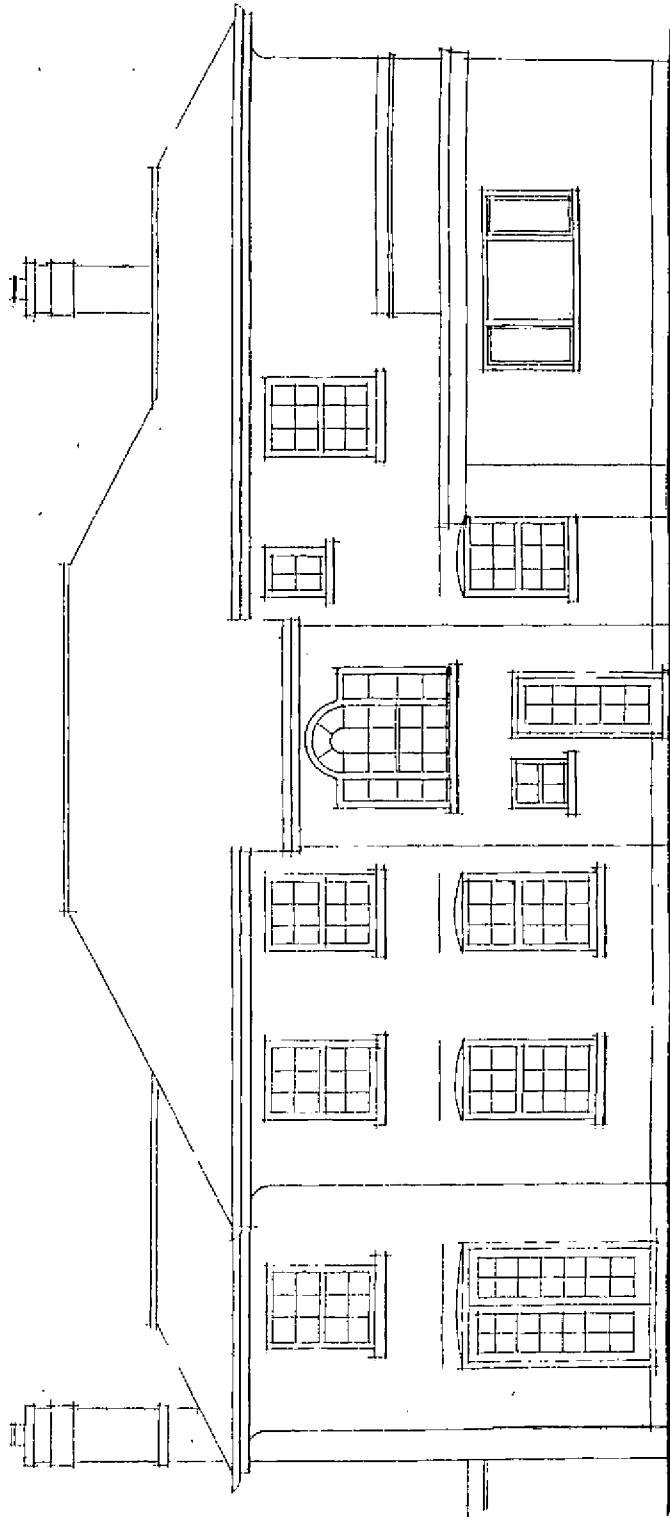

REAR ELEVATION - NORTH 1-100

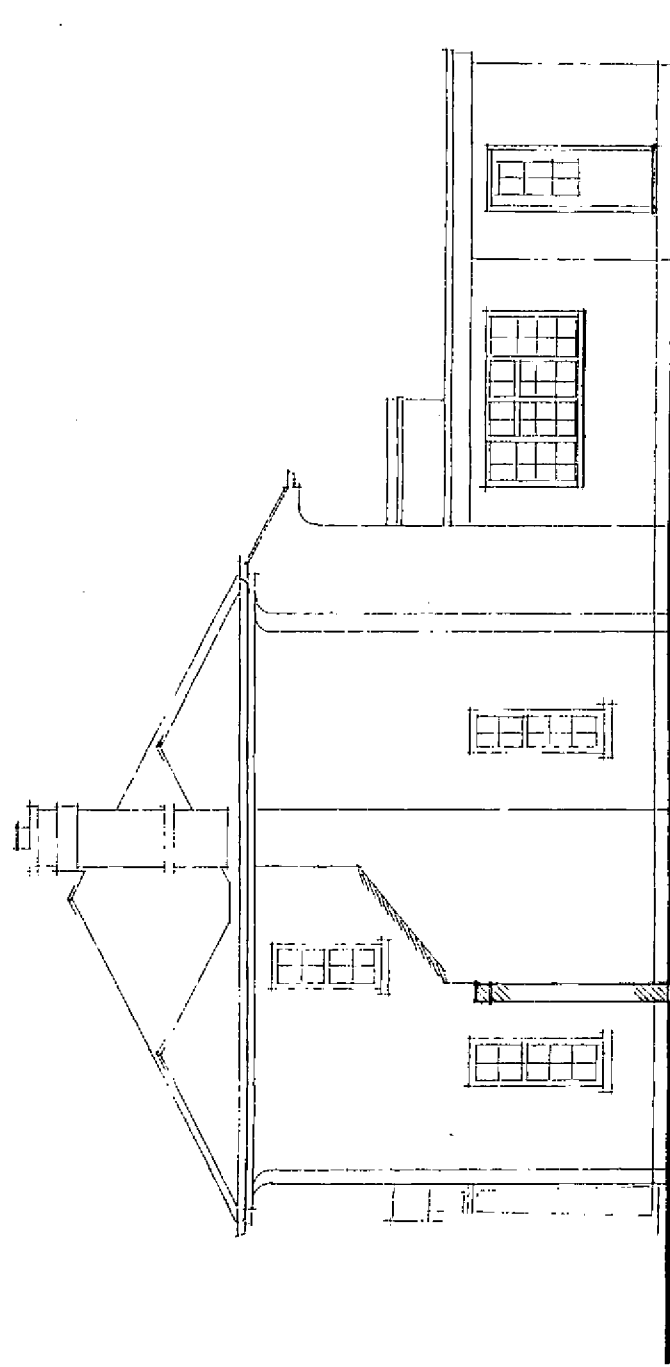

SIDE ELEVATION - EAST 1-100

AS APPROVAL - AW/83/12 - PROPOSED ELEVATIONS

91 THE FAIRWAY ALDWICK BAY ESTATE

MARCH 12 2014