


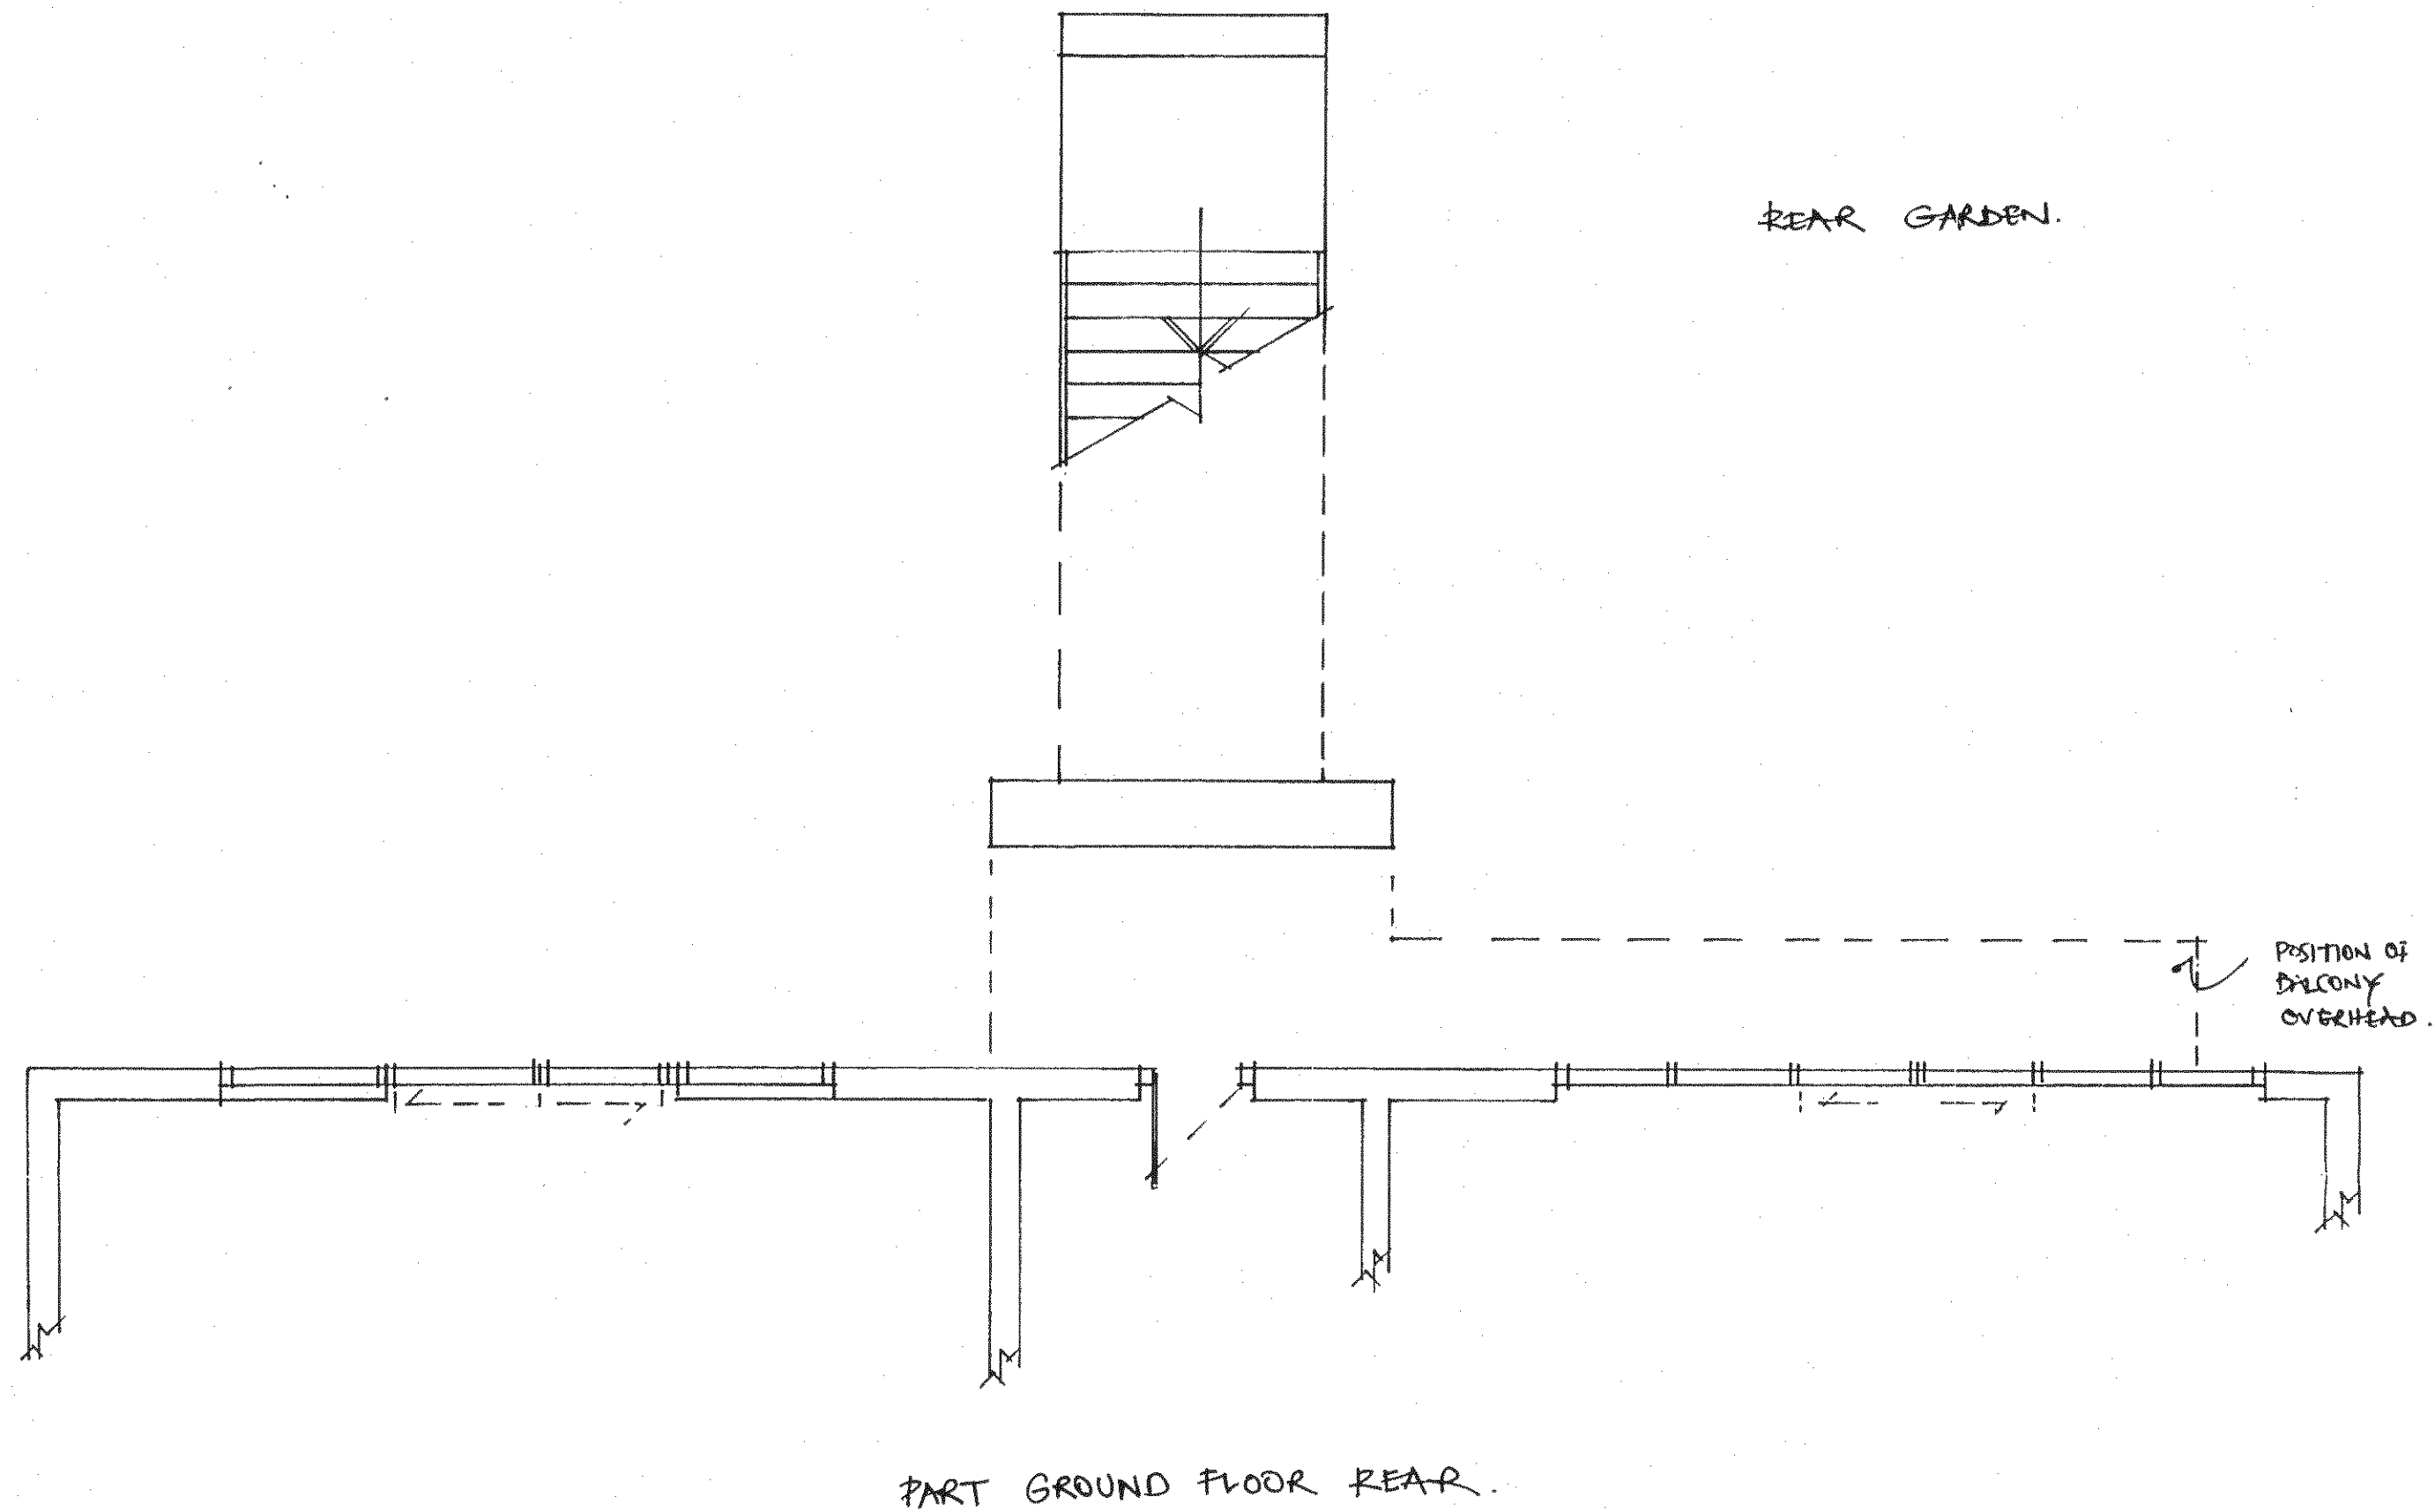

NOTES:
All dimensions must be checked on site and not scaled from this drawing.

A		
	Date	Revisions

©Copyright

Client
MR & MRS CHAMBERLAIN

Job Title
PART G/F EXISTING - REAR
SHOWING GARDEN STEPS
LEADING TO F/F BALCONY
TO BE READ IN CONJUNCTION
WITH 68/2014/1 REV B.

Drawing Title
68 THE DRIVE
BOGNOR REGIS
PO21 4DS

Scale
1:50

Date 01/2015 Drawn by NDA

Drg No. 68/2014/1A.	Rev
------------------------	-----