


LOCATION PLAN

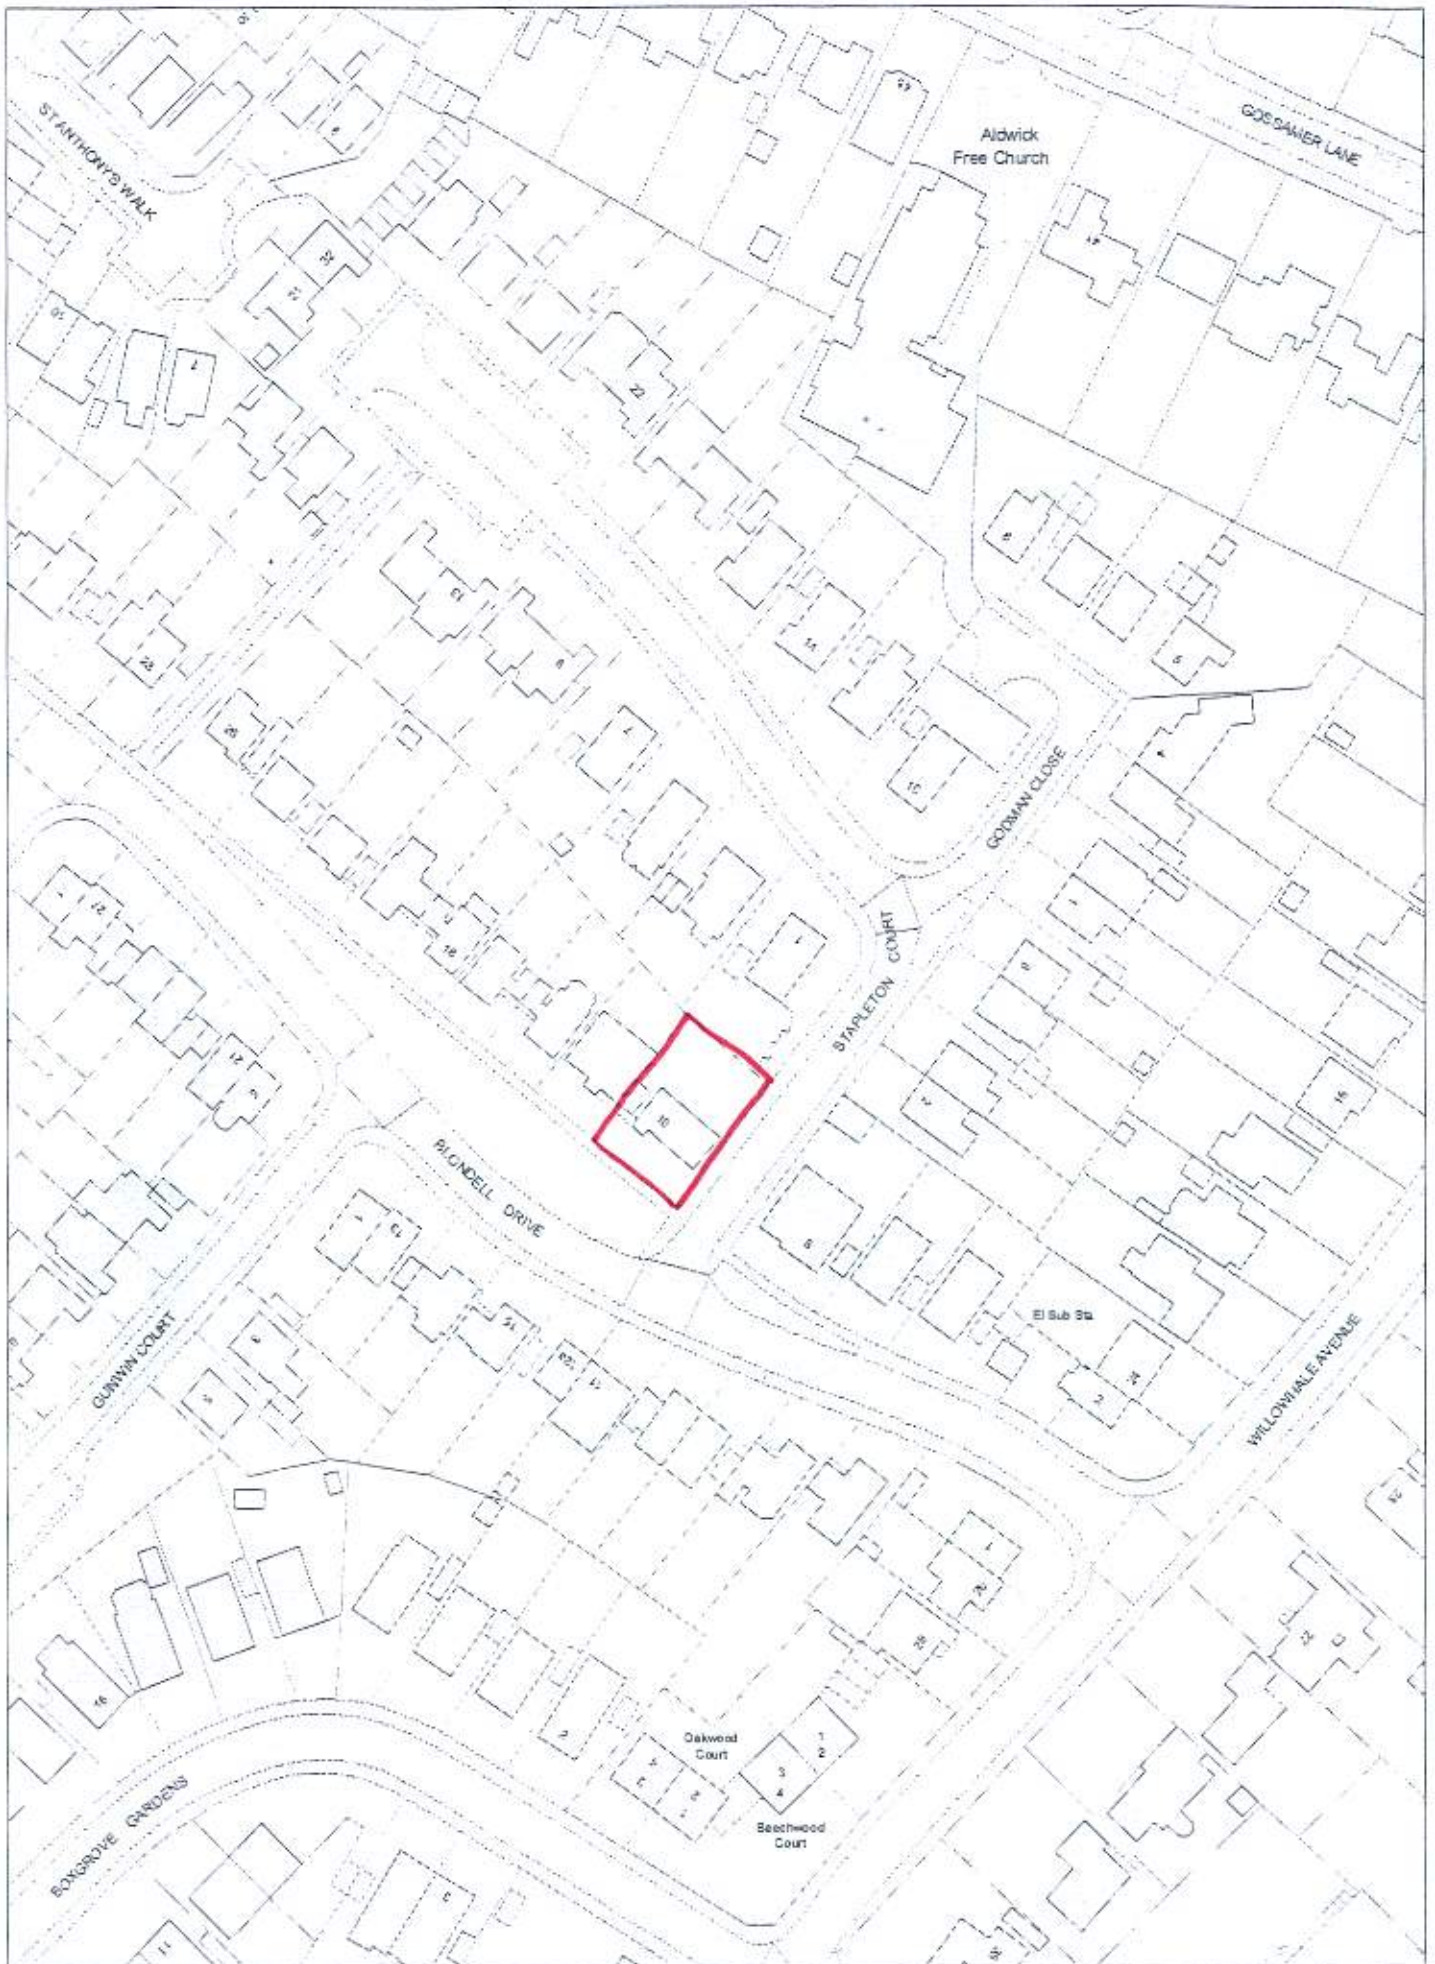

10 BLONDELL DRIVE, BOGNOR REGIS

Scale 1:1250

DRG: PTC/1