


BLOCK PLAN

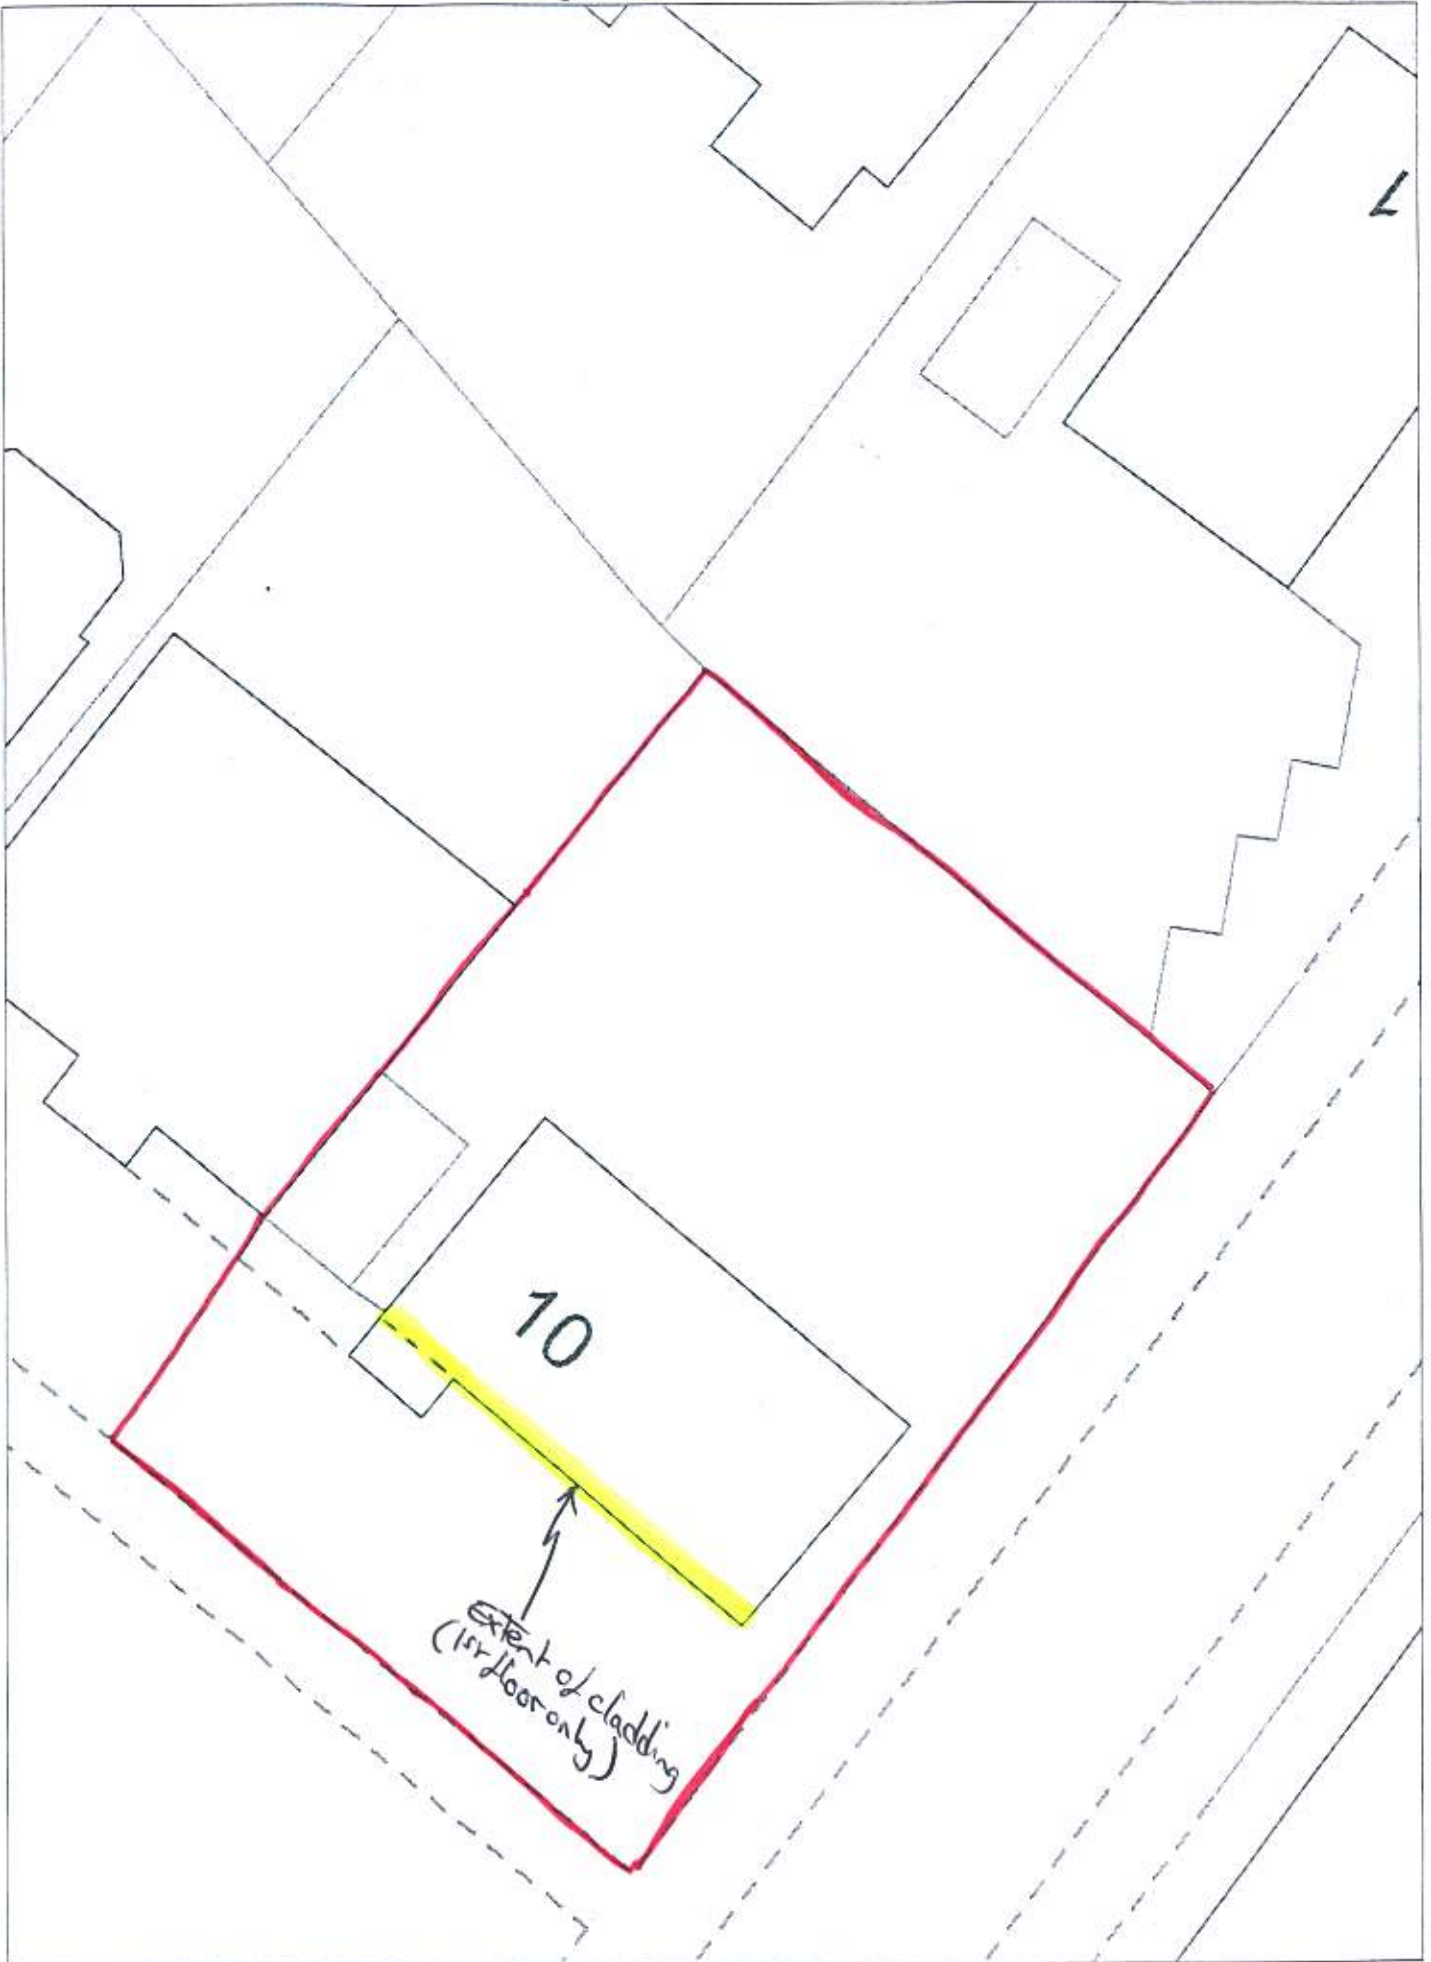

10 BLONDELL DRIVE, BOGNOR REGIS

Scale; 1:200

DRG: PTC/2