
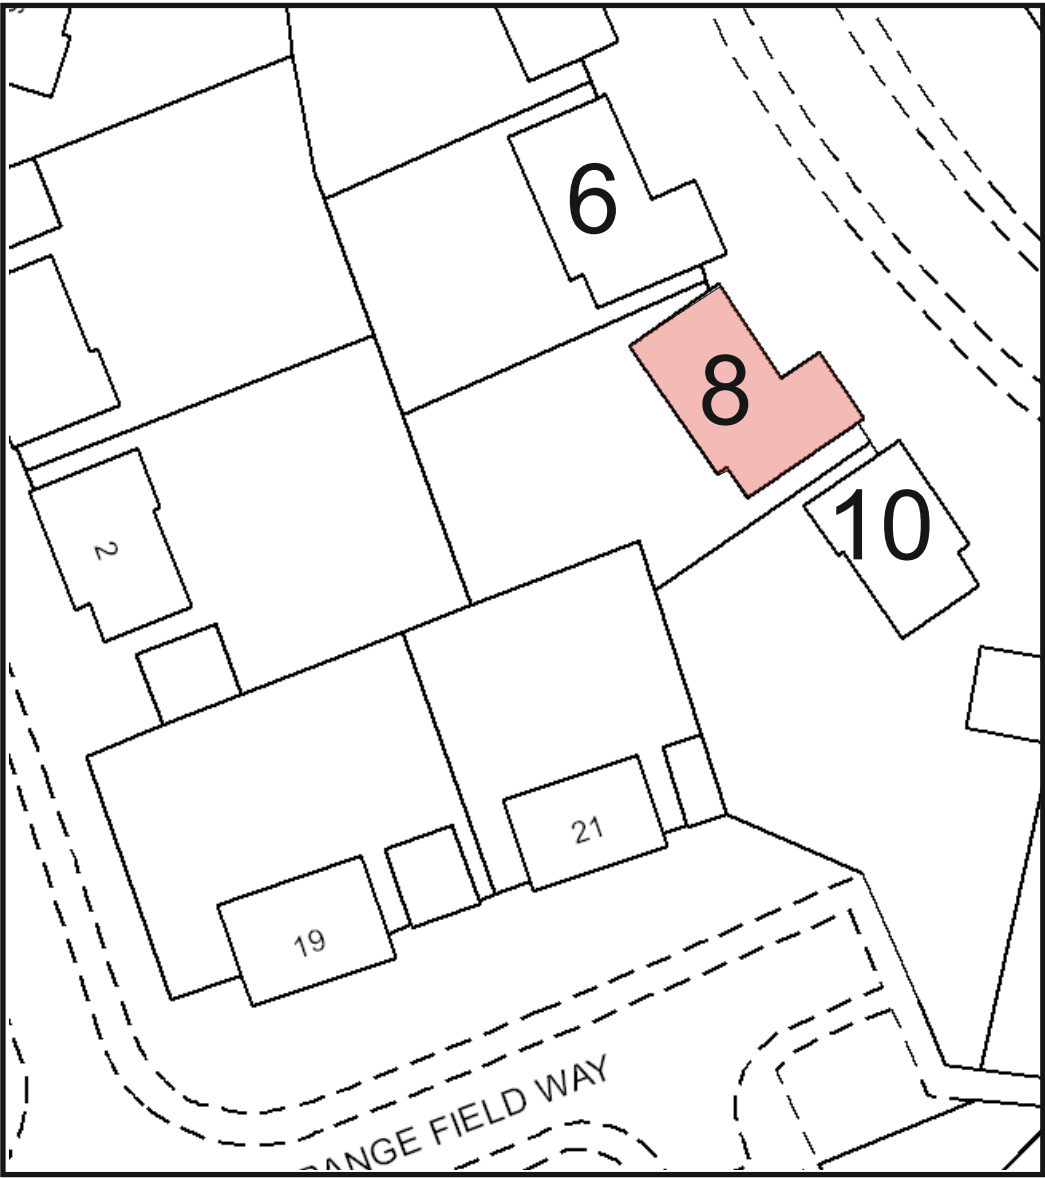
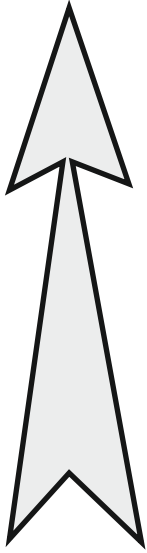


AREA PLAN 1: 1250

NORTH

SITE PLAN 1 : 500

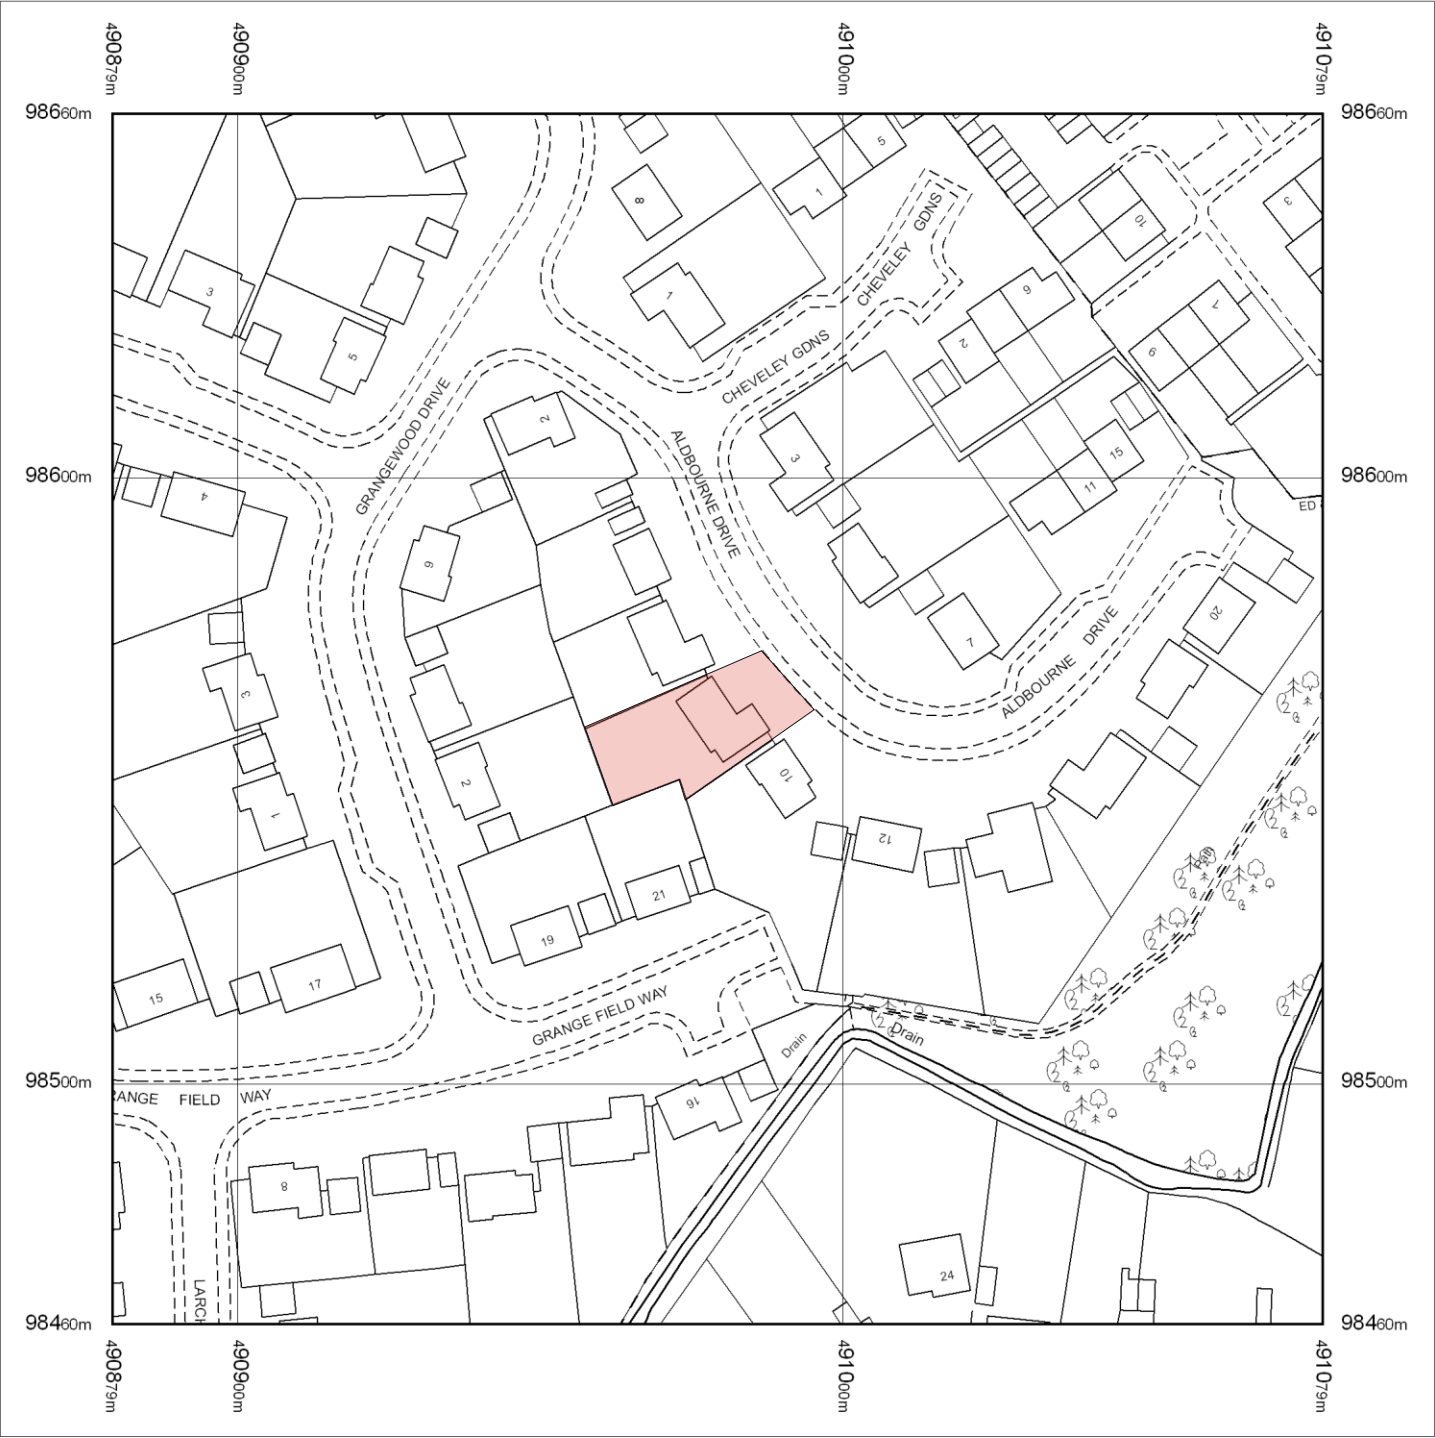

Proposed Single Story Bathroom Extension 8 Aldbourne Drive PO21 4NE

Site and Location Plans

Revision 01

Scale as indicted above

18th December 2019