


98753

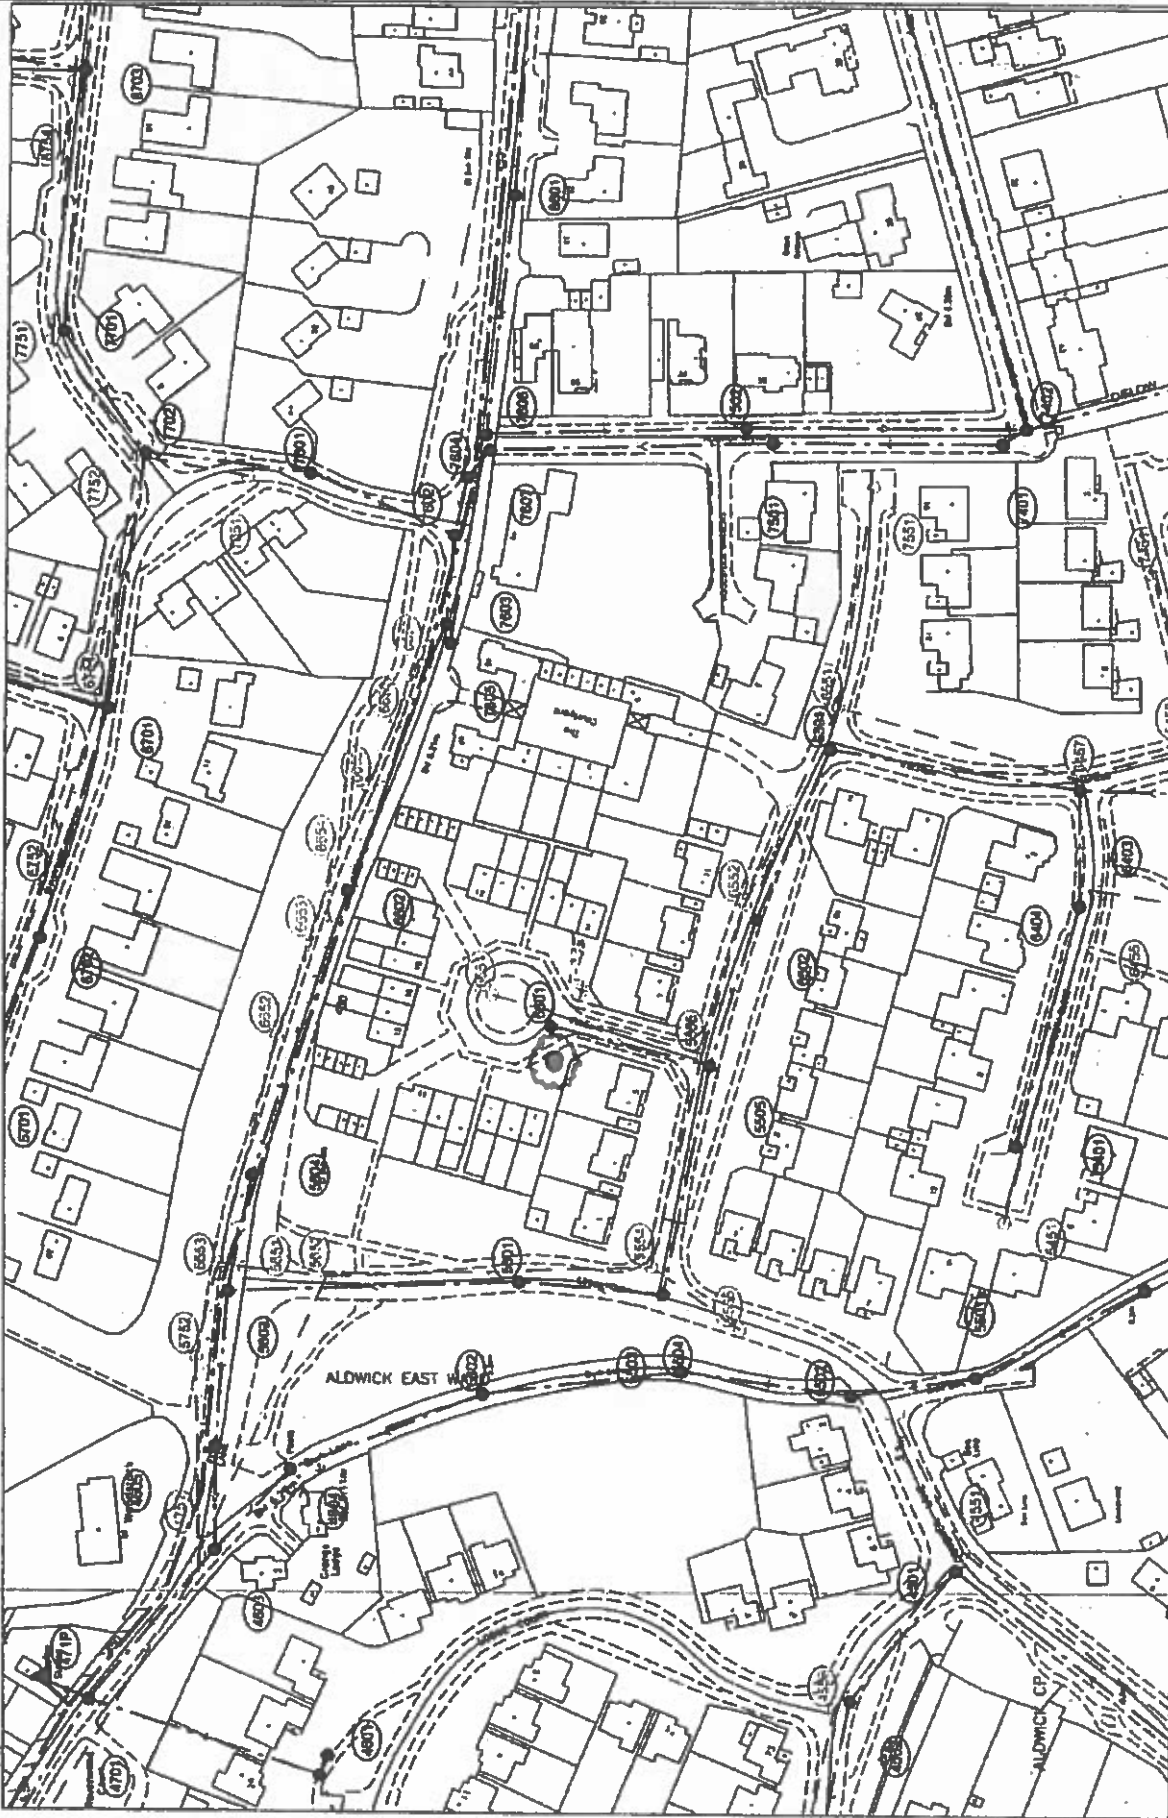

98454

491887			
The positions of pipes shown on this plan are believed to be correct, but Southern Water Services Ltd accept no responsibility in the event of inaccuracy. The actual positions should be determined on site. Based upon Ordnance Survey Digital Data with the permission of the controller of H.M.S.O. Crown Copyright Reserved Licence No. WTU 280530.		Drawn by: ottdev4ck Scale: 1:1250 Date: 23-01-2003	
Title: SHIPFIELD O.S. REF. SZ9198NE		491401	