


SHEET 2.
PROPOSALS

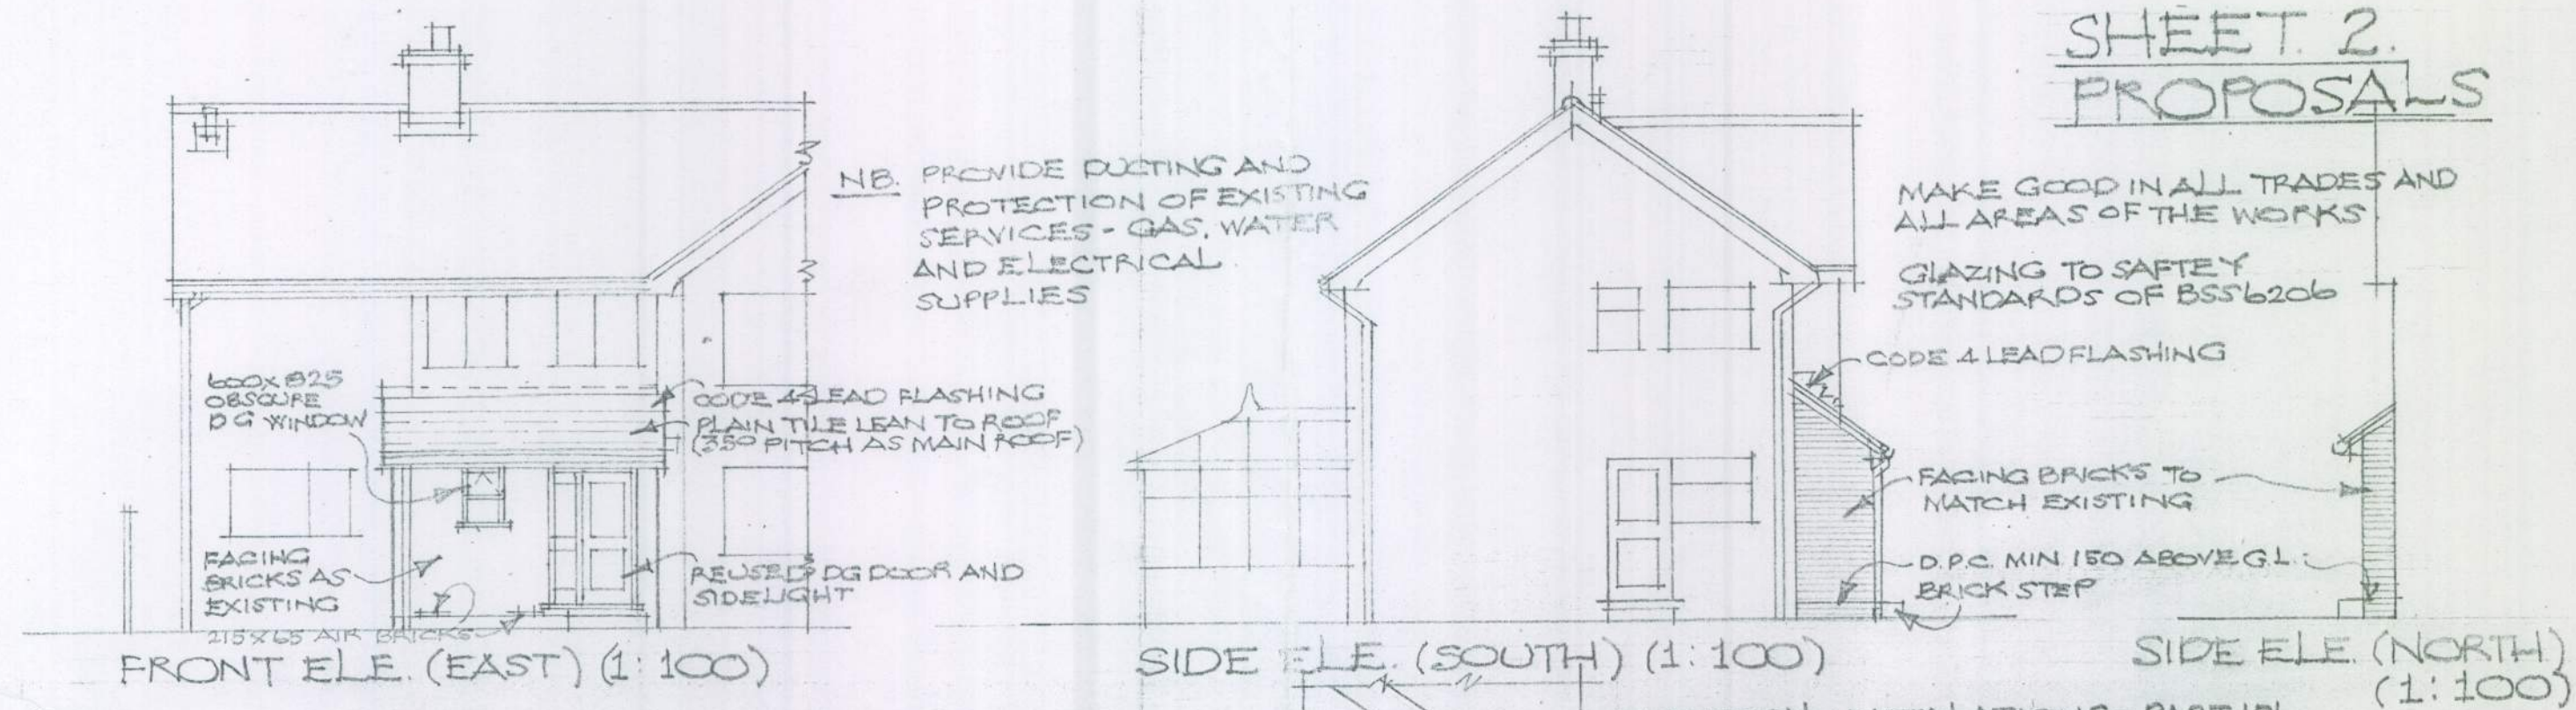

SINGLE STOREY FRONT EXTENSION
at 53. QUEENS FIELDS WEST WESTMEADS
BOGNOR. PO21 5SH for MR. C. SHERLOCK.
Scales As Annotated. January 2012.

NB 1/2 B PIER ADJACENT TO REUSED DOOR REINFORCE WITH 'BRICKTOP' MESH EVERY FOURTH COURSE. MAINTAIN EXTG HOLLOW FLOOR VENTILATION WITH U/F DUCTS TO NEW AIR BRICKS.

