
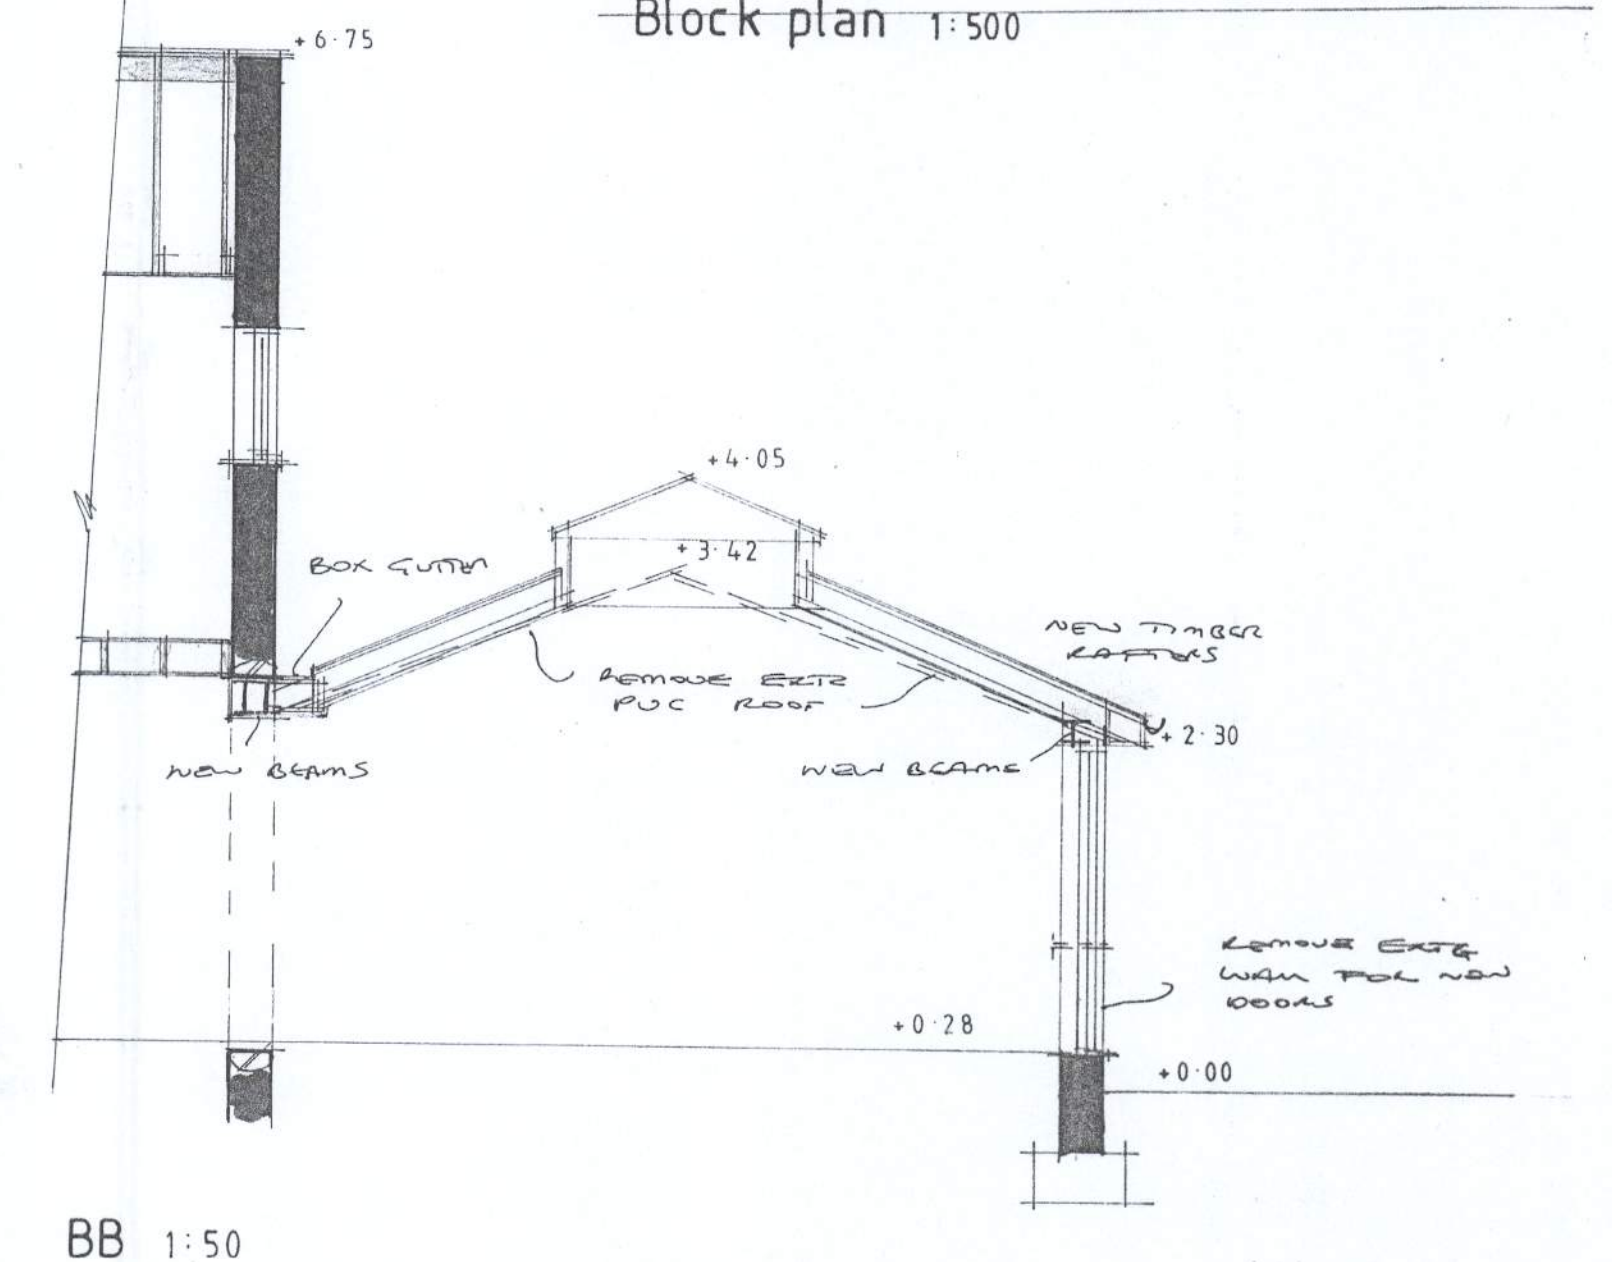
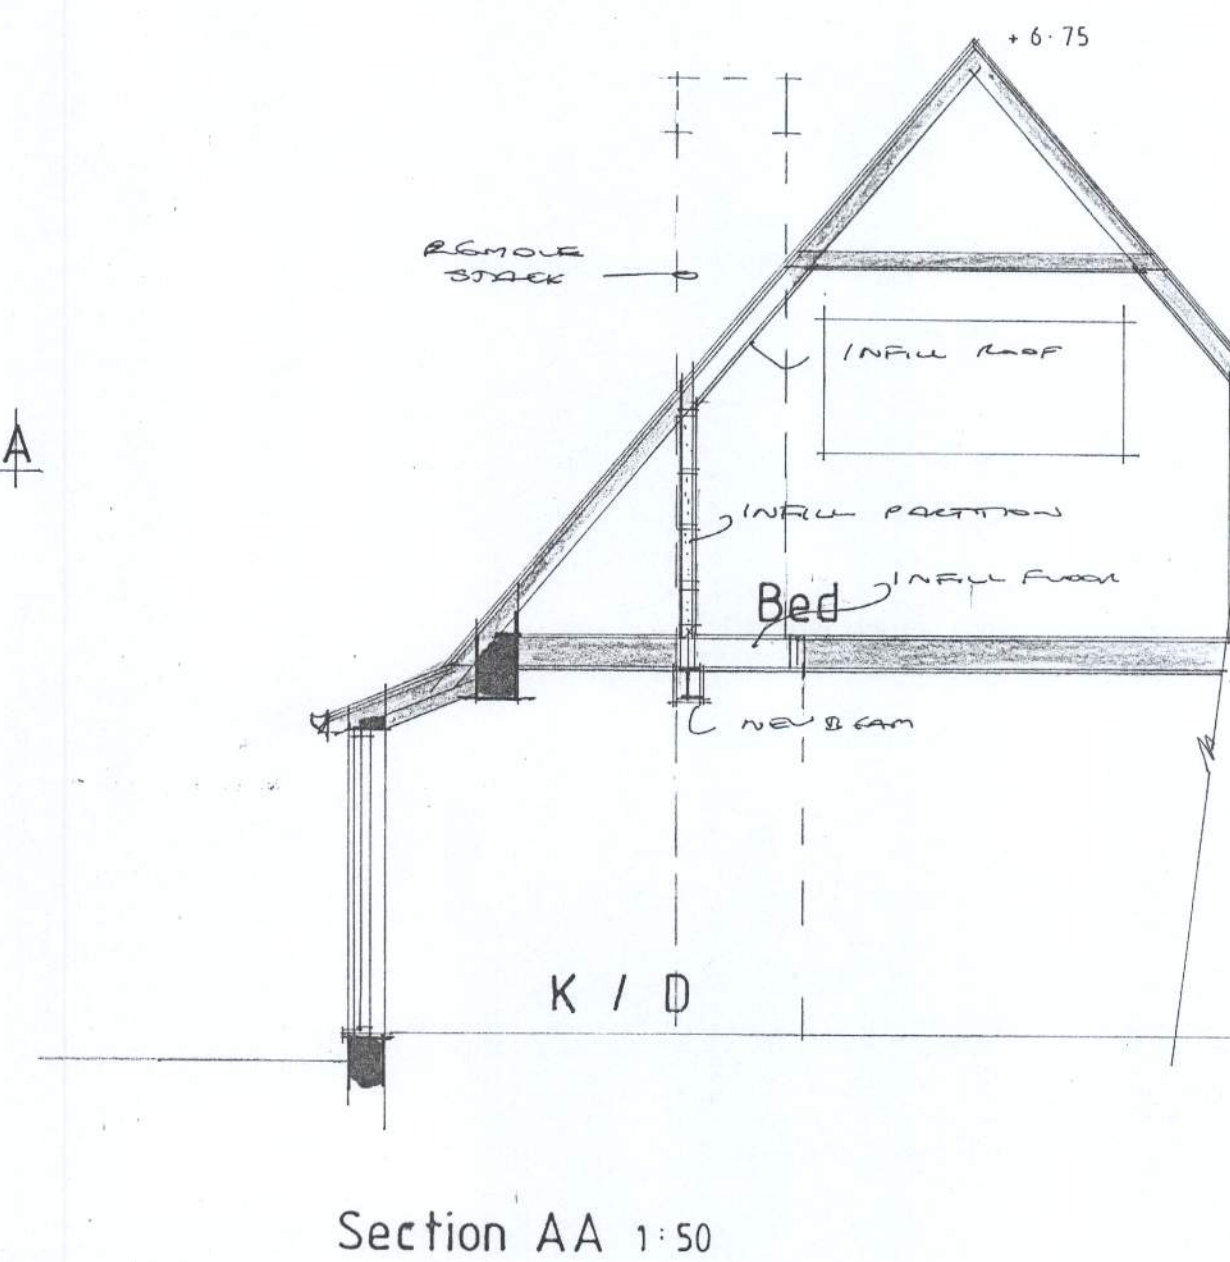
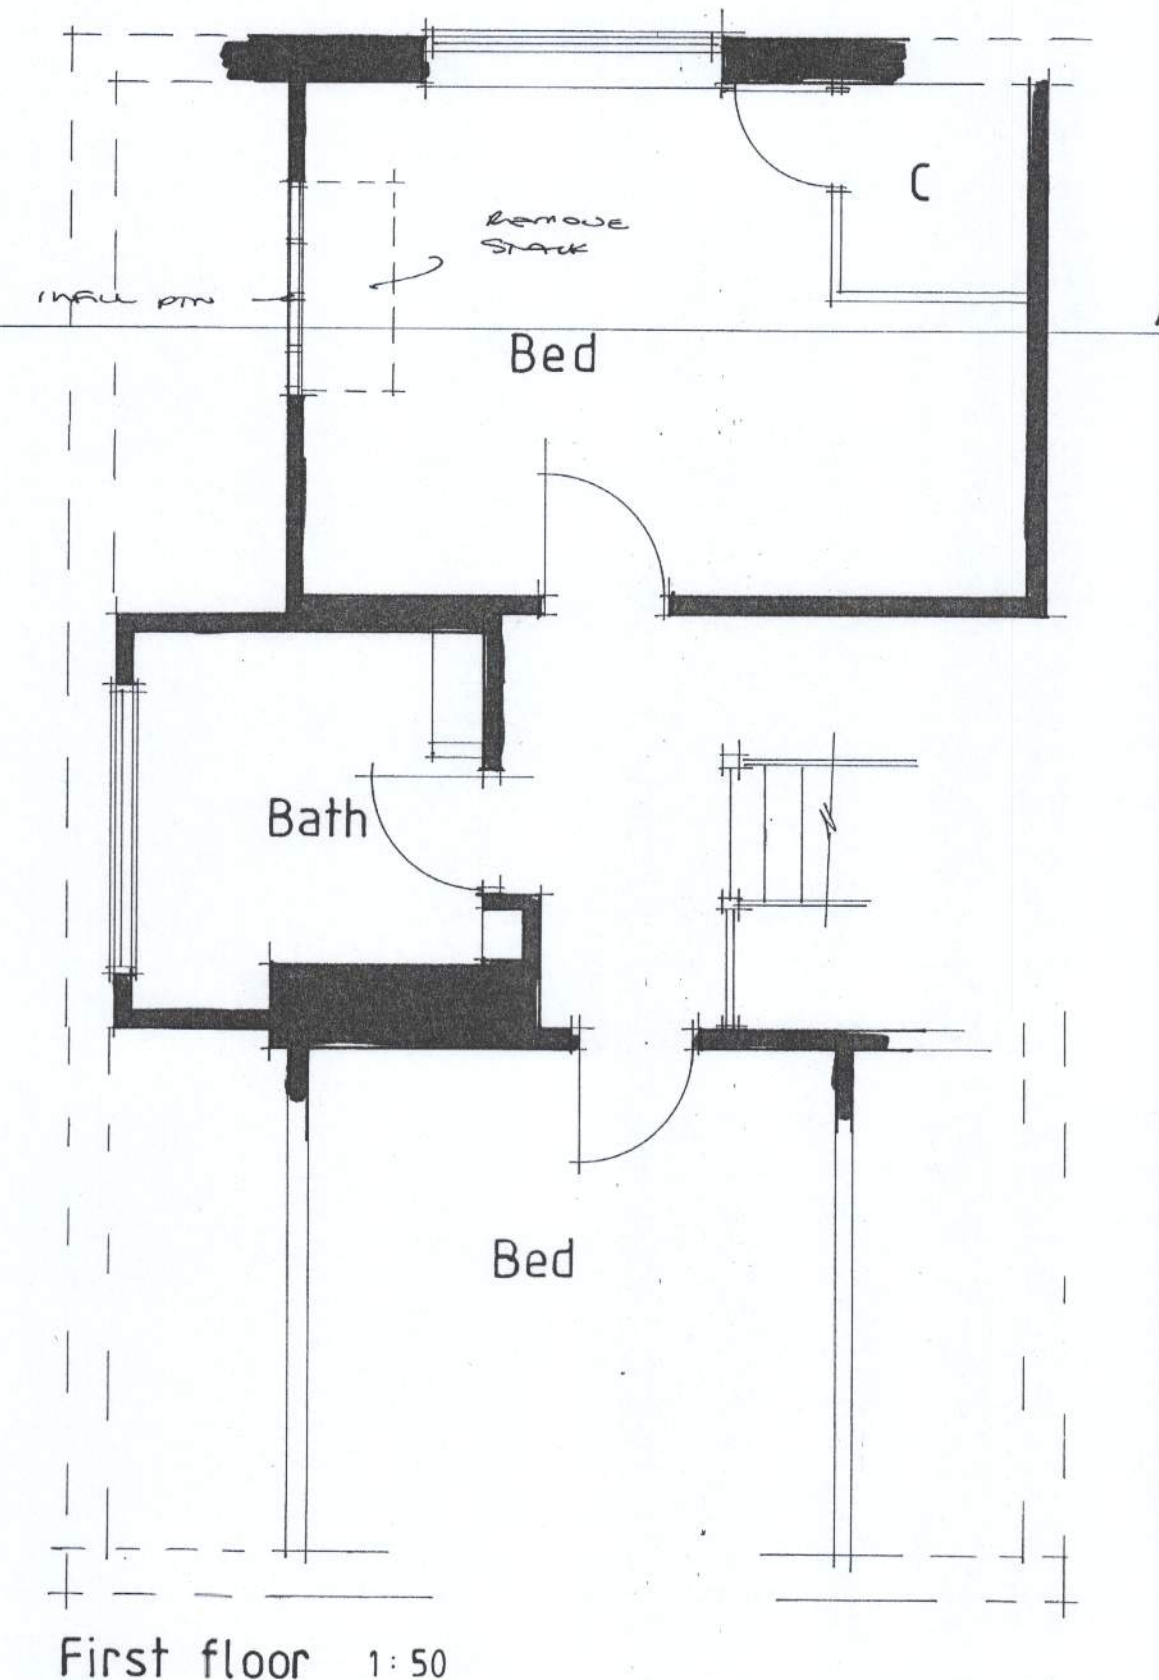
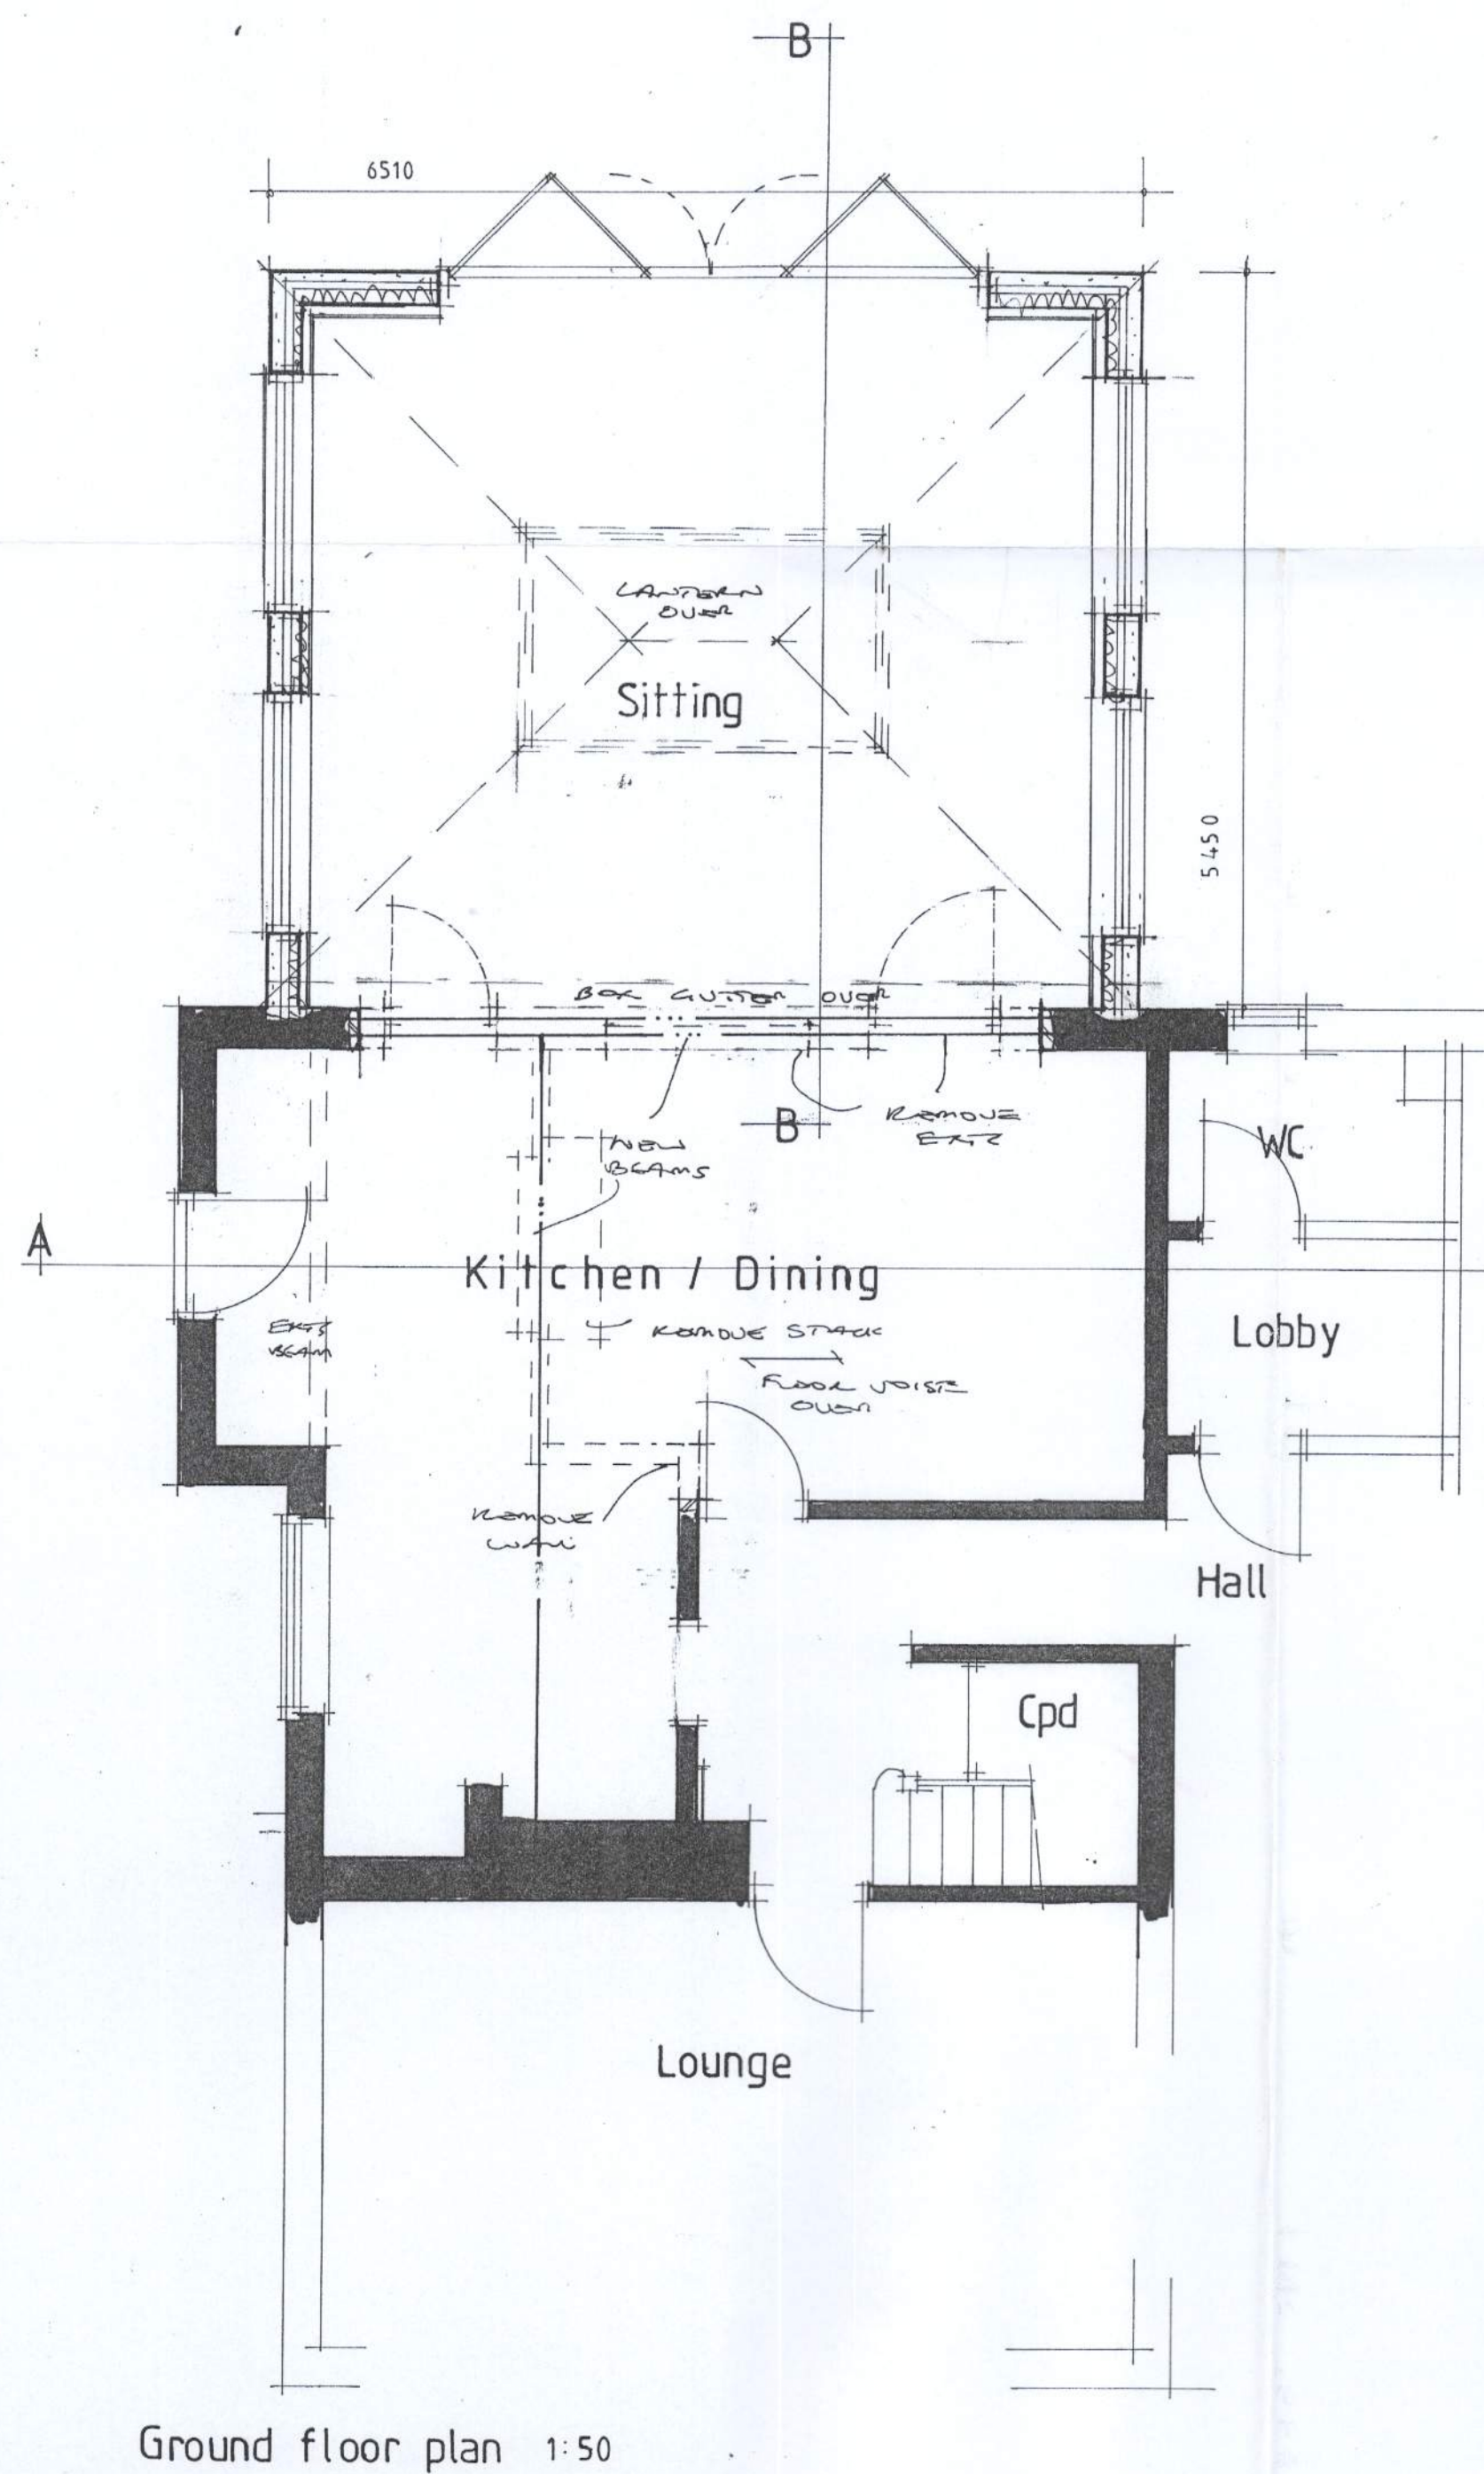
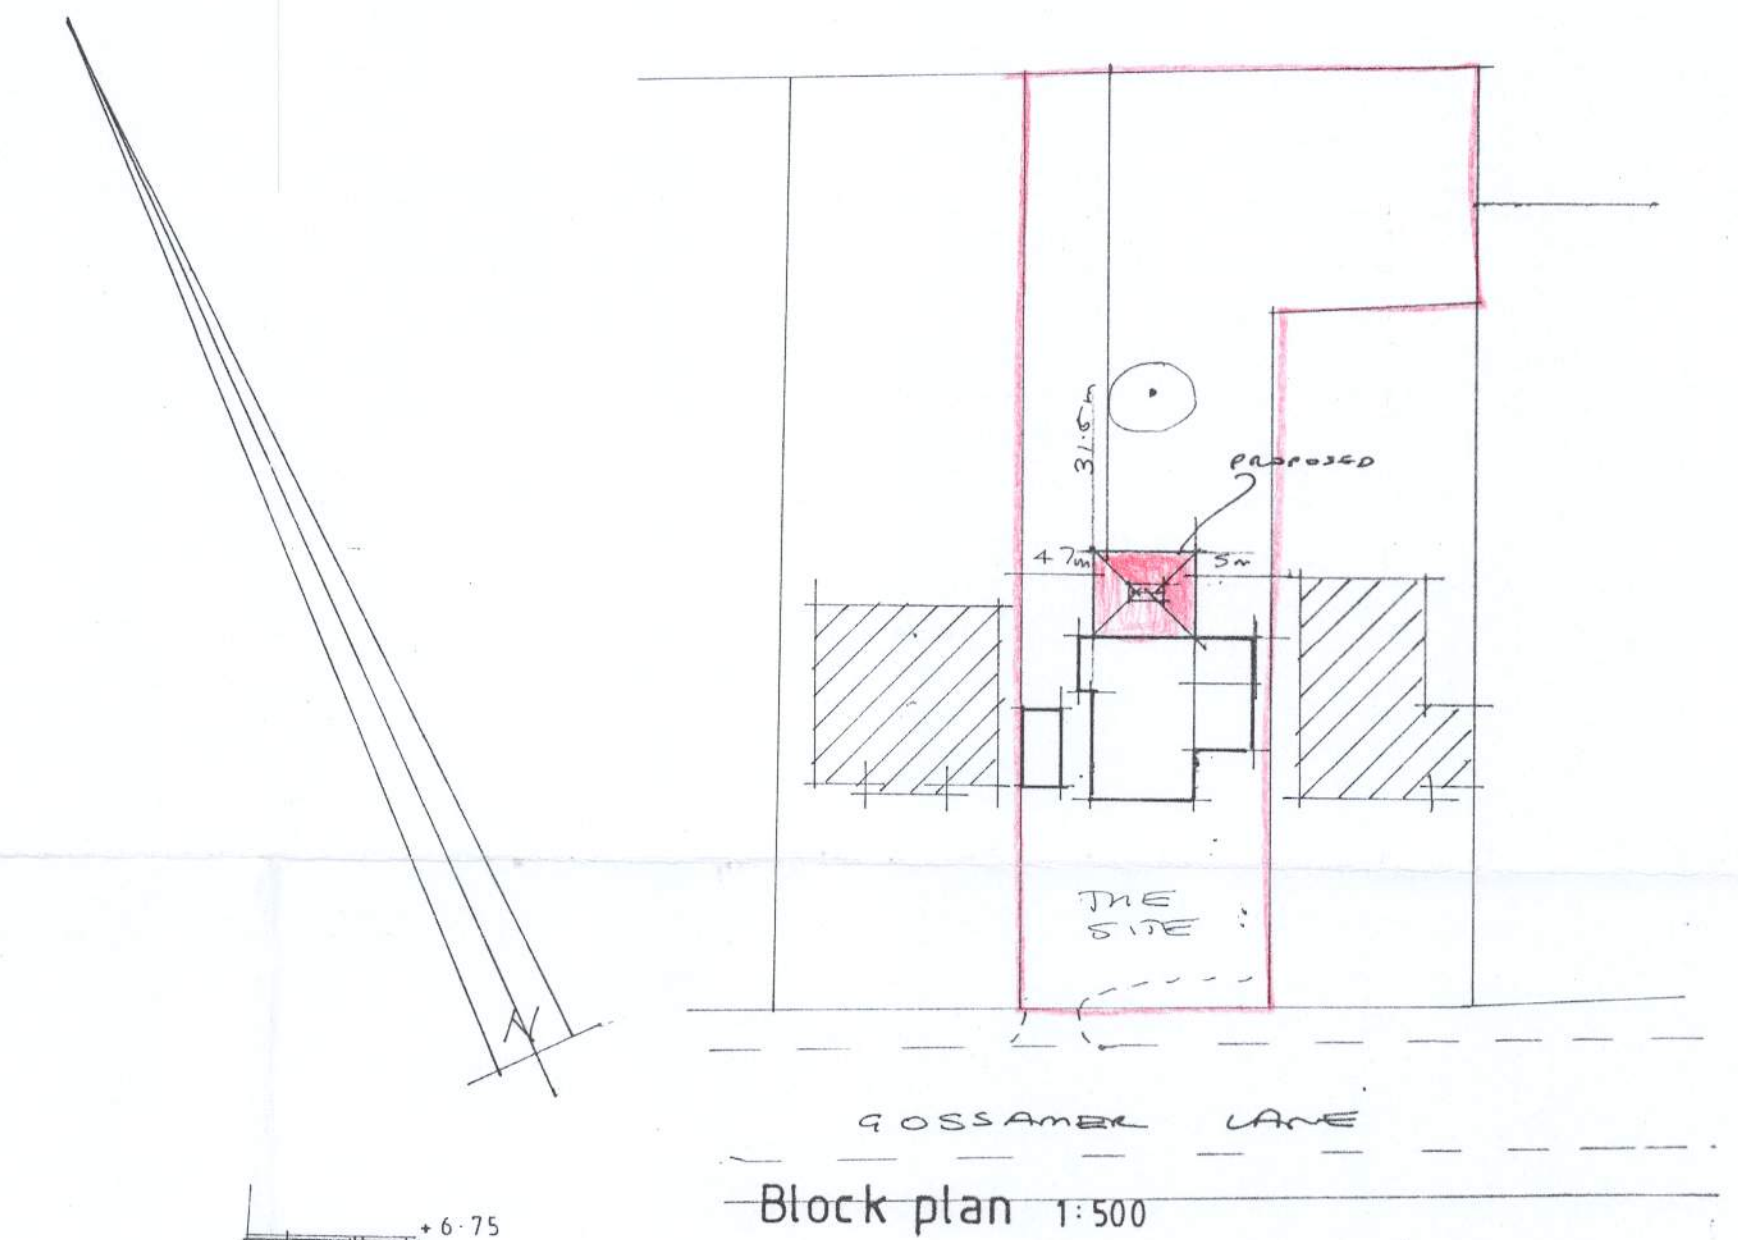
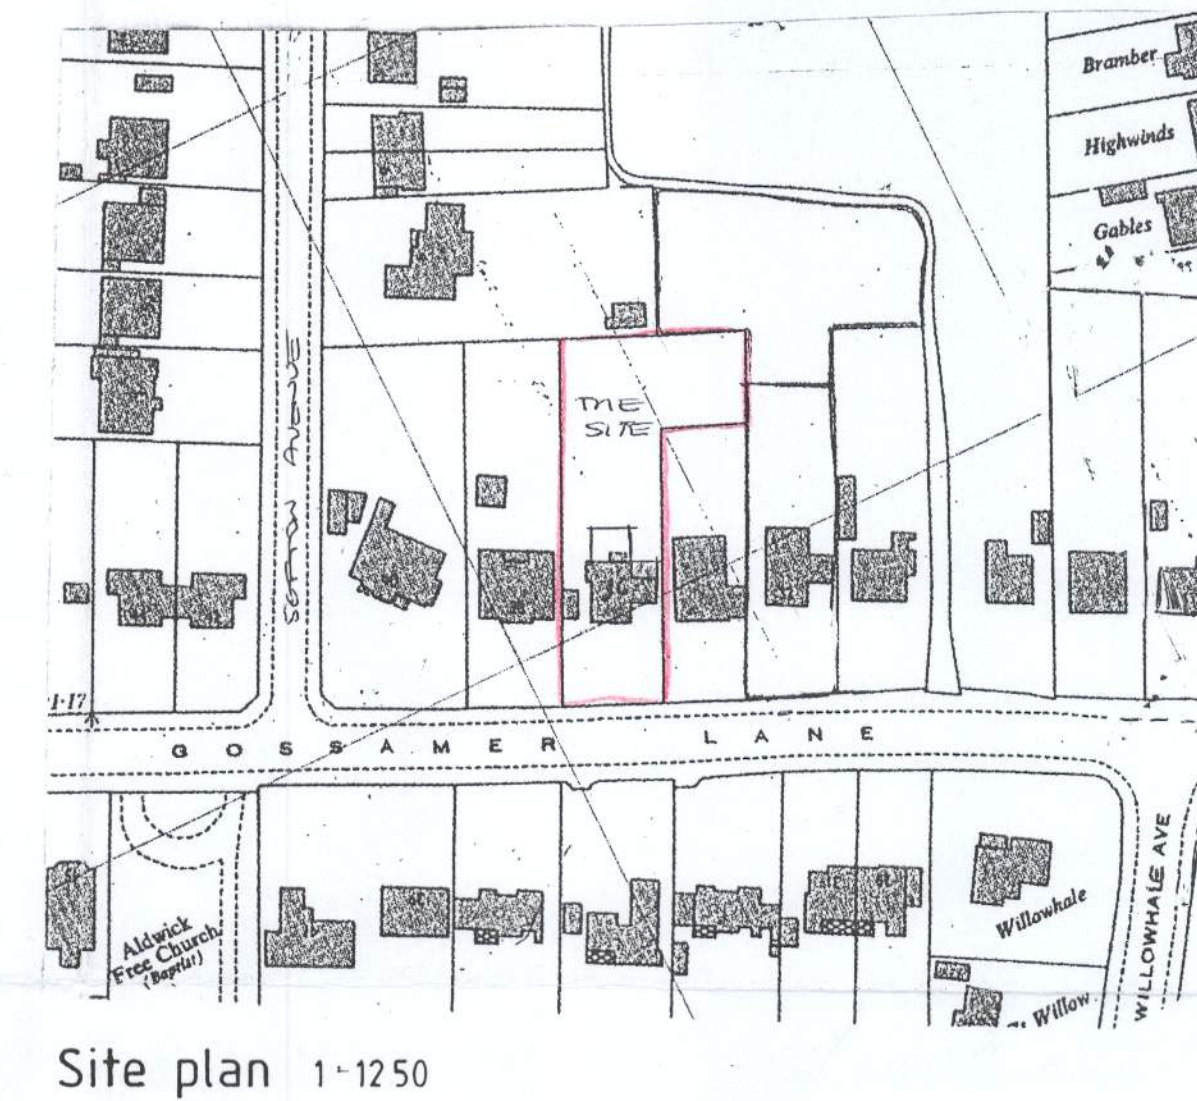
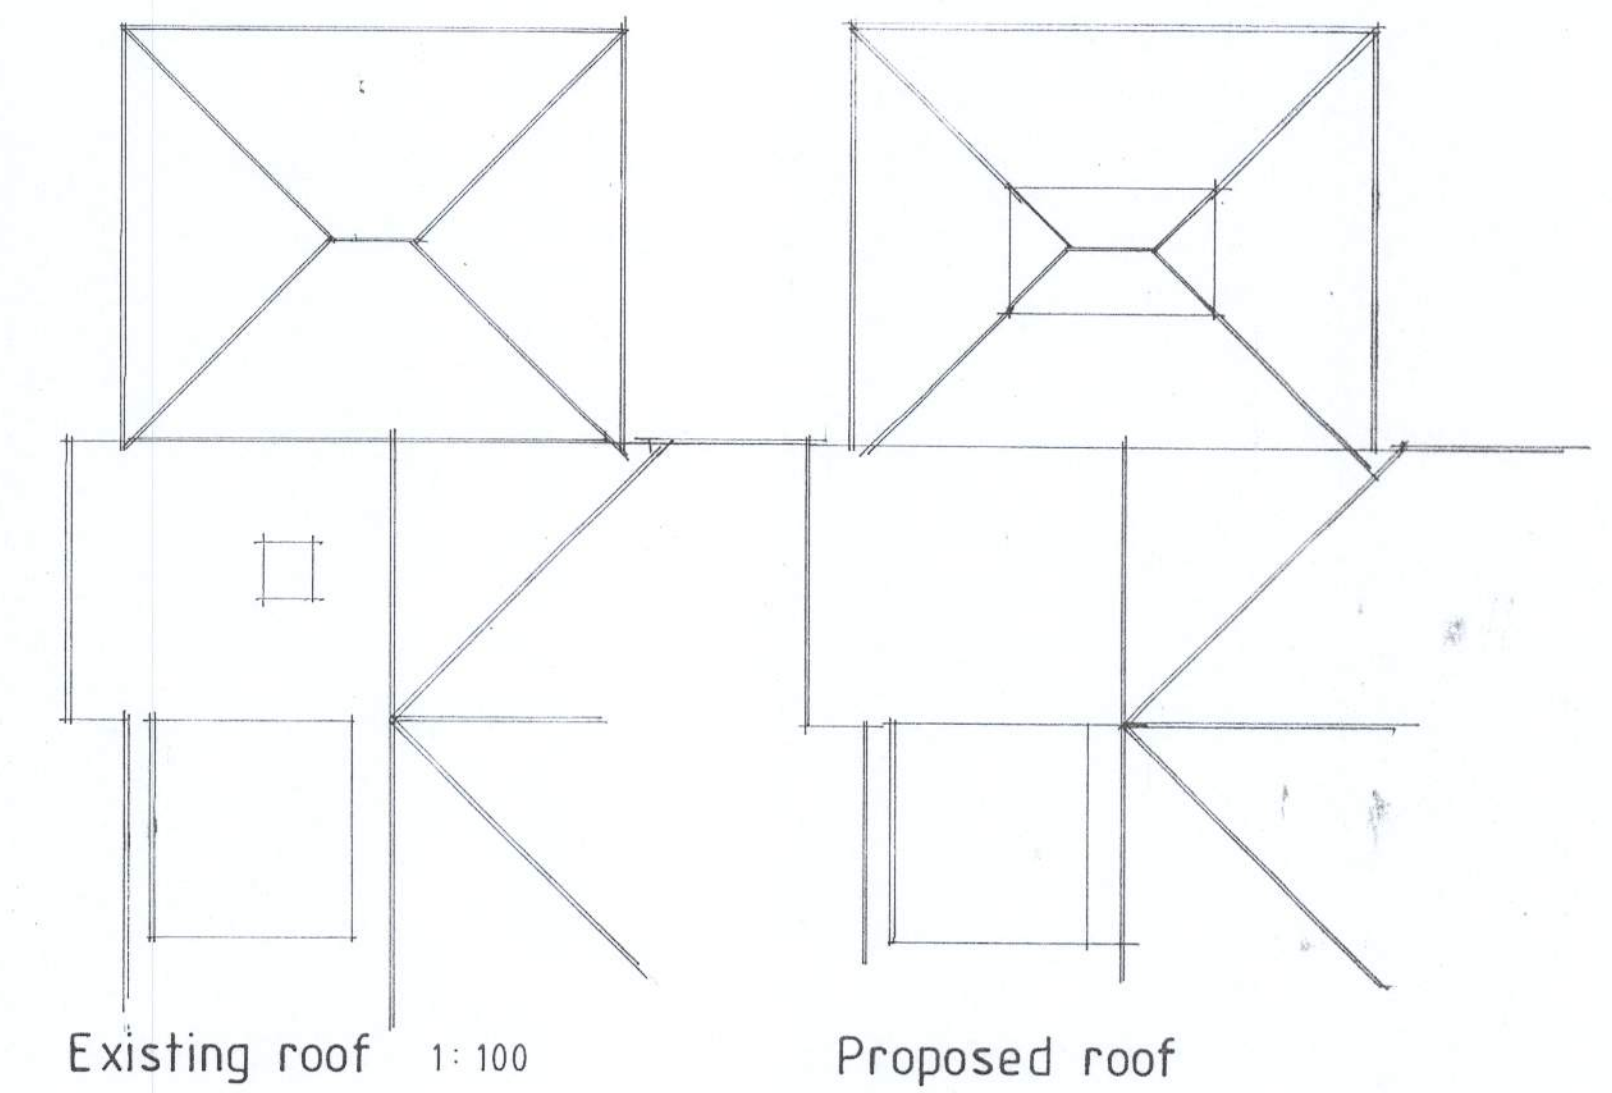
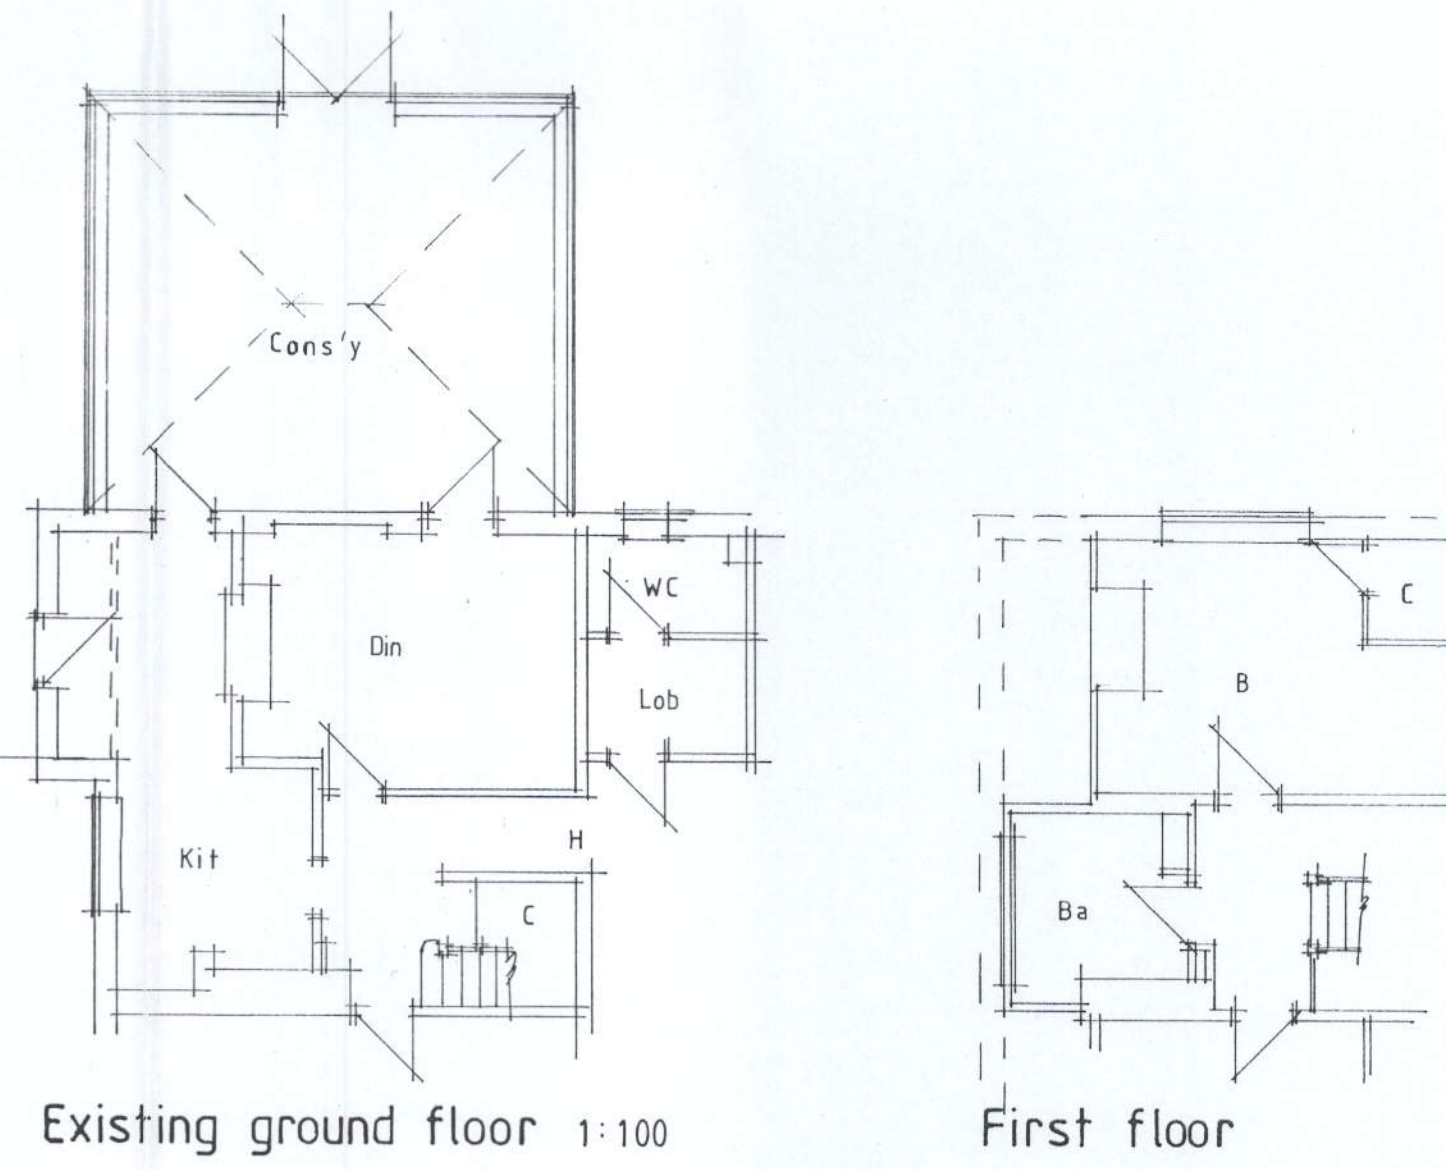


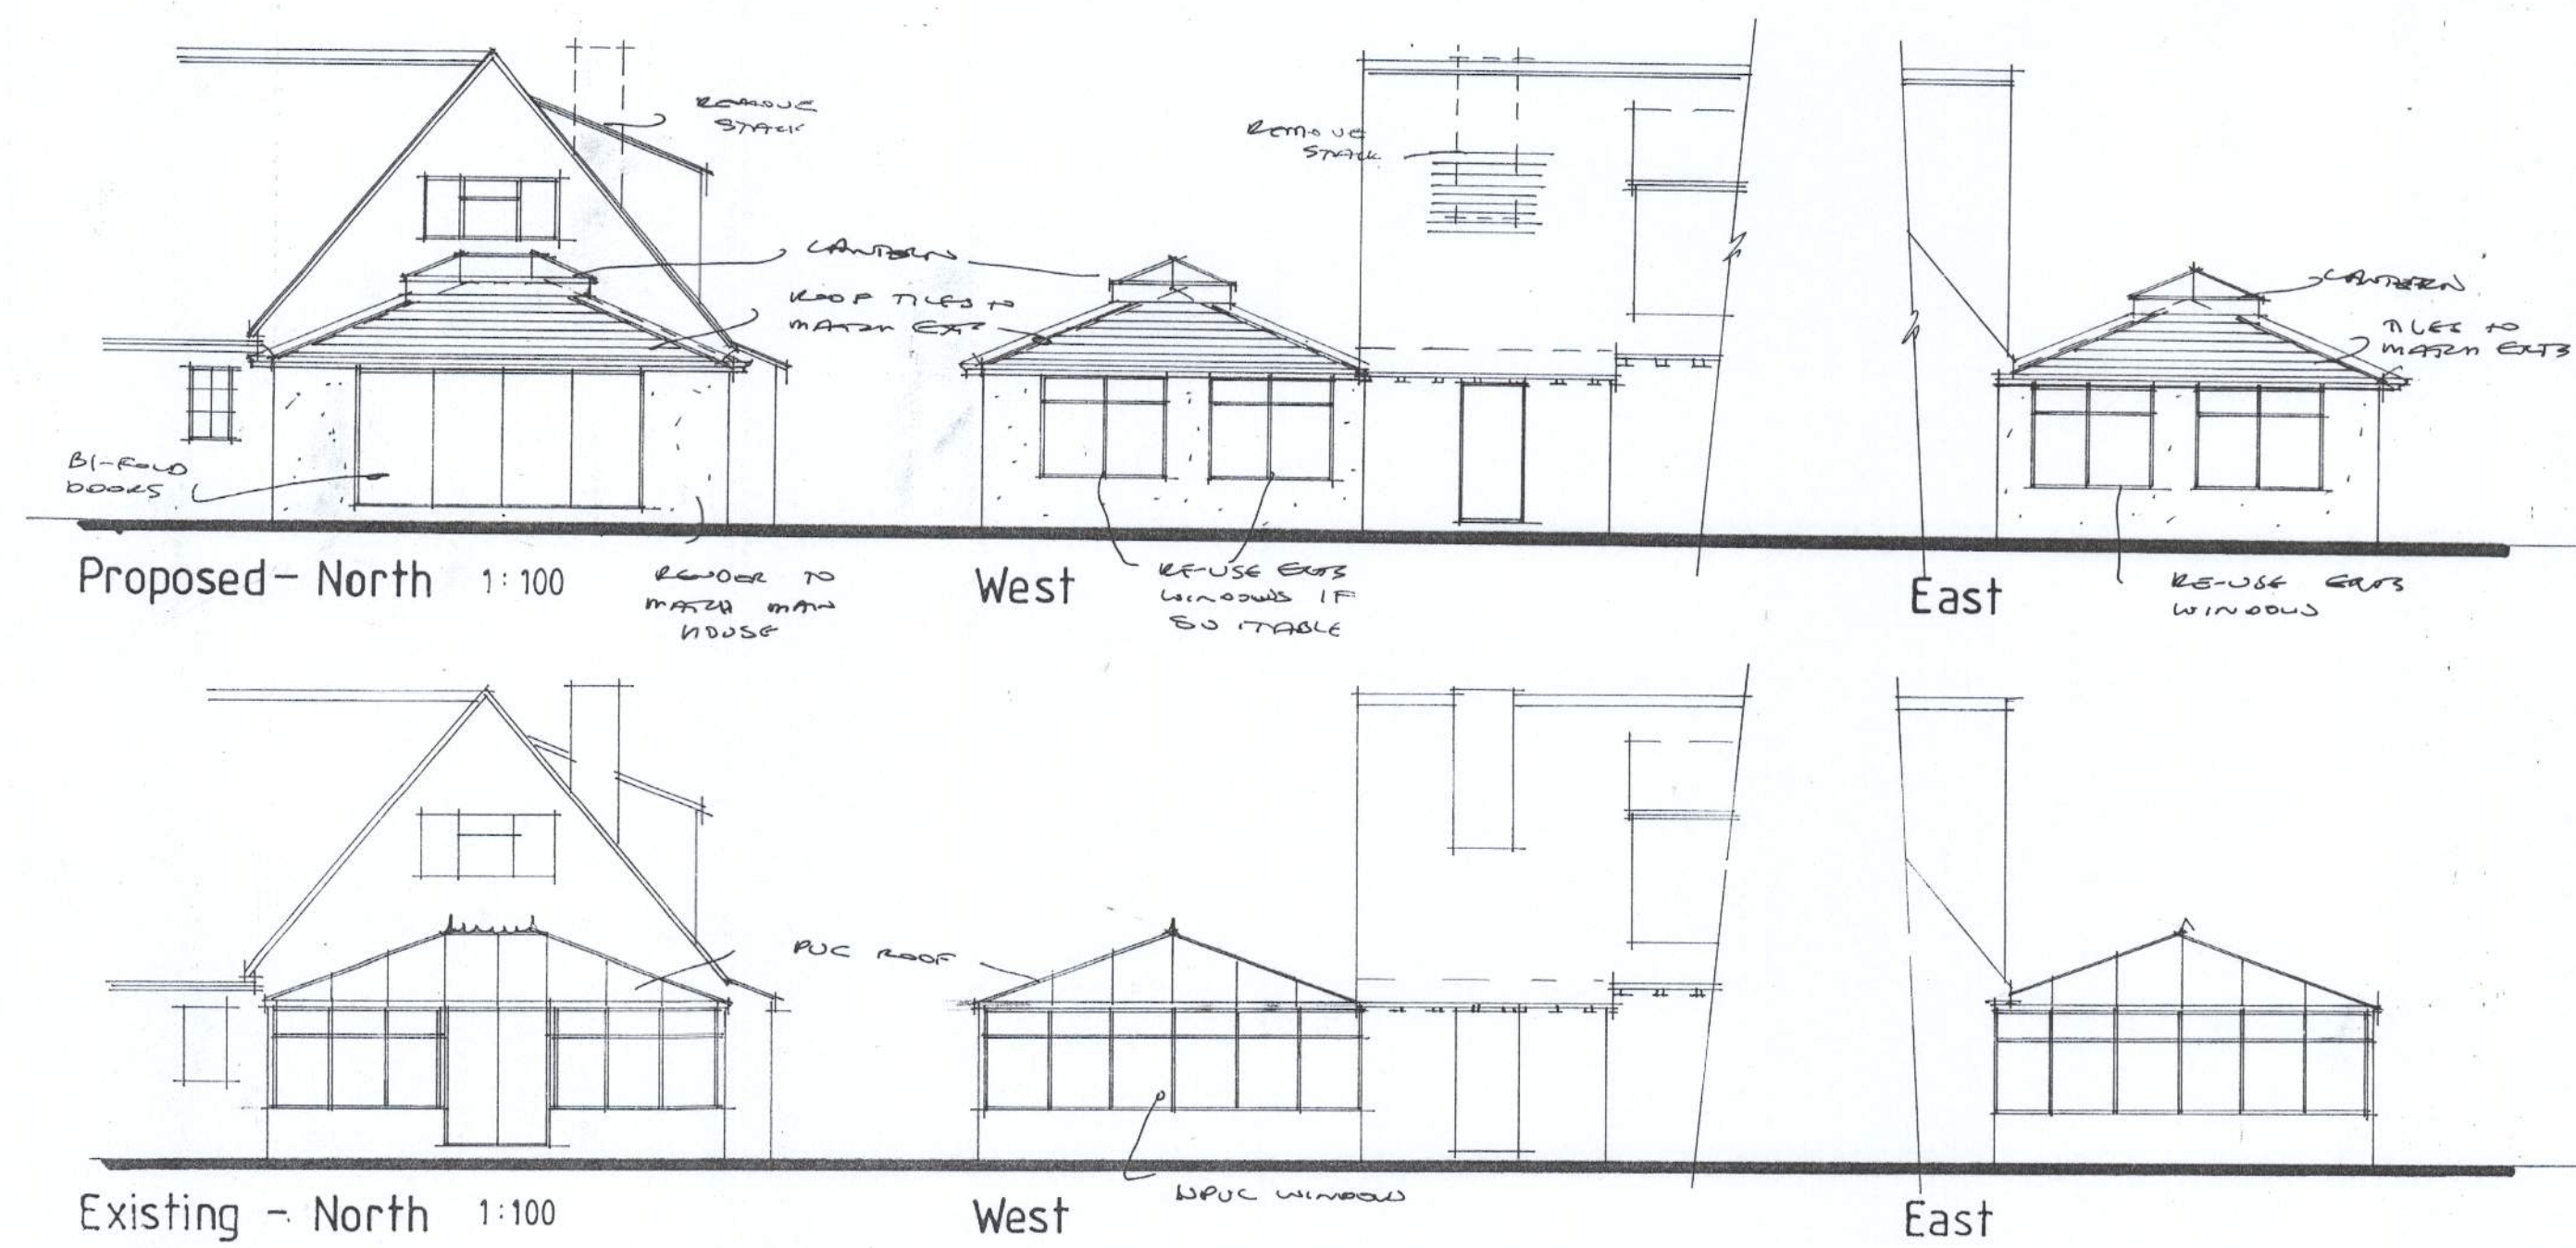

C				
B				
A				
Client Mr & Mrs Cook				
Address 36 Gossamer Lane : Bognor				
Drawing PROPOSED ALTERATIONS			No. 7617:1	
Scale 1:50 1:100 1:500 1:1250		Drawn B		Date Oct 17