


NOTE:
THE DRAWINGS MAY BE SCALED FOR PLANNING PURPOSES ONLY.
ALL DRAWINGS TO BE CHECKED ON THE PLOT TO COMMENCEMENT OF WORK. ALL DRAWINGS RELATING TO SUB-CONTRACTORS OR SUPPLIERS MUST BE CHECKED AND AGREED BETWEEN THE GENERAL CONTRACTOR, THE SUB-CONTRACTOR(S) AND / OR SUPPLIERS. ALL DRAWINGS ARE IN METRES. ALL NOTES OR MATERIALS INDICATED ON THE DRAWING ARE TO BE TO THE LATEST BRITISH STANDARDS AND ARE TO BE CARRIED OUT IN ACCORDANCE WITH THE RELEVANT CODES OF PRACTICE OR RECOGNISED TRADE ASSOCIATION RECOMMENDATIONS AND PUBLICATIONS.
THIS DRAWING IS TO BE BROUGHT TO THE ATTENTION OF PDK ARCHITECTURE AND SURVEYING, IF IN DOUBT ASK.
© THIS DRAWING IS THE COPYRIGHT OF PDK ARCHITECTURE AND SURVEYING.

APPR DATE STATUS

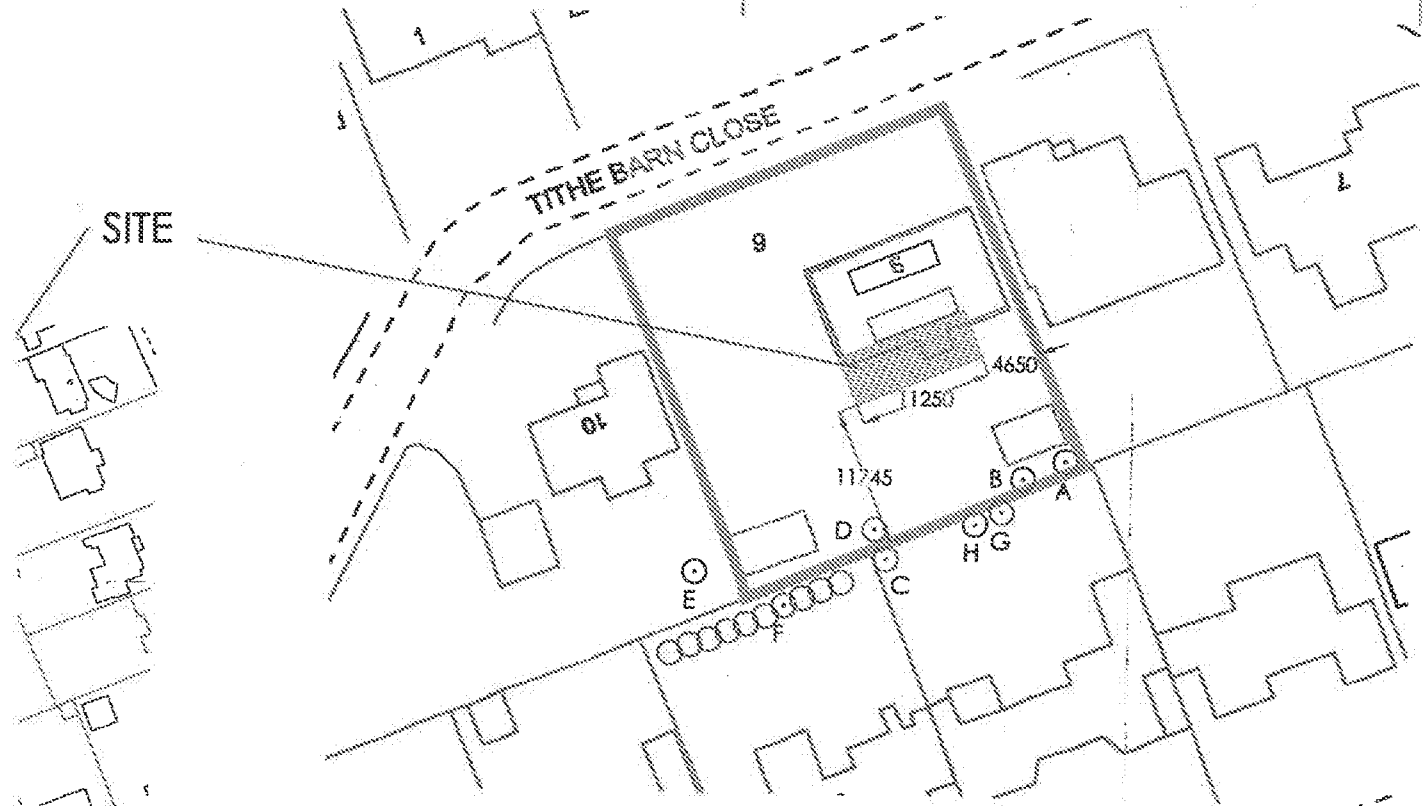

1:500 @ A3

metres 0 10 20 30 40 50

BLOCK PLAN

THREE SMALL DEAD SILVER BIRCH TREES A, B, D TO BE FELLED.

A 24-04-19 Item subject		BY	
REV	DATE	AMENDMENT	BY
PDK 001			
9 TITHE BARN CLOSE ALDWICK SUSSEX, PO21 4FY			
DRAWING LOCATION AND BLOCK PLANS			
Date	Rev	Drawn by	Check by
24-04-19	1	FAC	
Scale	1:1250 - 500 @ A3	Drawn by	Check by
Drawn by	005 A	Check by	0387
		 	
		29 Broad Avenue, Southbourne, Bournemouth, Dorset, BH10 6ND T: 01202 697164 M: 07879 471664 www.pdkconsulting.co.uk	
		PDK Architecture and Surveying	