


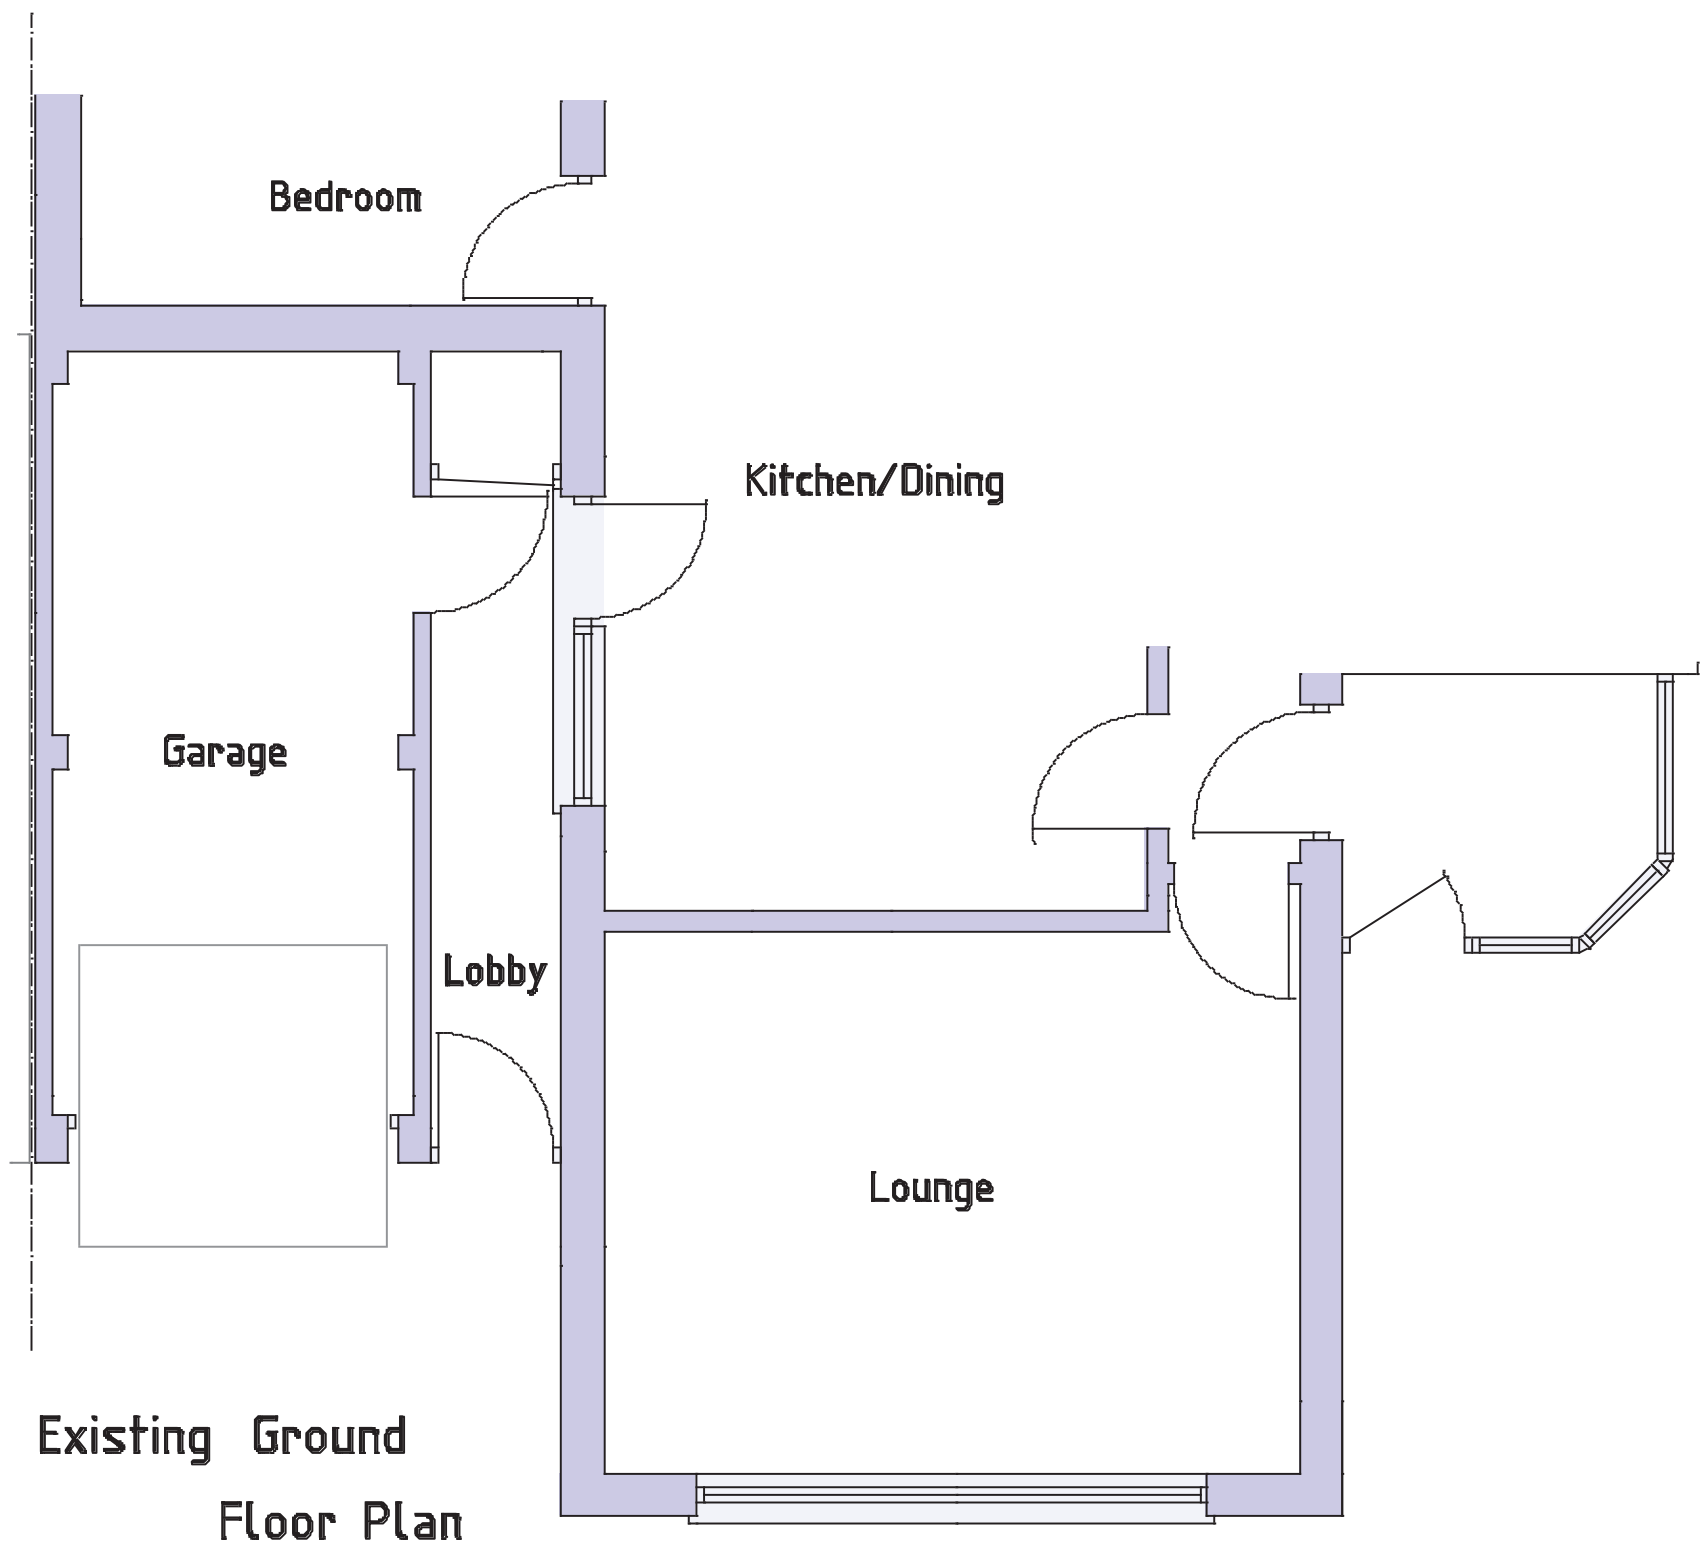

Scale 1 : 50

PROJECT Proposed conversion of garage to living accommodation at 27 Downing Close, Bognor Regis. PO21 5QG CLIENT Mr V J Bryant	Scales 1:50, 1:100 1:500, 1:1250	Revisions	
	Date Nov 2019		
	Drawn srb	Drawing No 15/19/21	2