




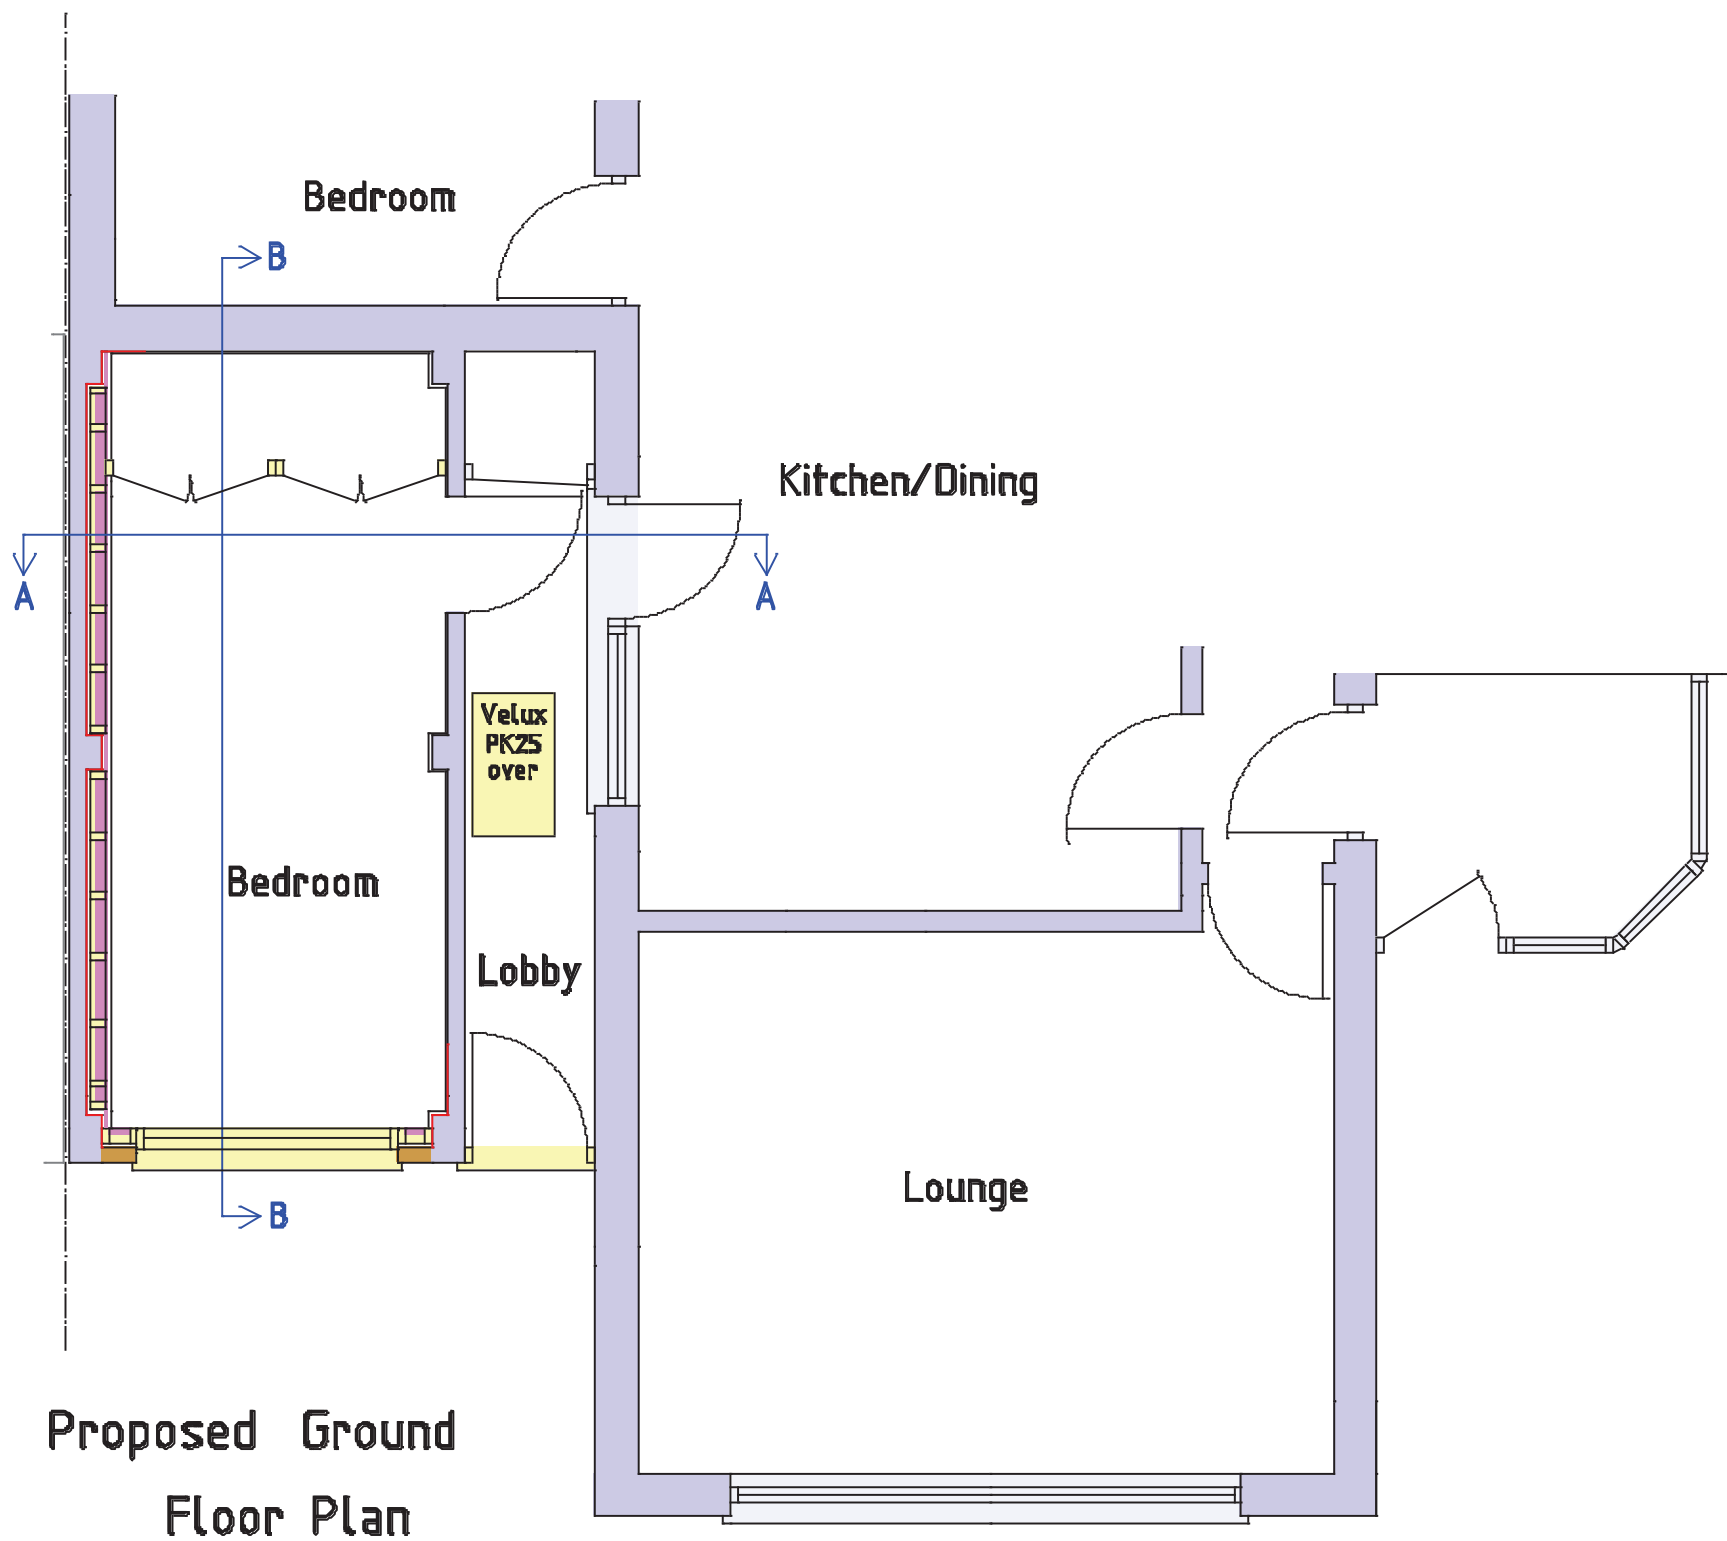

Scale 1 : 50

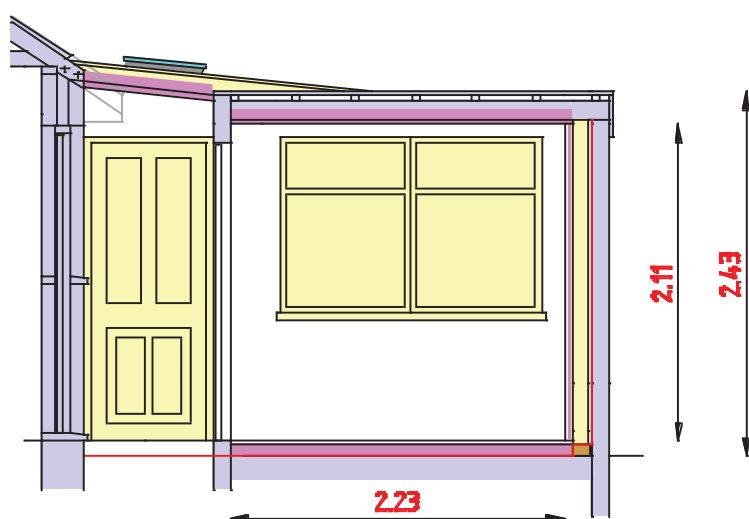

Section A - A

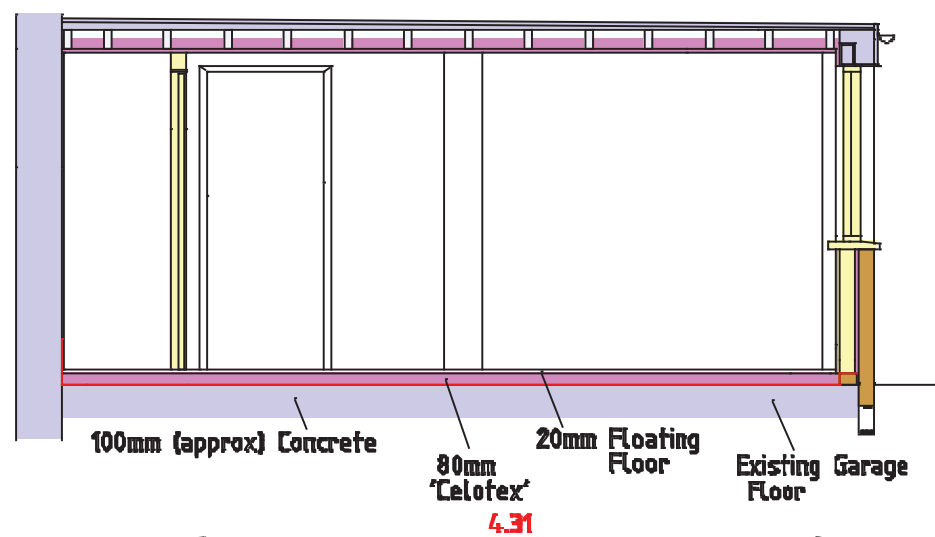

Section B - B

PROJECT
 Proposed conversion of garage
 to living accommodation at
 27 Downing Close, Bognor Regis.
 PO21 5QG
CLIENT Mr V J Bryant

Scales
 1:50, 1:100
 1:500, 1:1250
Date
 Nov 2019
Drawn
 srh

Revisions

Drawing No 15/19/21

3