

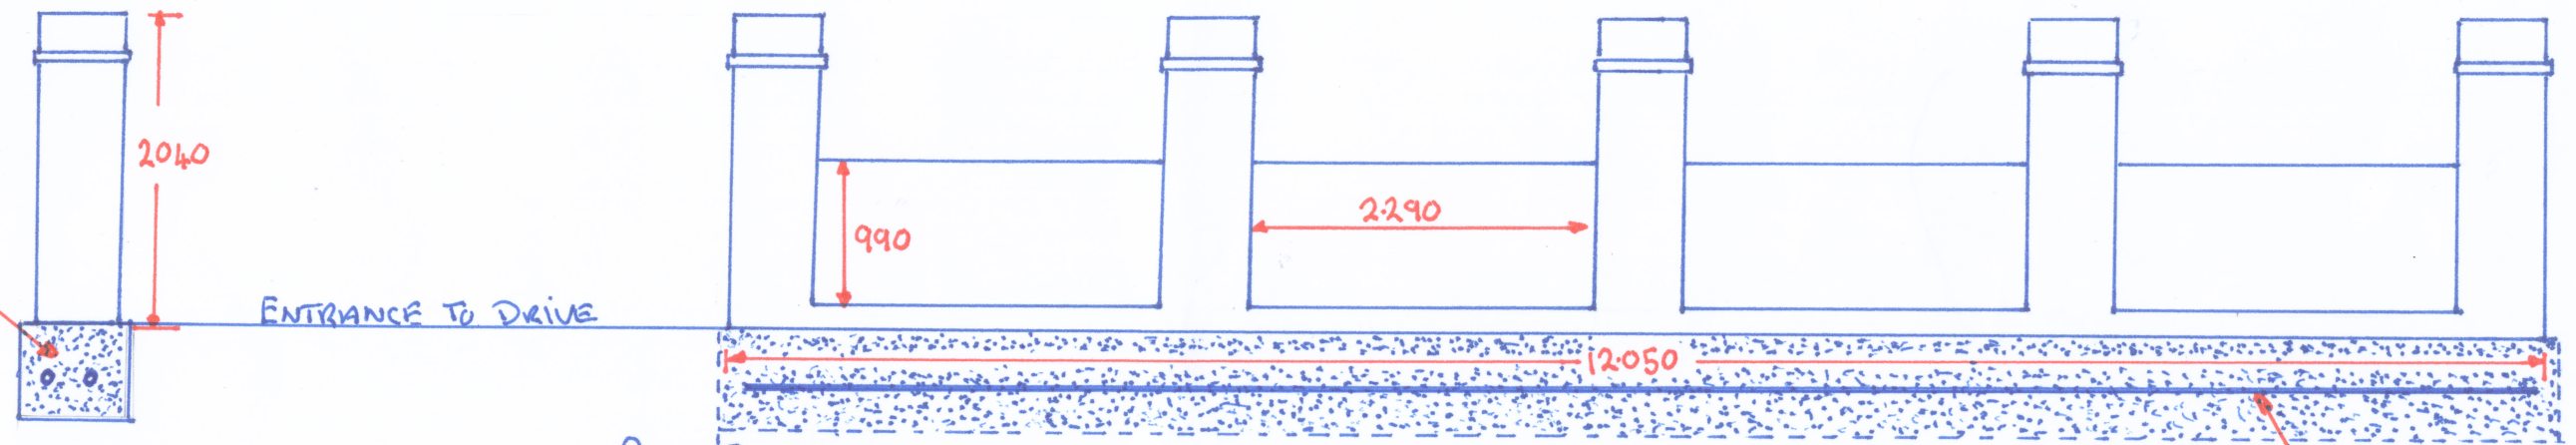


FRONT ELEVATION

CONCRETE FOOTINGS ARE 650 WIDE AND 600 DEEP AND REINFORCED WITH REINFORCING BAR

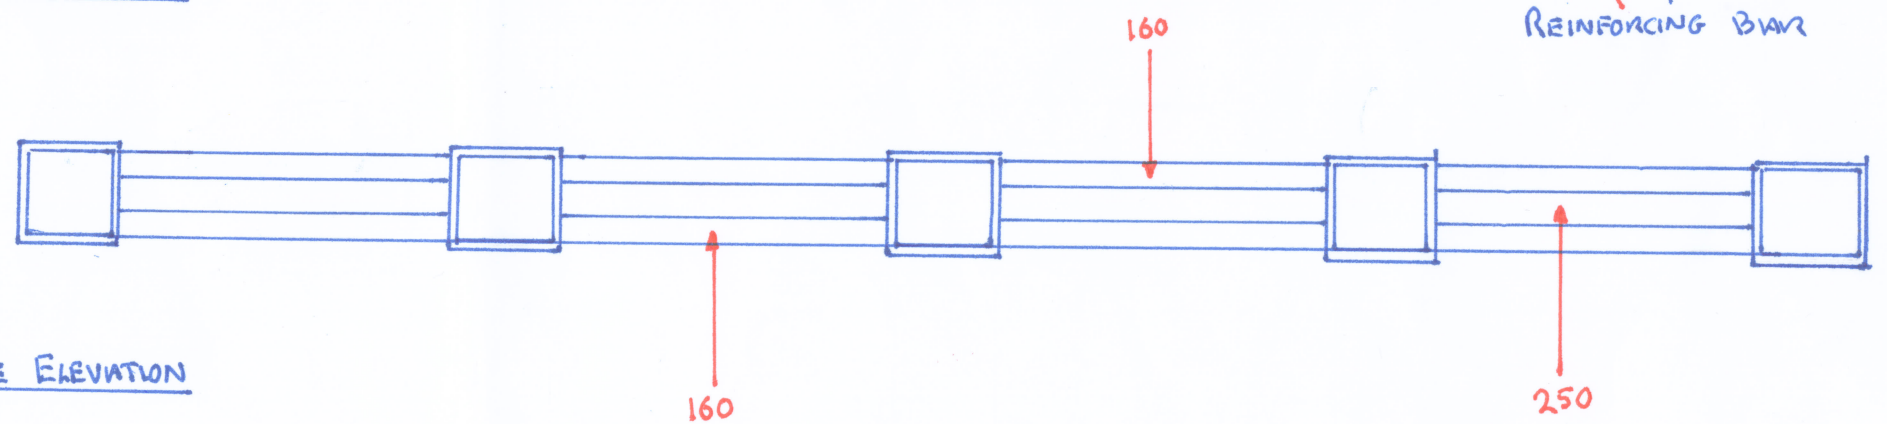


PLAN ELEVATION

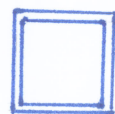

SIDE ELEVATION

HIGHT OF FRONT GARDEN

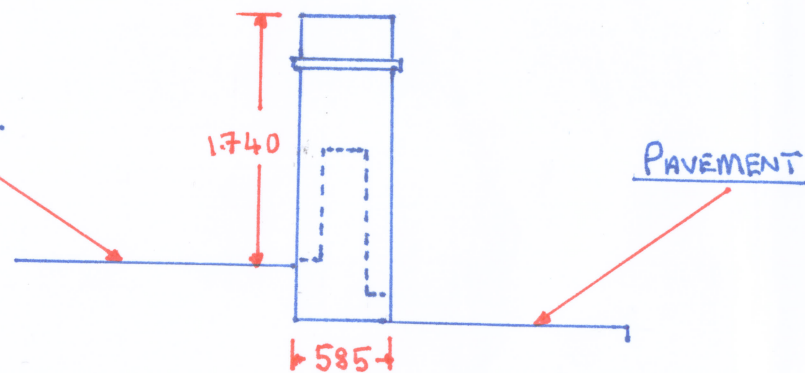


WALL CONSTRUCTION BUILT FROM CONCRETE DENSE BLOCKS AND RENDERED, AND PAINTED WHITE.

MR AND MRS COOK
36 GOSSAMER LANE
ALDWICK
WEST SUSSEX
PO 213 BY


1:50 SCALE

REAR ELEVATION

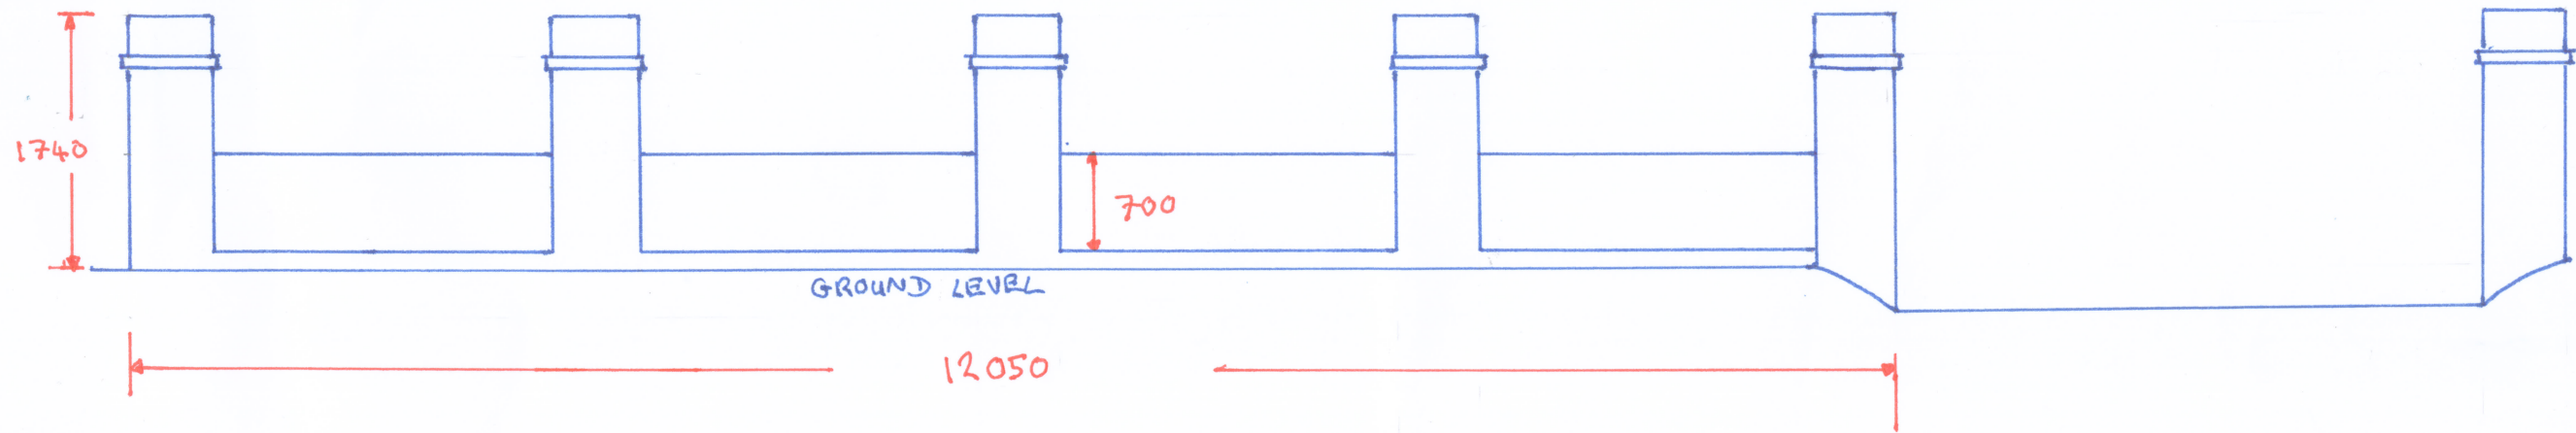

MR AND MRS COOK
36 GOSSAMER LANE
ALDWICK
WEST SUSSEX
PO 21 3BY

1:50 SCALE

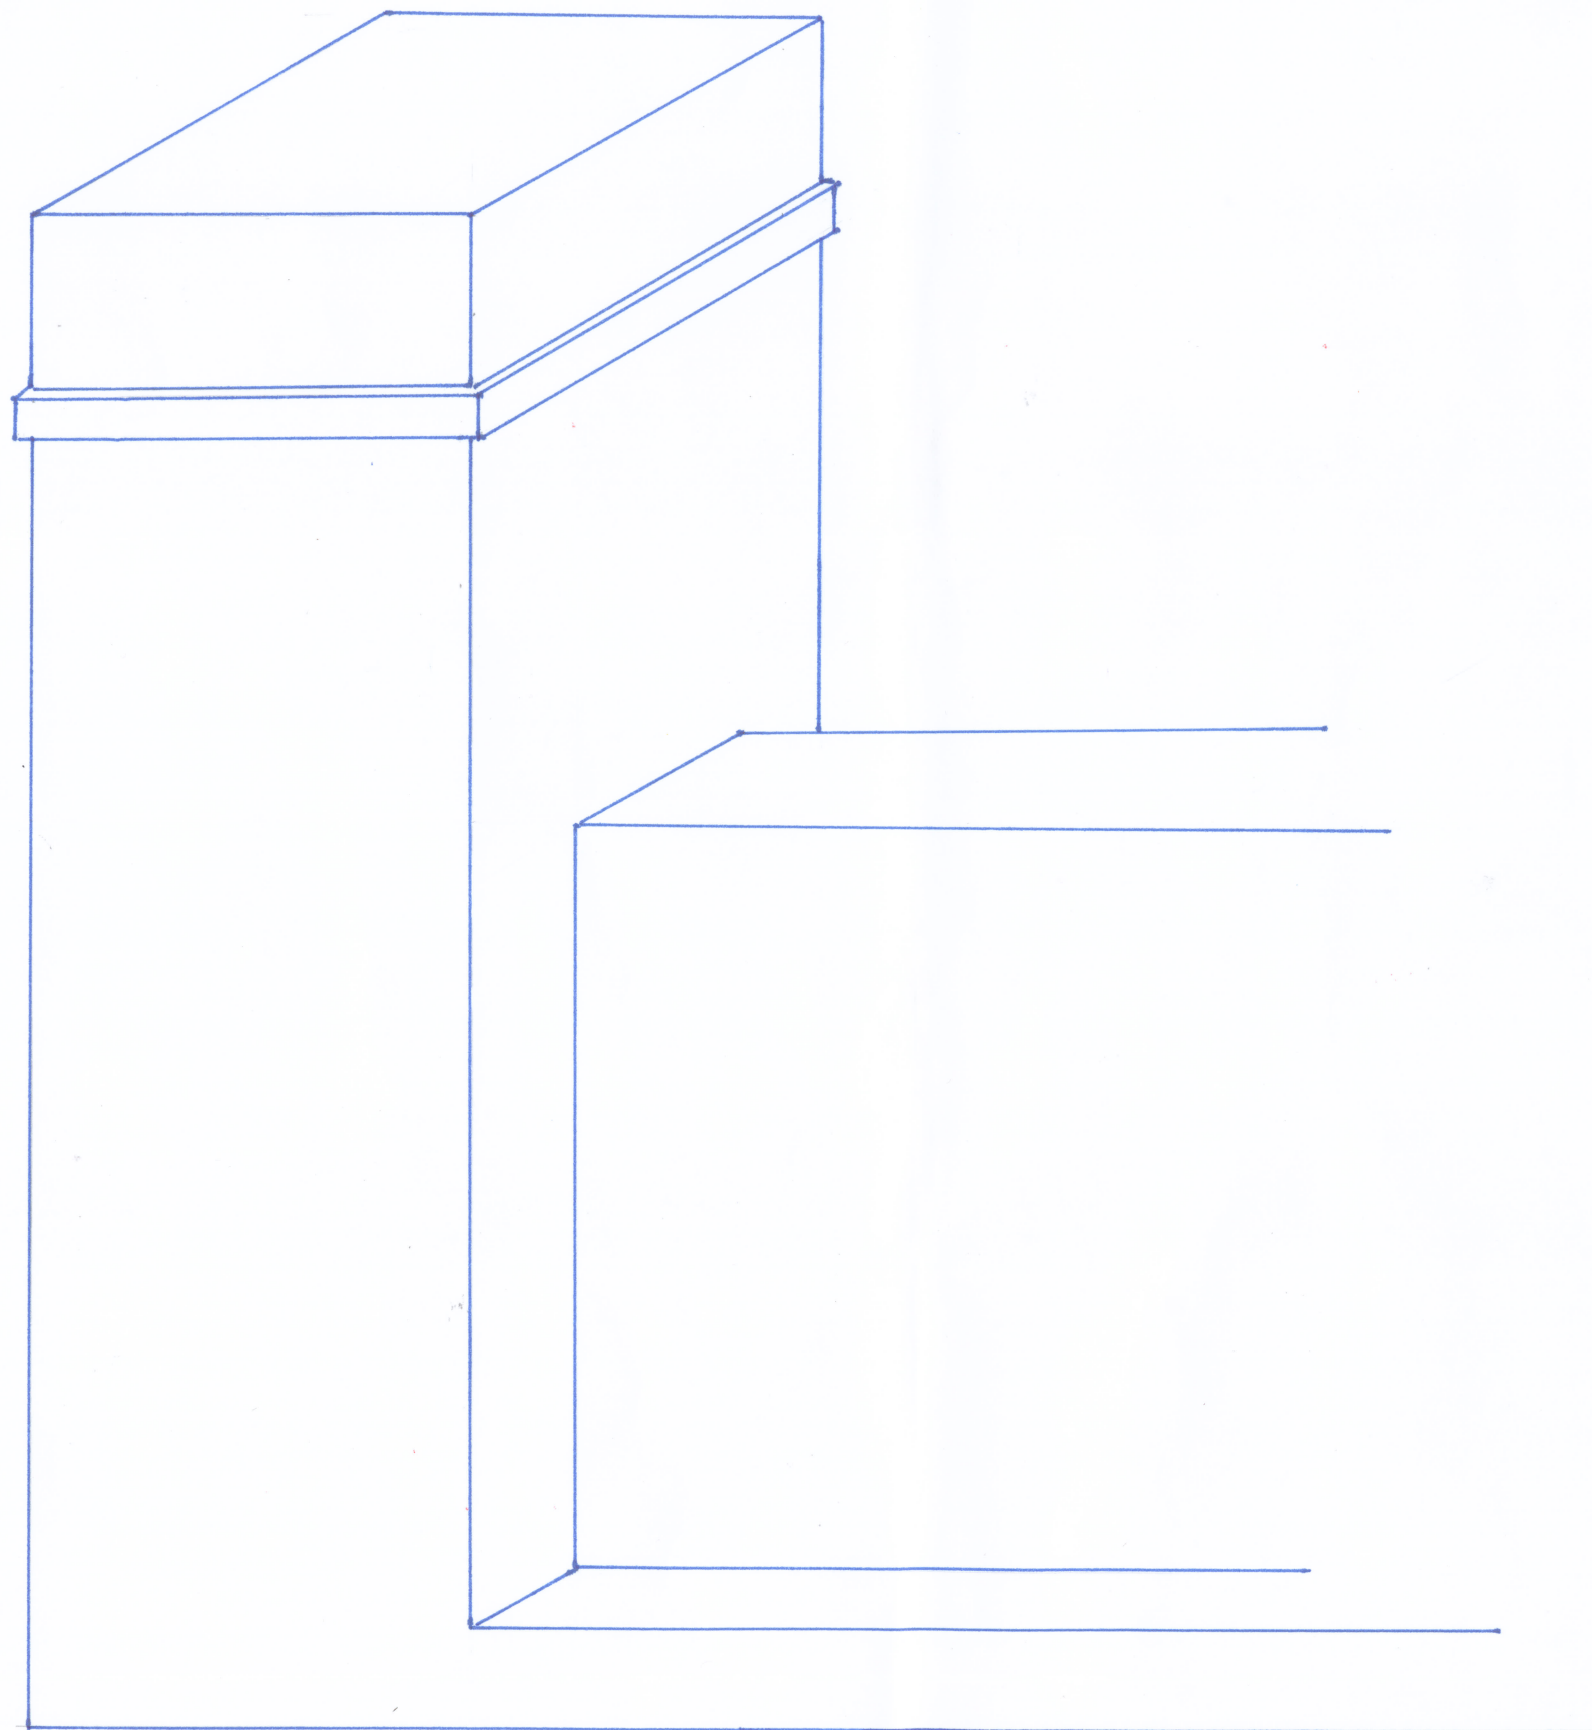

MR AND MRS COOK
36 GOSSAMER LANE
ALDWICK
WEST SUSSEX
PO 21 3 BY