



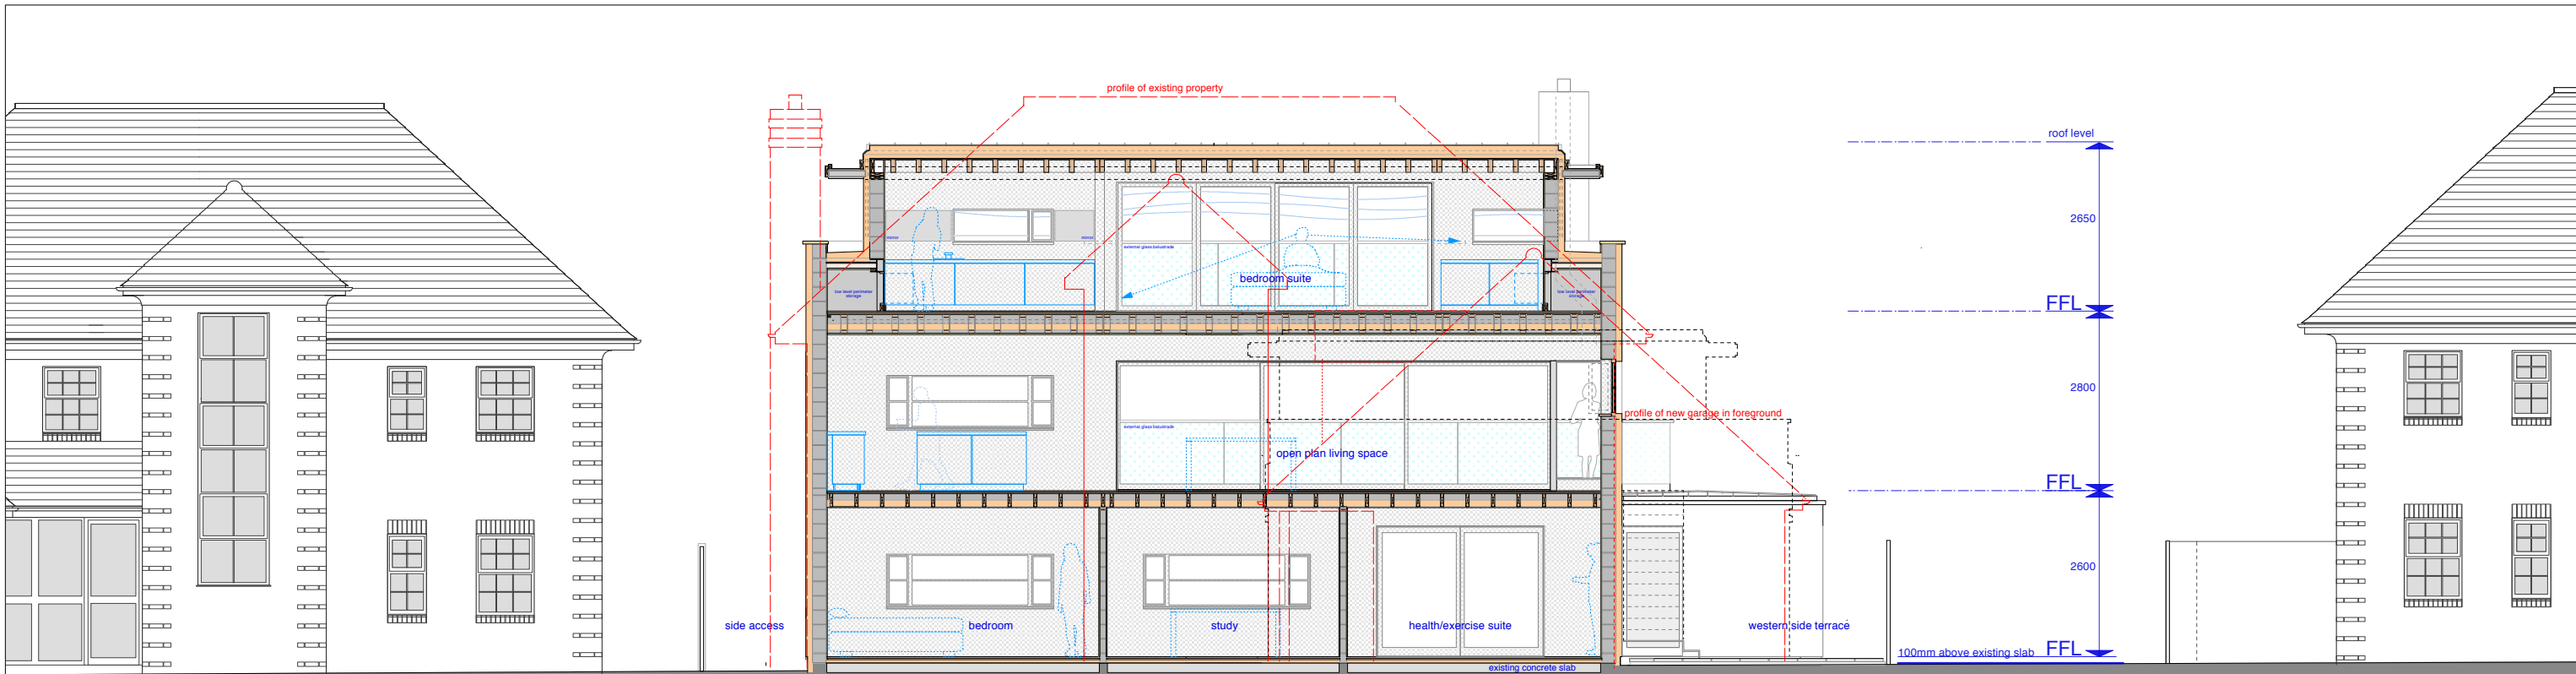


section C - C

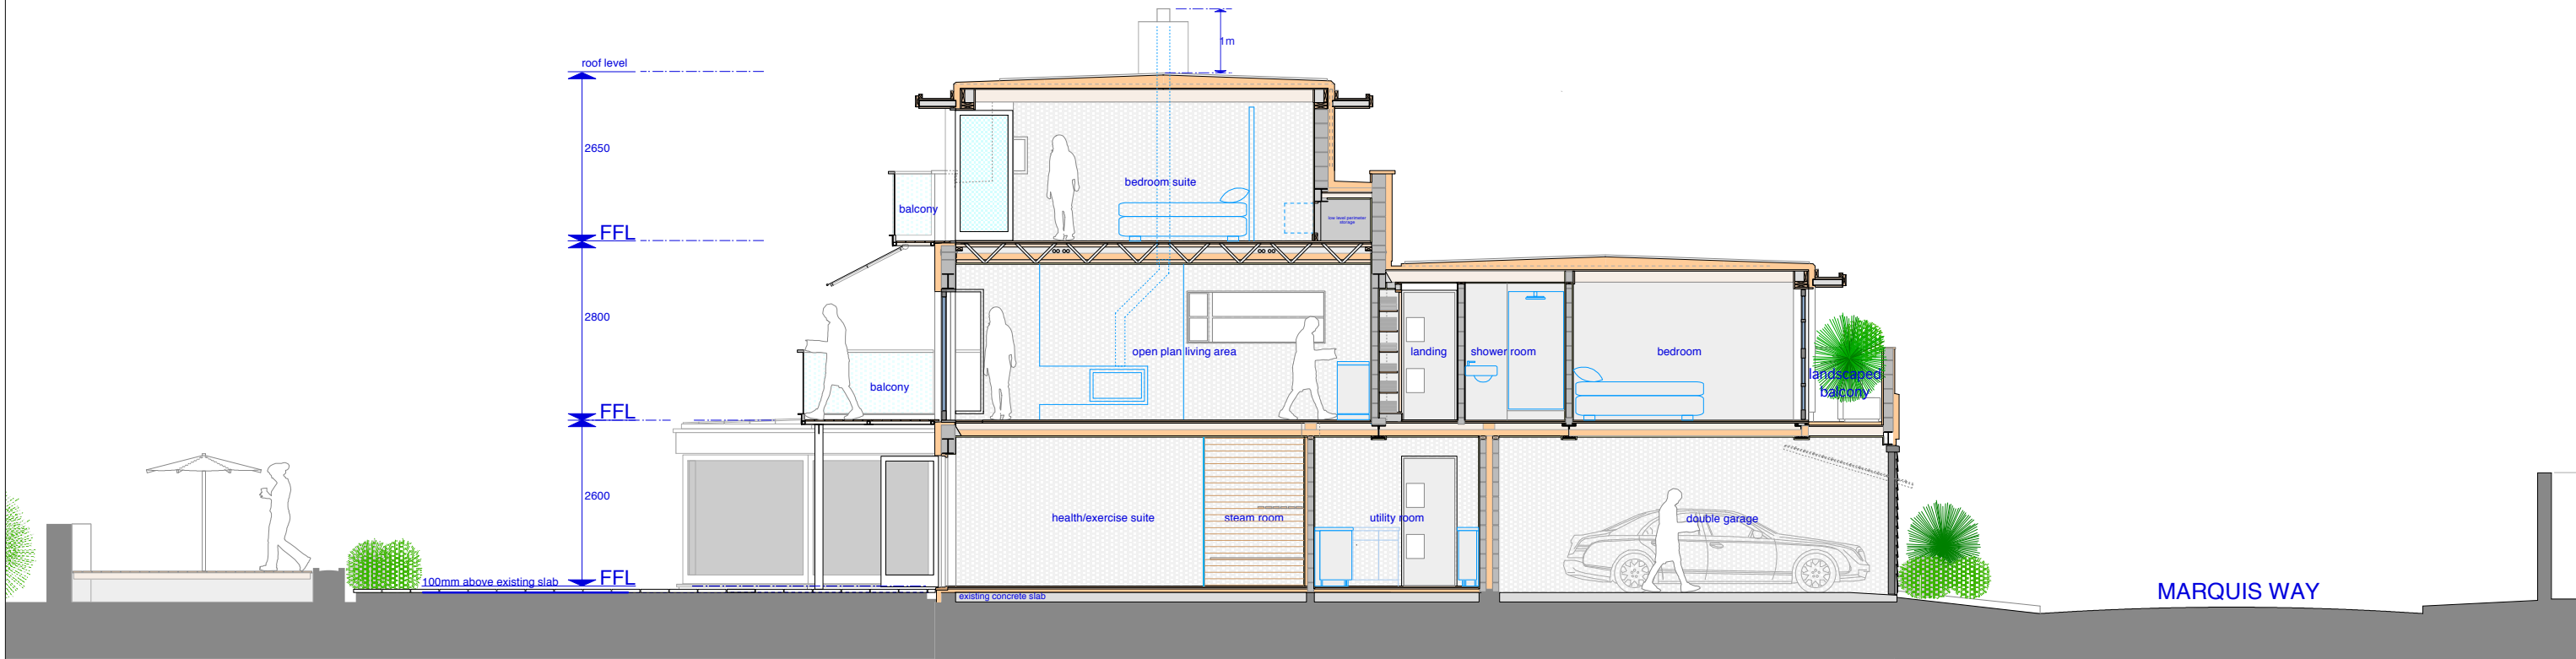

section D - D

**john wheatley
architecture**

project:	11 Marquis Way - Aldwick		
drawing title:	Proposed Sections C and D		
drawing status:	Planning Application		
date:	09 - 12 - 2014	scale at relevant drawing size	1 : 50 (A1) or 1 : 100 (A3)
no:	JW131105 - PL20	rev:	-

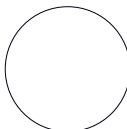

30 Maltravers Street - Arundel - West Sussex - BN18 9BU
 E contact@jw-architecture.com W www.johnwheatleyarchitecture.com
 T +44 (0)1903 882 552 M +44 (0) 7809 387 569

0 1m 2m 3m 4m 5m
 John wheatley architecture - © copyright 2014