


AW/354/14/T

TPO Plan

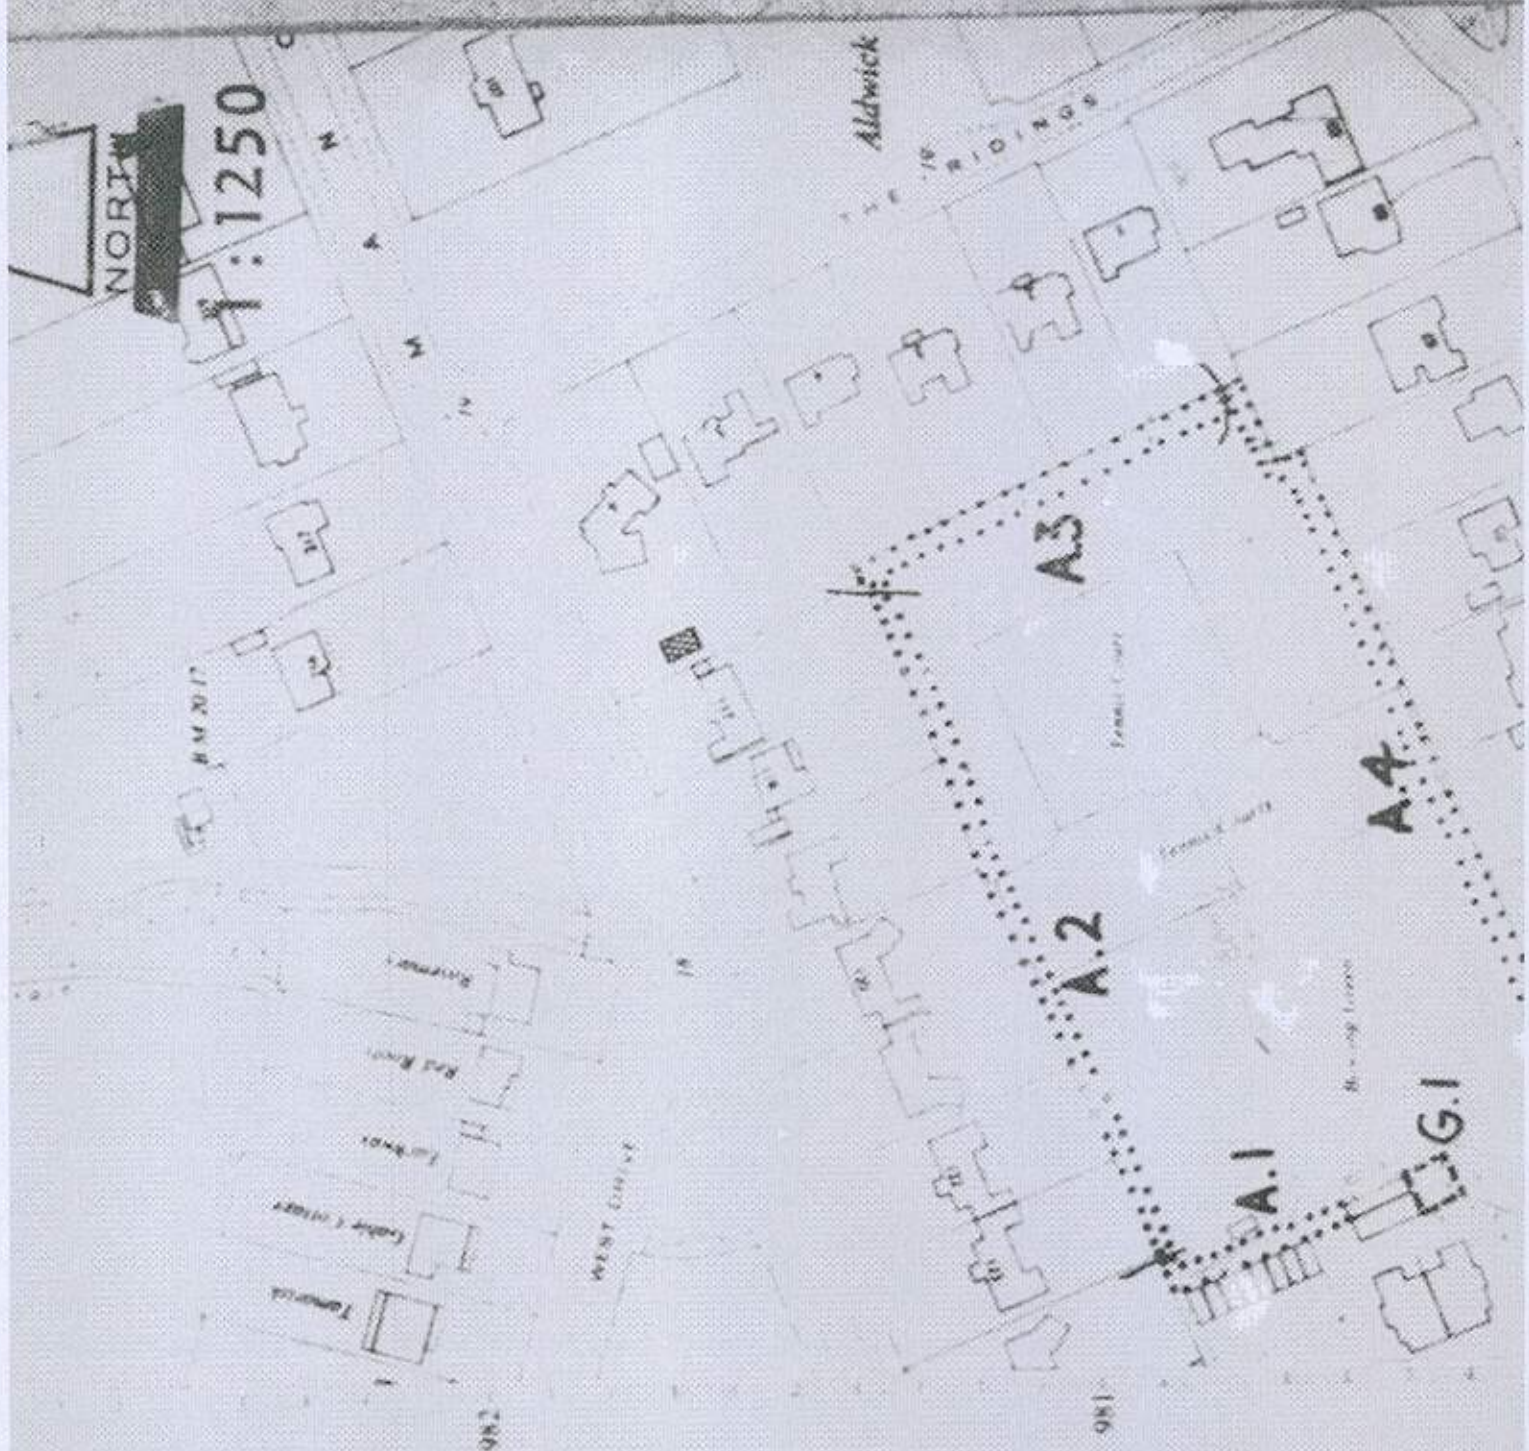

SZ B998 SE

<u>No. on Map</u>	<u>Description</u>	<u>Situation</u>
<u>Trees specified by reference to an area (within a dotted black line on the Map).</u>		TPO/6/6A
A.1.	The several trees of whatever species standing in the area numbered A.1. on the Map.	The perimeter of building site at rear of property Bowling Green (Manor Way, The and Fairway, All Bay Estate, Bow Regis.
A.2.	The several trees of whatever species standing in the area numbered A.2. on the Map.	
A.3.	The several trees of whatever species standing in the area numbered A.3. on the Map.	
A.4.	The several trees of whatever species standing in the area numbered A.4. on the Map.	
<u>Groups of trees (within a broken black line on the Map).</u>		
G.1.	Group consisting of three cupressus.	Land to east of Green Close at part of the western perimeter of building site at rear of Tithe Barn Fairway.

Woodlands

N O N E

SECOND SCHEDULE

This Order shall not apply so as to require the consent of the Authority

(1) to the cutting down, topping or lopping of any tree which is dying or dead or has become dangerous;

(2) to the cutting down, topping or lopping of any tree:-

(a) in compliance with an obligation imposed by or under an Act of Parliament;

(b) in pursuance of the power conferred on the Postmaster General by virtue of Section 5 of the Telegraph (Construction) Act, 1908;

or the power conferred by Section