


3.80 metre rear extension deemed 'permitted development' under Planning and therefore does not form part of this Planning application.

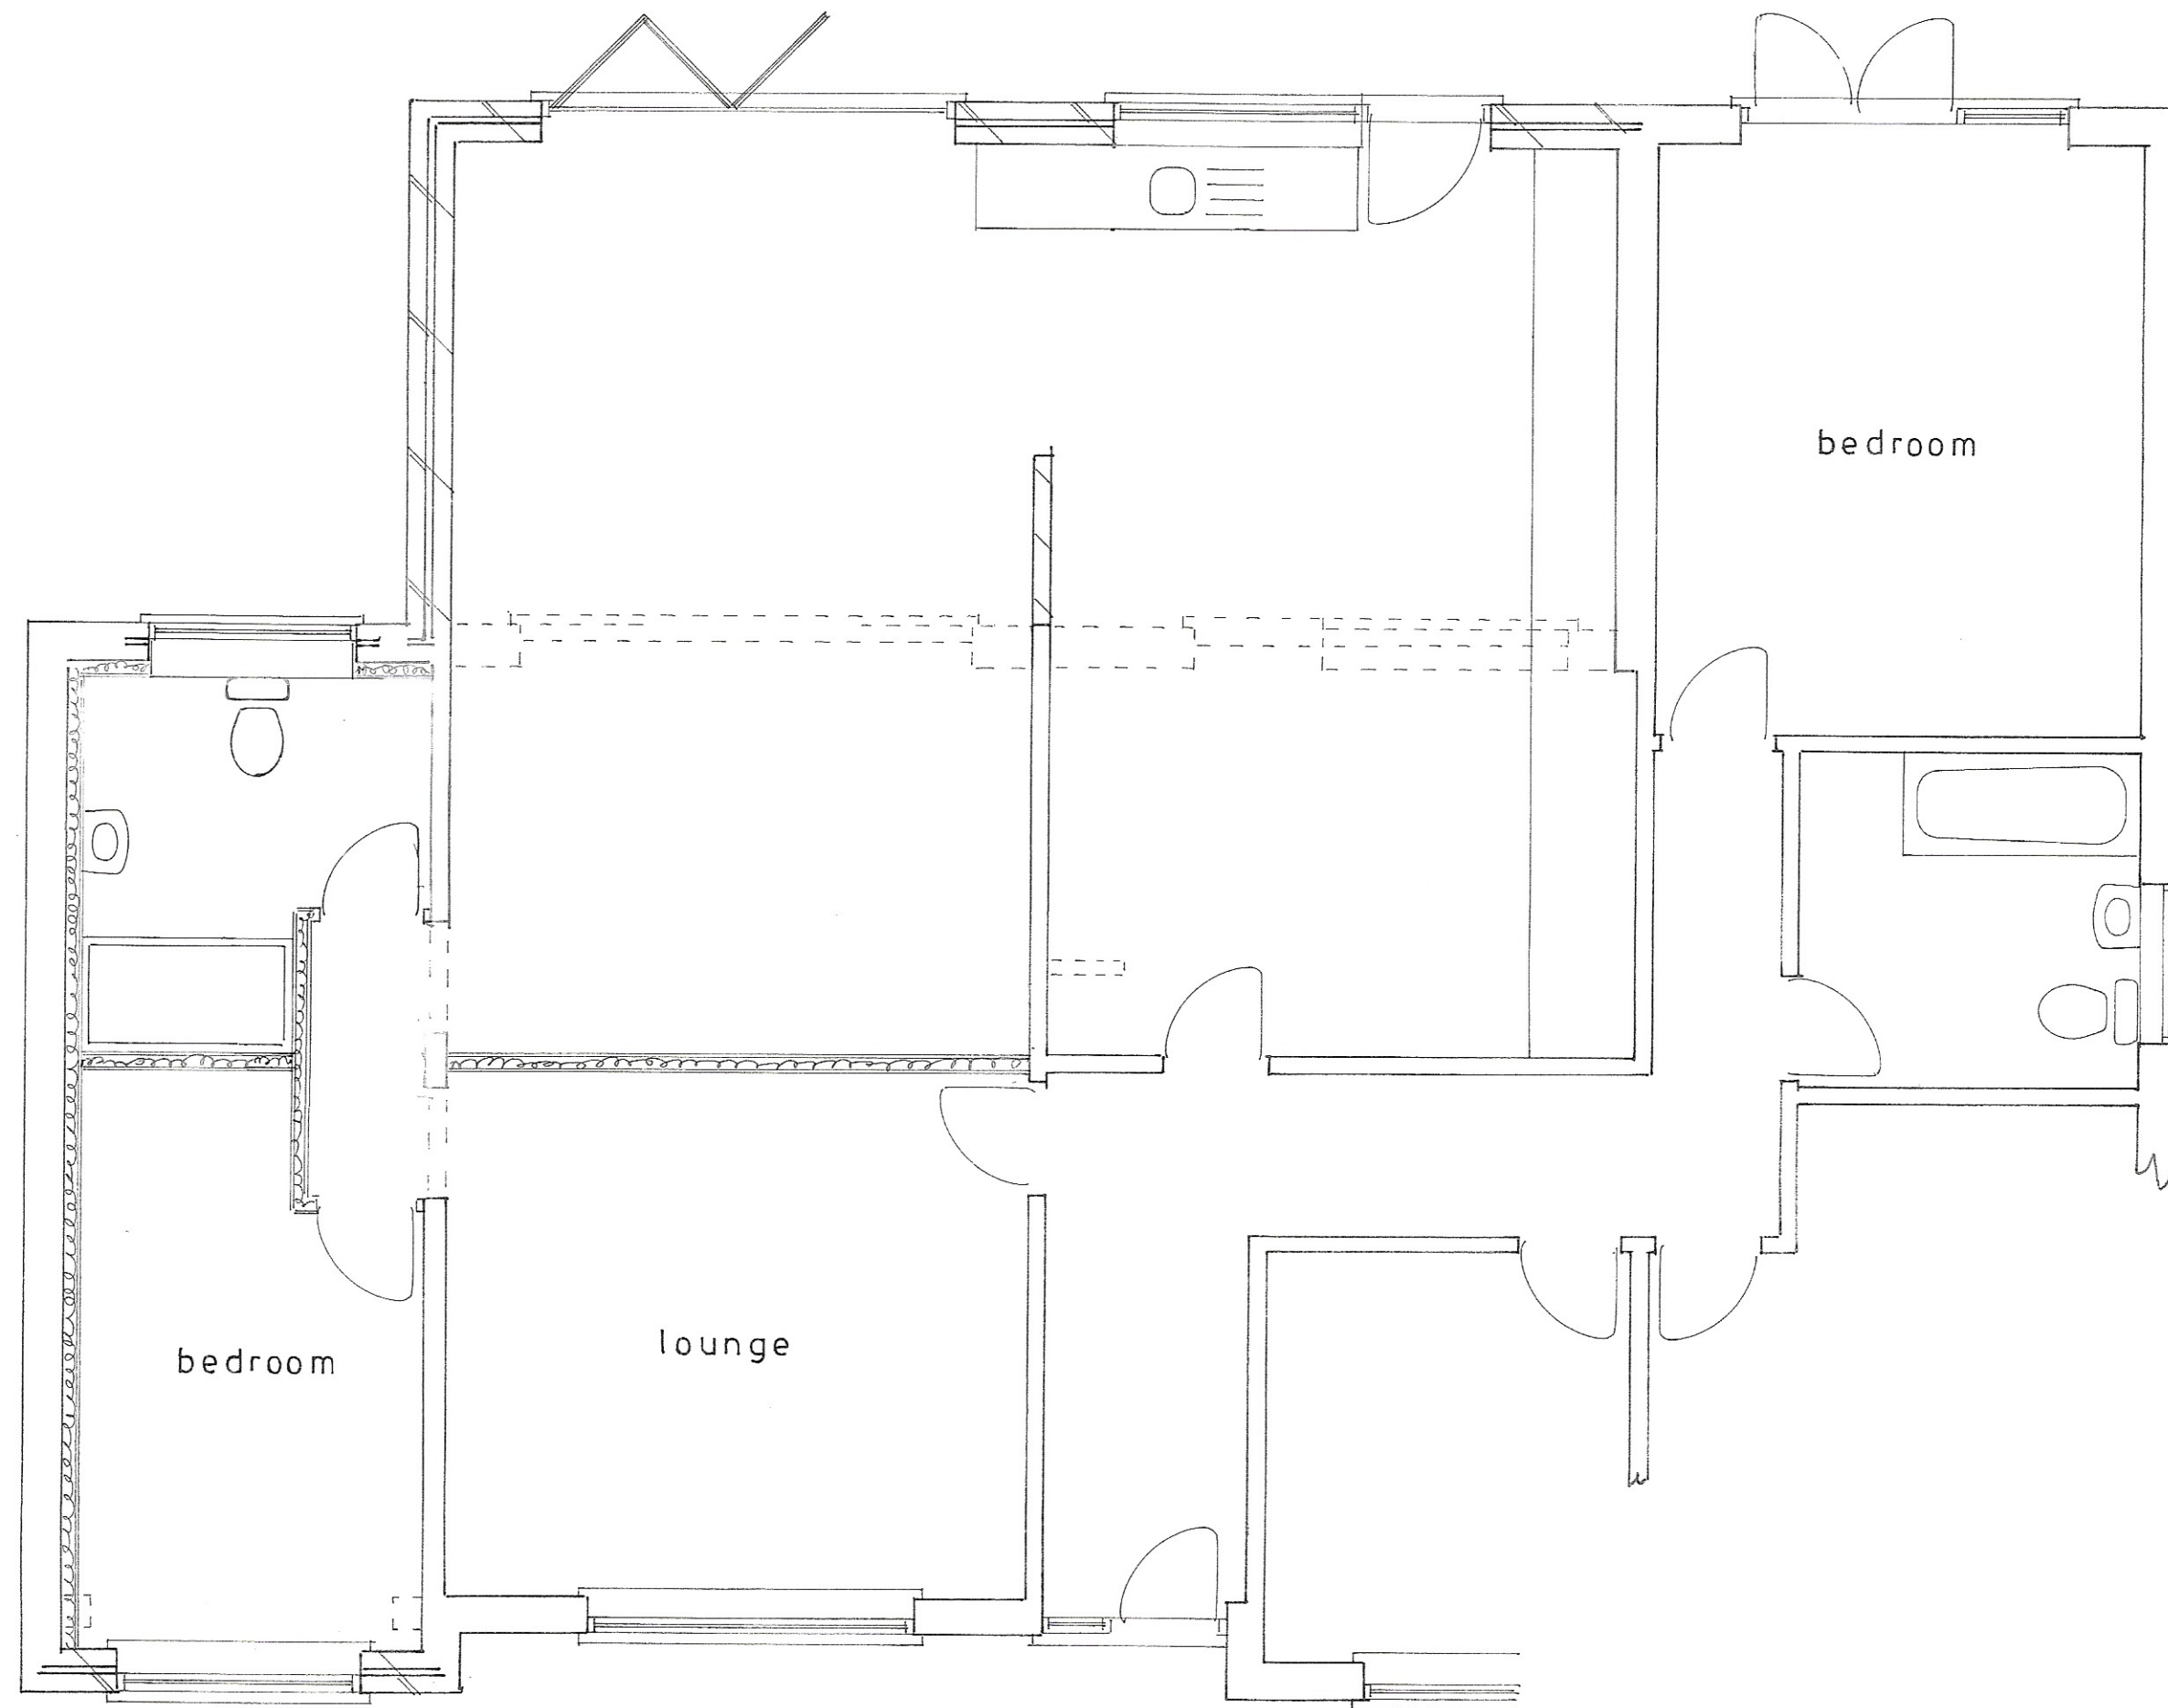


Plan
1 : 50

Proposed

PROPOSED SINGLE STOREY EXTENSIONS AND CONVERSION OF GARAGE
AT 4, ALEXANDER CLOSE, ALDWICK FOR MR. & MRS. D. TAYLOR.



location plan
1 : 1250

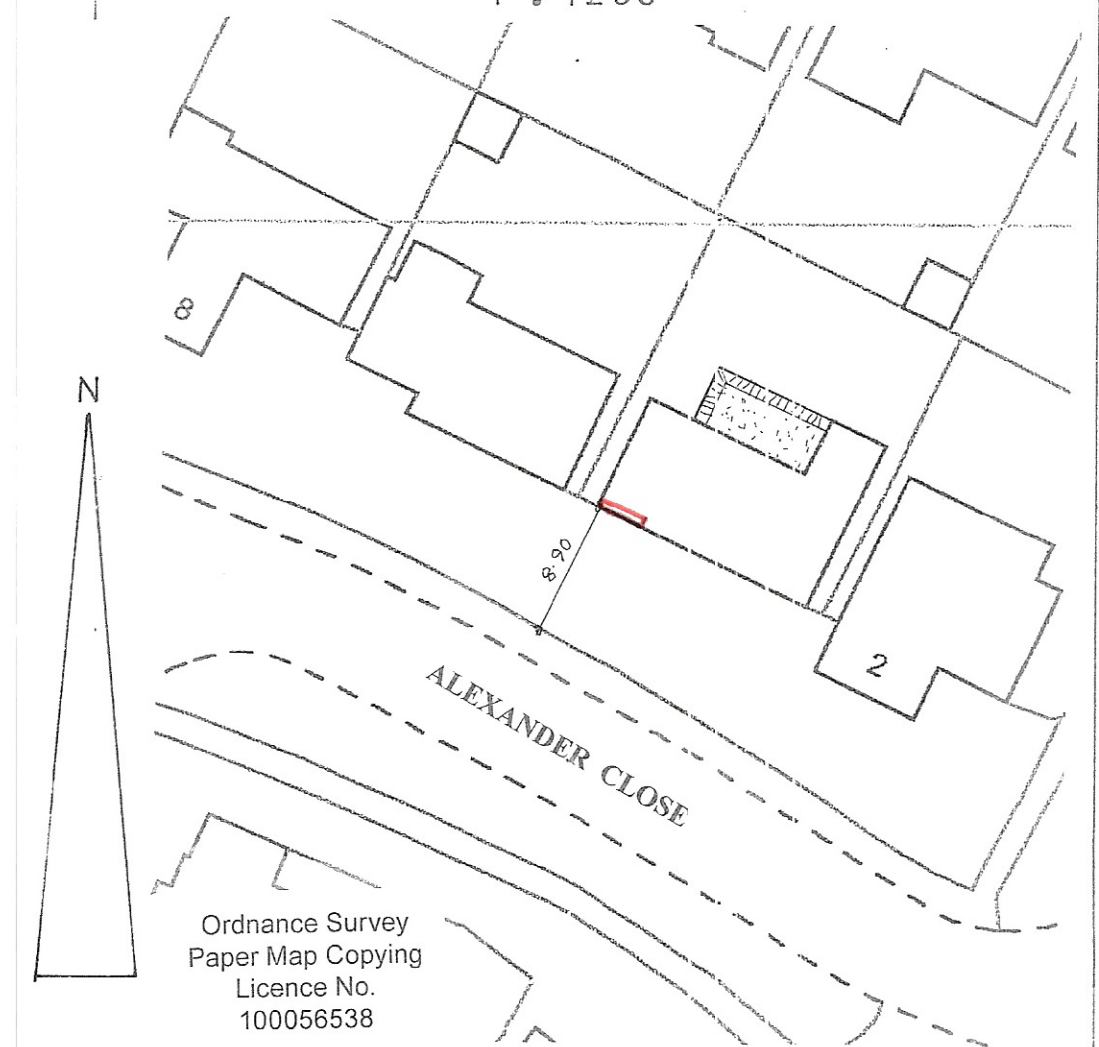

block plan
1 : 500

sheet 1 of 3

Bryan Butcher
Rainbow Cottage
Nyetimber Lane PO21 3JX
Bognor Regis
01243 266371
07973 233442
bryan.butcher@btinternet.com
www.bryanbutcher.com