




3.80 metre rear extension deemed 'permitted development' under
Planning and therefore does not form part of this Planning application.

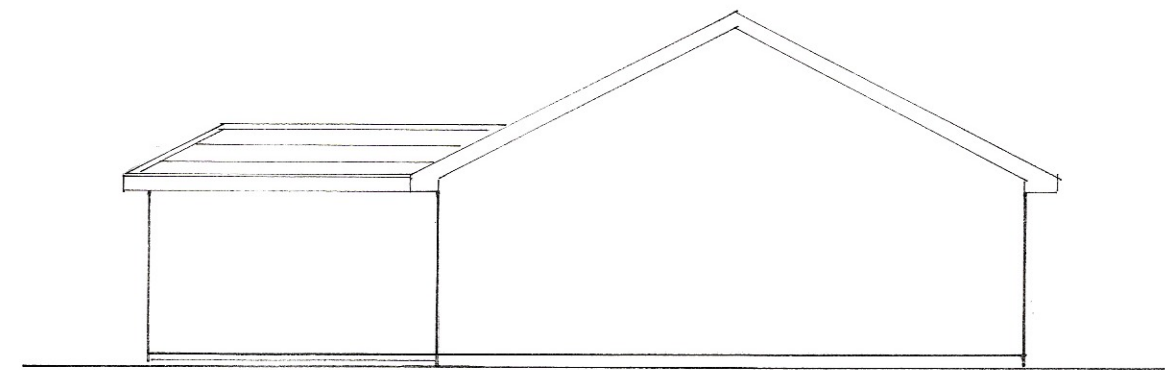

west

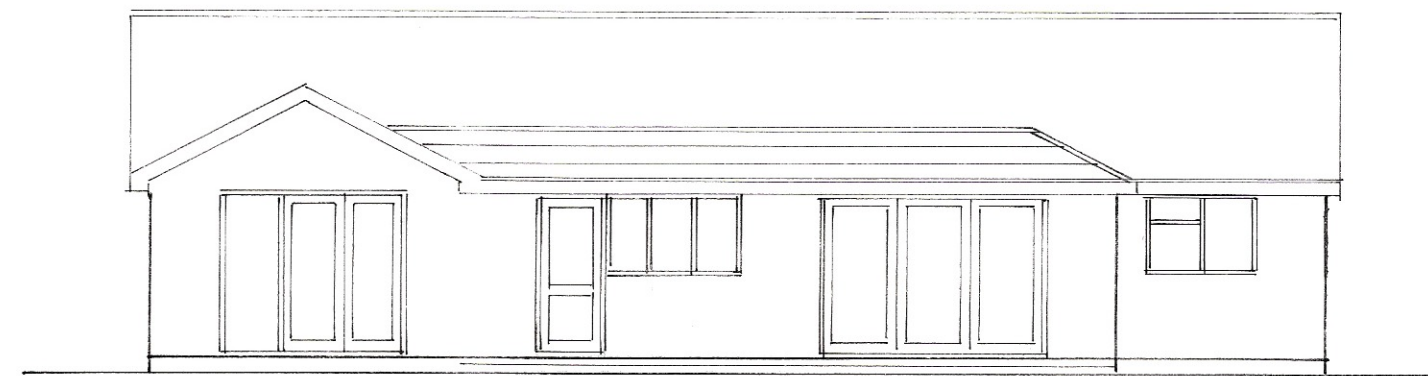

north

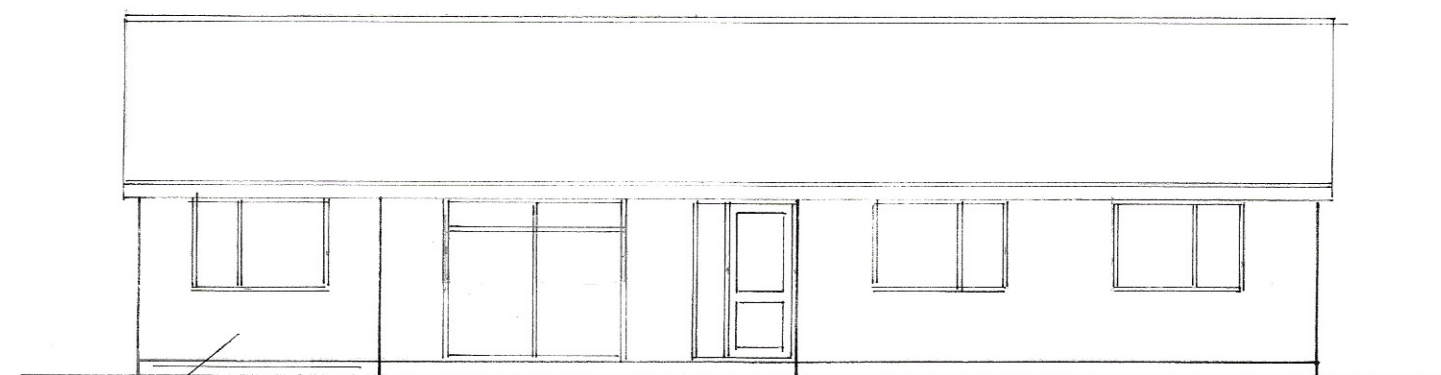

Facing brickwork to match existing.

south
1 : 100

Proposed

PROPOSED SINGLE STOREY EXTENSIONS AND CONVERSION OF GARAGE
AT 4, ALEXANDER CLOSE, ALDWICK FOR MR. & MRS. D. TAYLOR.

sheet 2 of 3

Bryan Butcher
Rainbow Cottage
Nyetimber Lane
Bognor Regis PO21 3JX
01243 266871
07973 233442
bryan.butcher@btinternet.com
www.bryanbutcher.com