



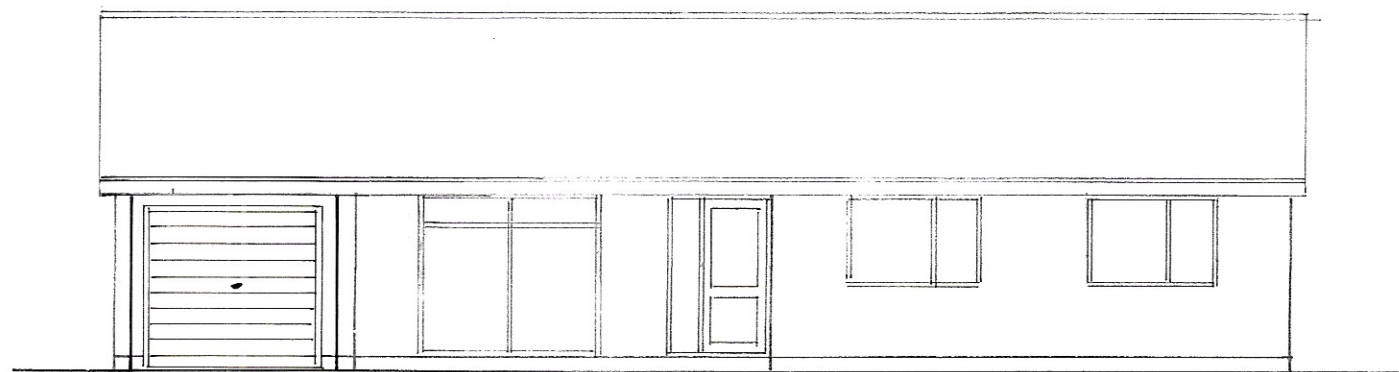


south
1 : 100

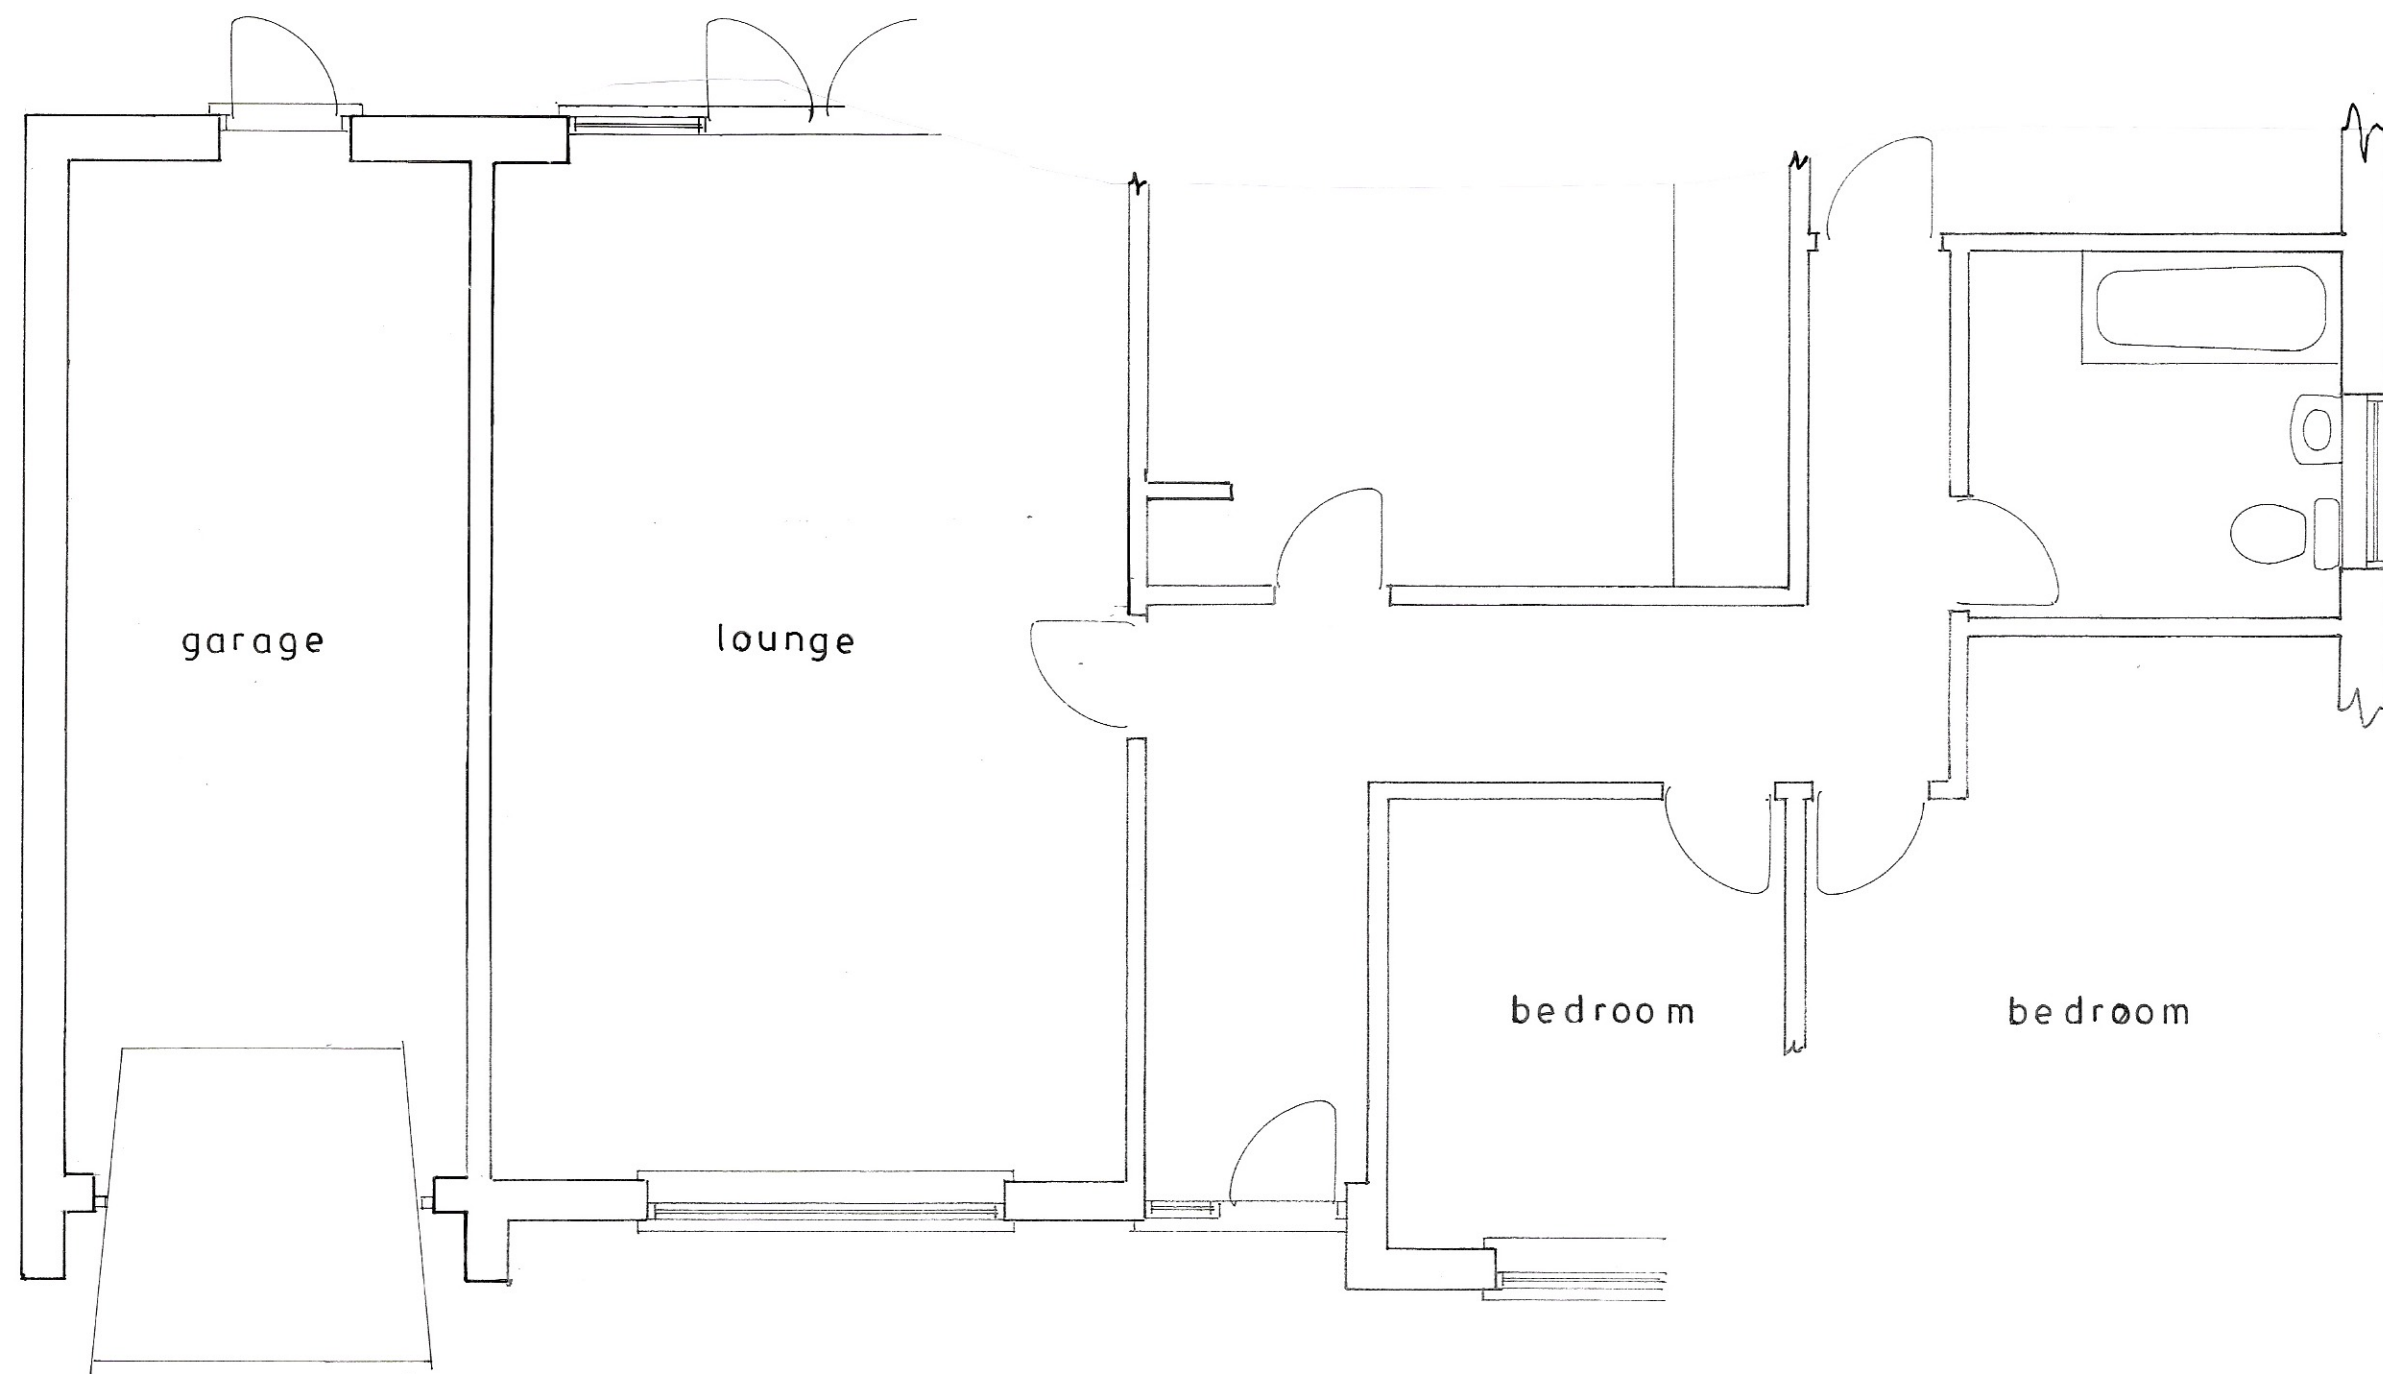

Plan
1 : 50

Existing

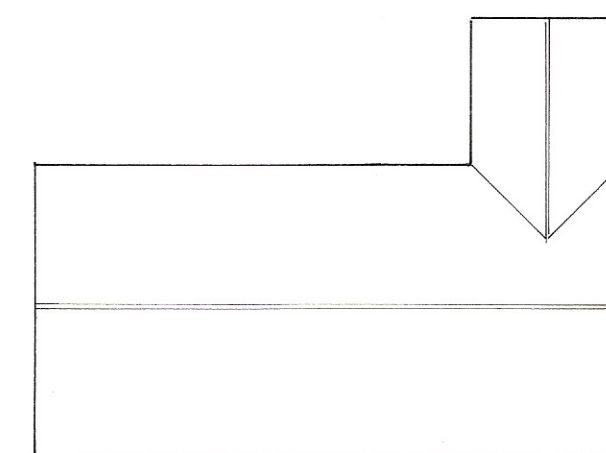

roof plan
1 : 200

No alterations to roof.

sheet 3 of 3

PROPOSED SINGLE STOREY EXTENSION AND CONVERSION OF GARAGE
AT 4, ALEXANDER CLOSE, ALDWICK FOR MR. & MRS. D. TAYLOR.

Bryan Butcher
Rainbow Cottage
Nyetimber Lane
Bognor Regis PO21 3JX
01243 266871
07973 233442
bryan.butcher@btinternet.com
www.bryanbutcher.com