


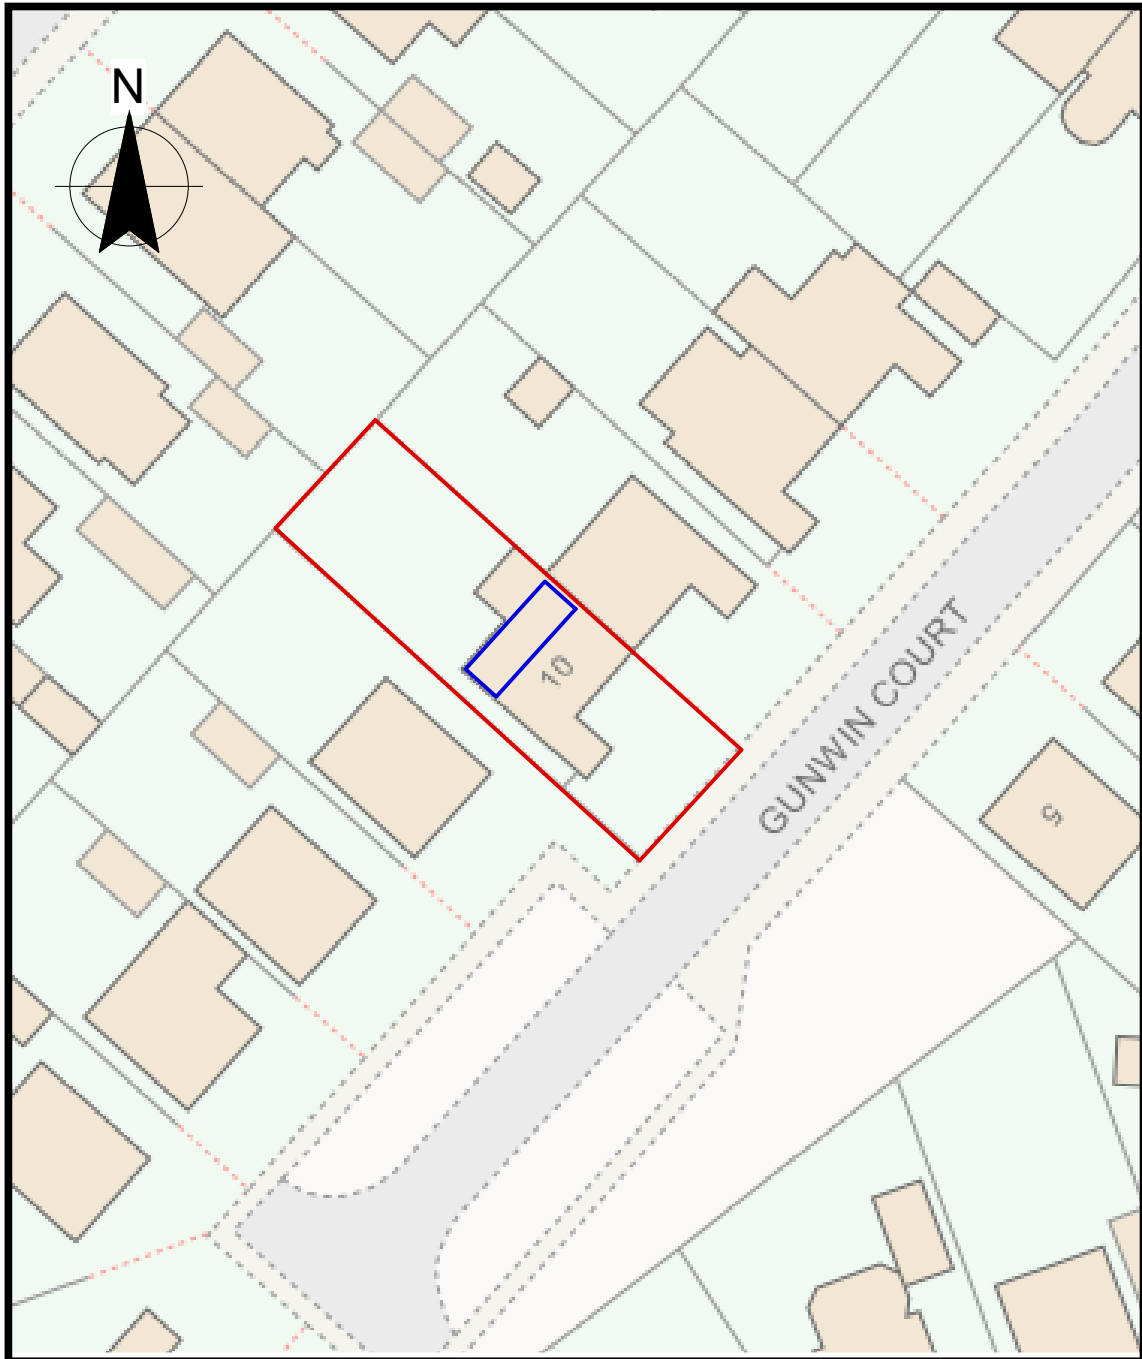

Reproduced from or based upon 2009 Ordnance Survey 1:1250 or 1:2500 mapping with permission of the Controller of HMSO © Crown Copyright reserved. Unauthorised reproduction infringes Crown copyright and may lead to prosecution or civil proceedings

Location Plan (Extract from Ordnance Survey)

Scale 1:500

Outlined in red shows the boundary of 10 Gunwin Court.

Outlined in blue shows position of proposed dormer.

All dims and details to be checked on site prior to any commencement of work. This plan is not a full specification or schedule of work and has been produced solely for the purpose of obtaining the necessary local authority consents/approvals For Party Wall etc. Act 1996 see ODPM booklet or website.	Status:		Client:		Revision: A	Project: Roof Alterations
	Preliminary	☐	Tender	☐	Scale: 1:500@A4	Content: Block Plan
	Planning	☒	Construction	☐	Date: Dec 17	
	Building Regulations	☐	As Built	☐	Dwg No: AP1b	