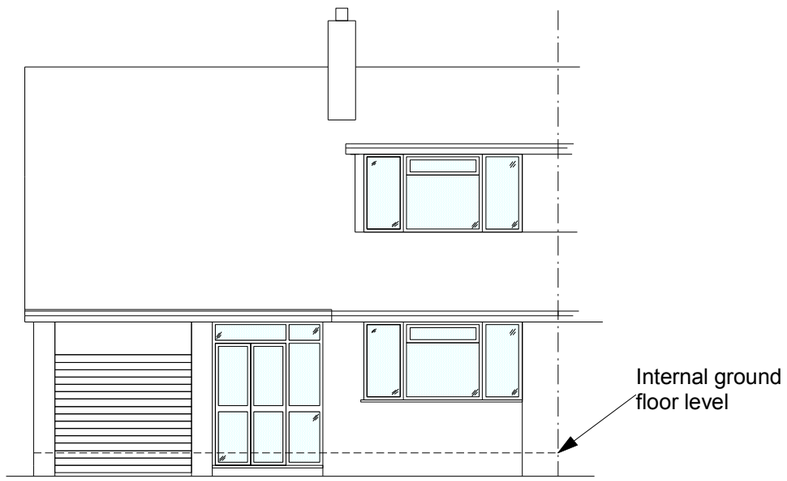

Front Elevation Proposed (East)
Remains as Existing
Scale 1:100

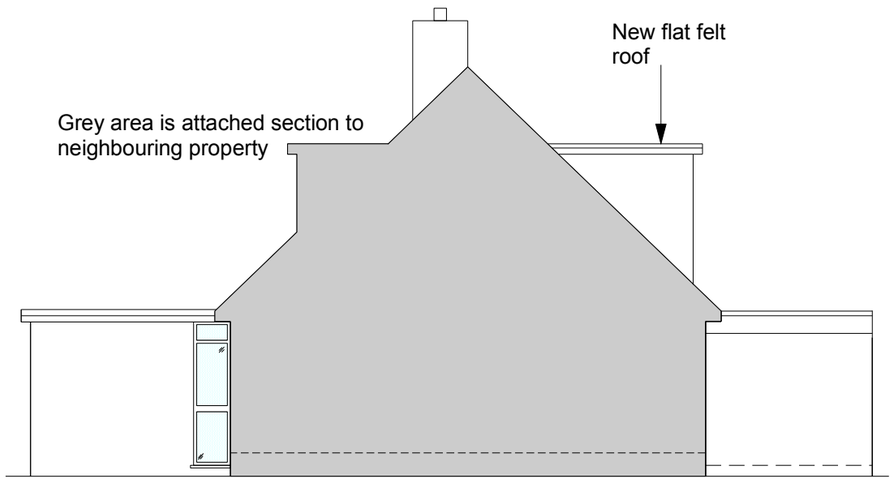

Side Elevation Proposed (North)
Scale 1:100

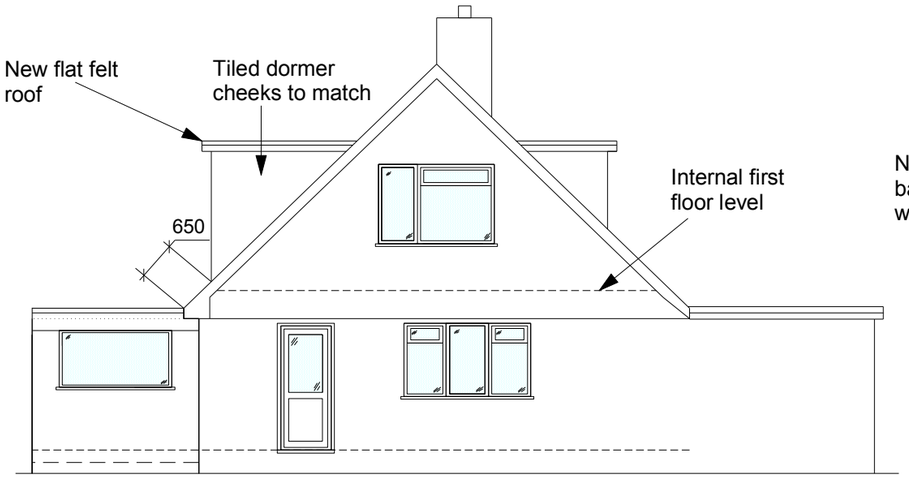

Side Elevation Proposed (South)
Scale 1:100

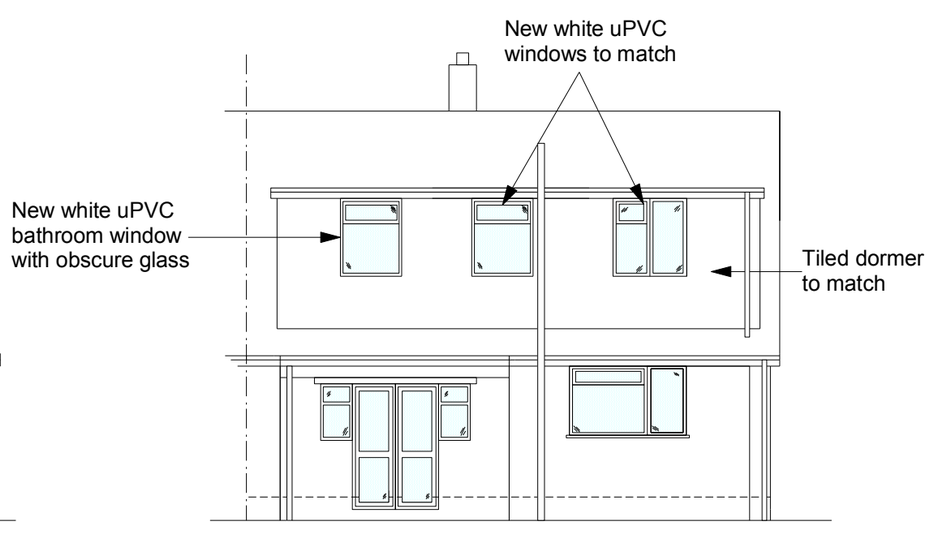

Rear Elevation Proposed (West)
Scale 1:100

Notes:
-Volume of new roof space created is 19.71 cubic meters.
-Distance from existing eves to enlarged rear dormer is 650mm.
-No alterations or changes to the existing ridge line.
-Dormer to be tile hung to match existing.
-No part of the enlarged dormer extends beyond the original house.

All dims and details to be checked on site prior to any commencement of work. This plan is not a full specification or schedule of work and has been produced soley for the purpose of obtaining the necessary local authority consents/approvals For Party Wall etc. Act 1996 see Government booklet or website.	Status: Preliminary ☐ Tender ☐ Planning ☒ Construction ☐ Building Regulations ☐ As Built ☐	Client: Mr A Pink 10 Gunwin Court Bognor Regis West Sussex PO21 4RB	Revision: C Scale: 1:50 & 100 @A3 Date: Dec 17 Dwg No: AP003	Project: Alterations Content: Proposed elevtaions