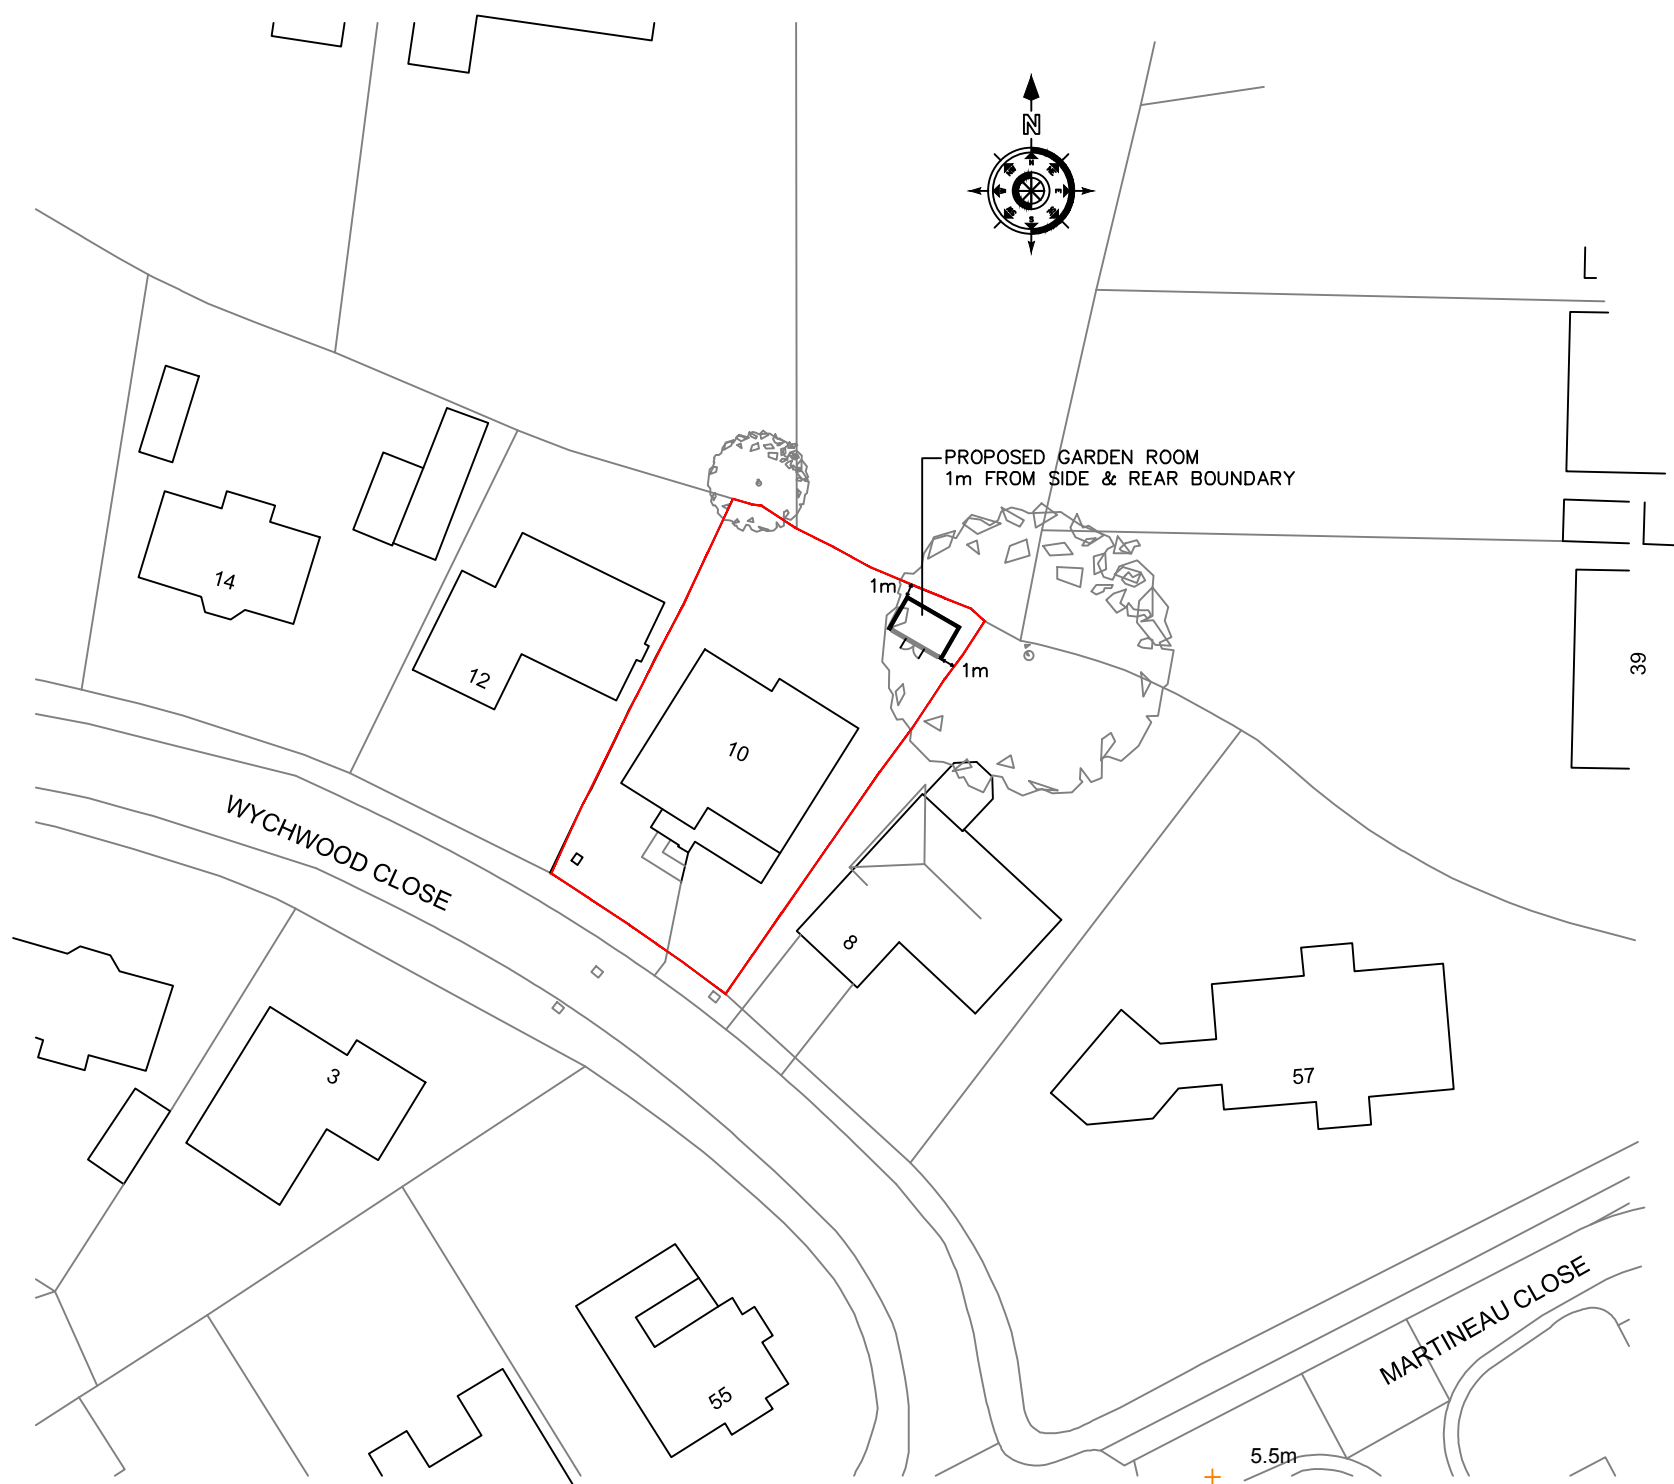


REV.A – MODS 17/12/2020

FOR MR & MRS HARTLEY		
SITE 10 WHYCHWOOD CLOSE, ALDWICK, WEST SUSSEX		
TITLE PROPOSED GARDEN ROOM BLOCK PLAN		
SCALE 1:500 © A3	DRAWN AH 12/20	DRAWING NO. 01B REV. A

0 5m 10m 15m 20m 25m
SCALE 1:500 © A3