


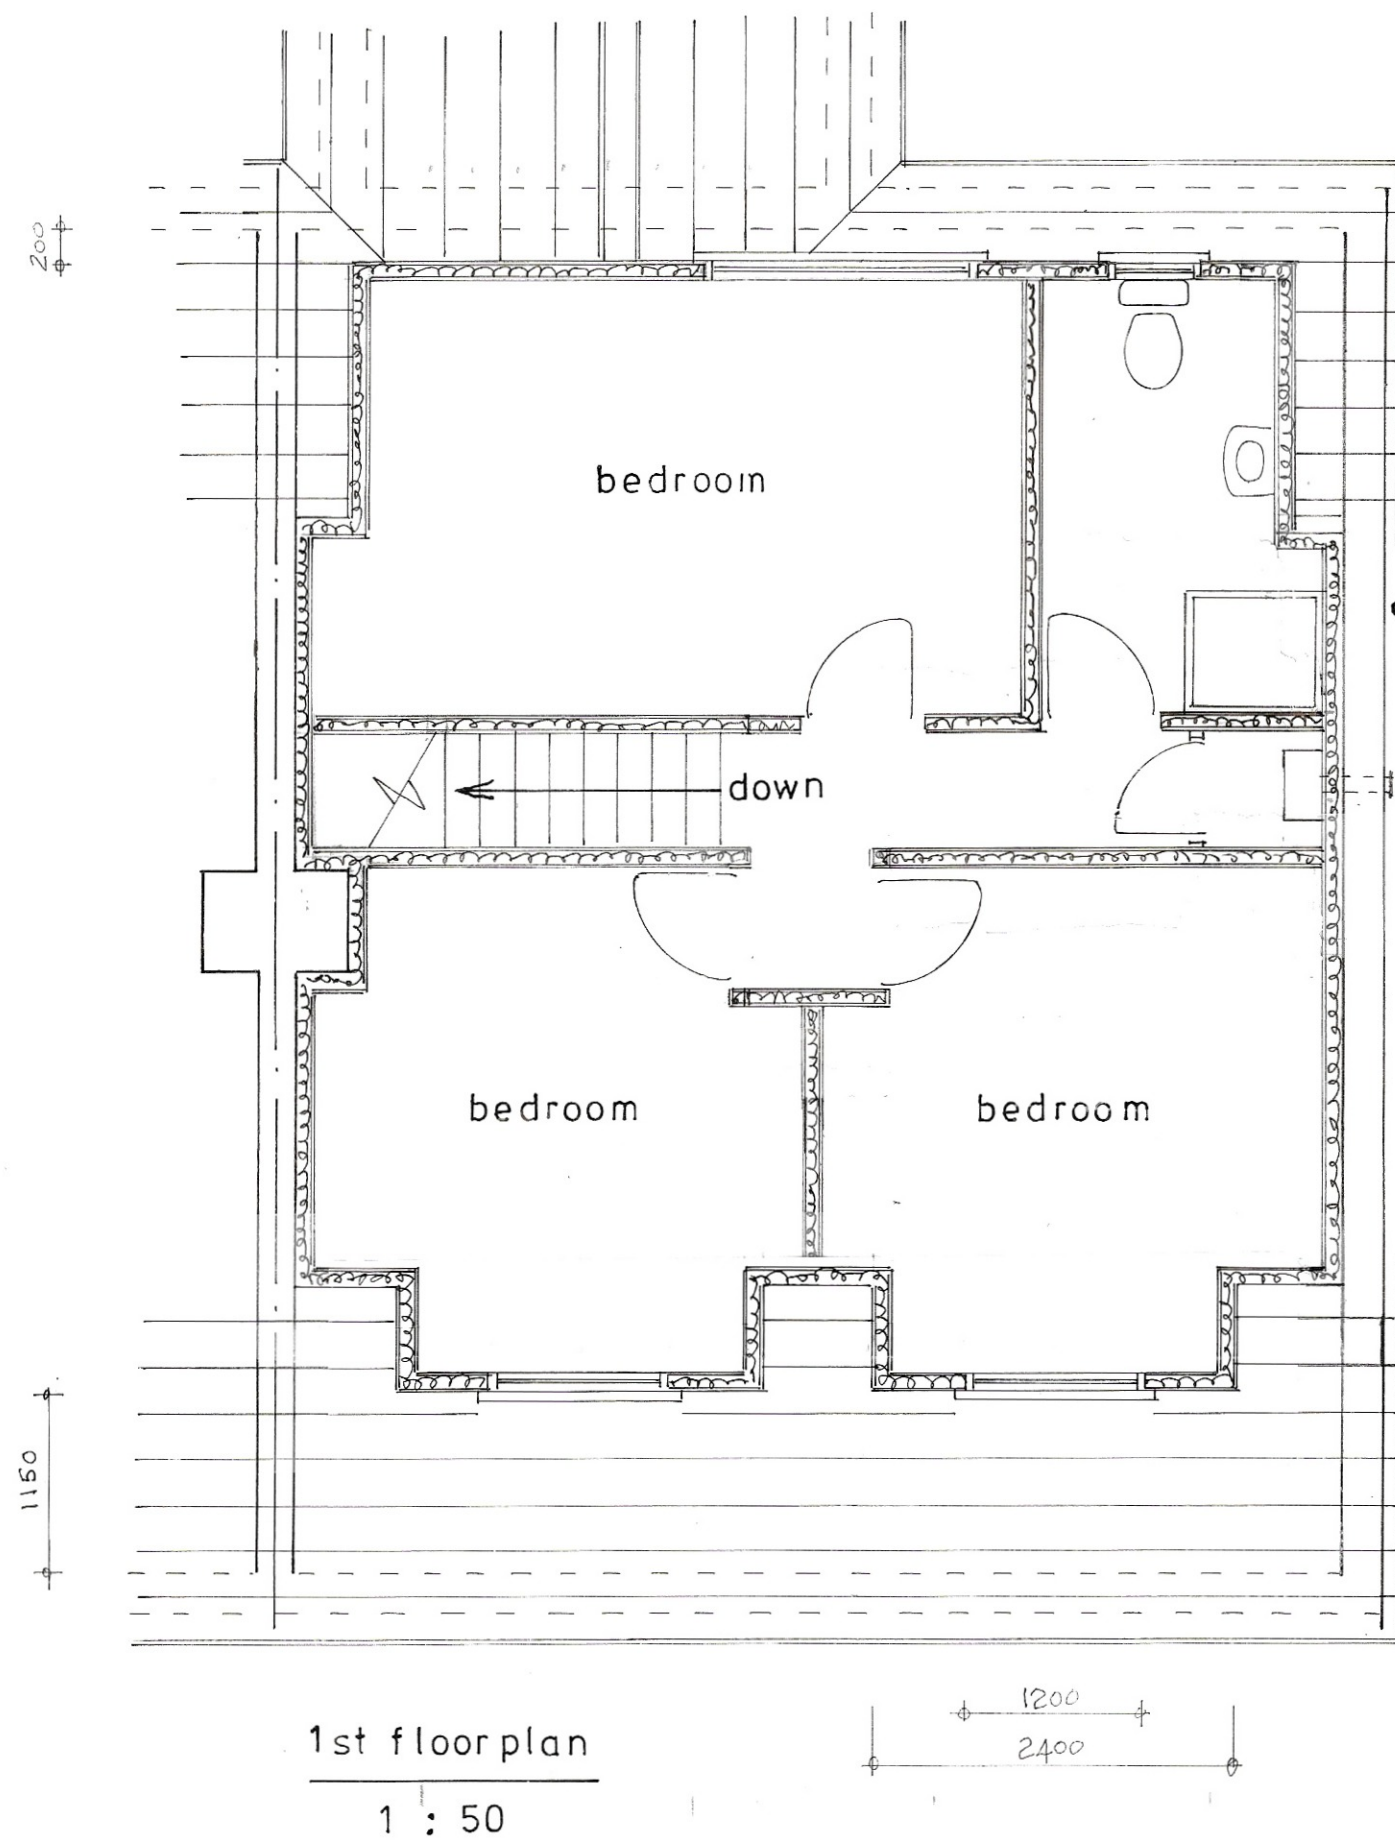

sheet 2 a of 3

Proposed

PROPOSED LOFT CONVERSION TO FORM NEW 1ST FLOOR AT 16, WILMAN GARDENS, ALDWICK
FOR MR. P. DEADMAN AND MISS. L. MCKINNEY.

Bryan Butcher
Rainbow Cottage
Nyetimber Lane
Bognor Regis PO21 3JX
01243 266871
07973 233442
bryan.butcher@btinternet.com
www.bryanbutcher.com