



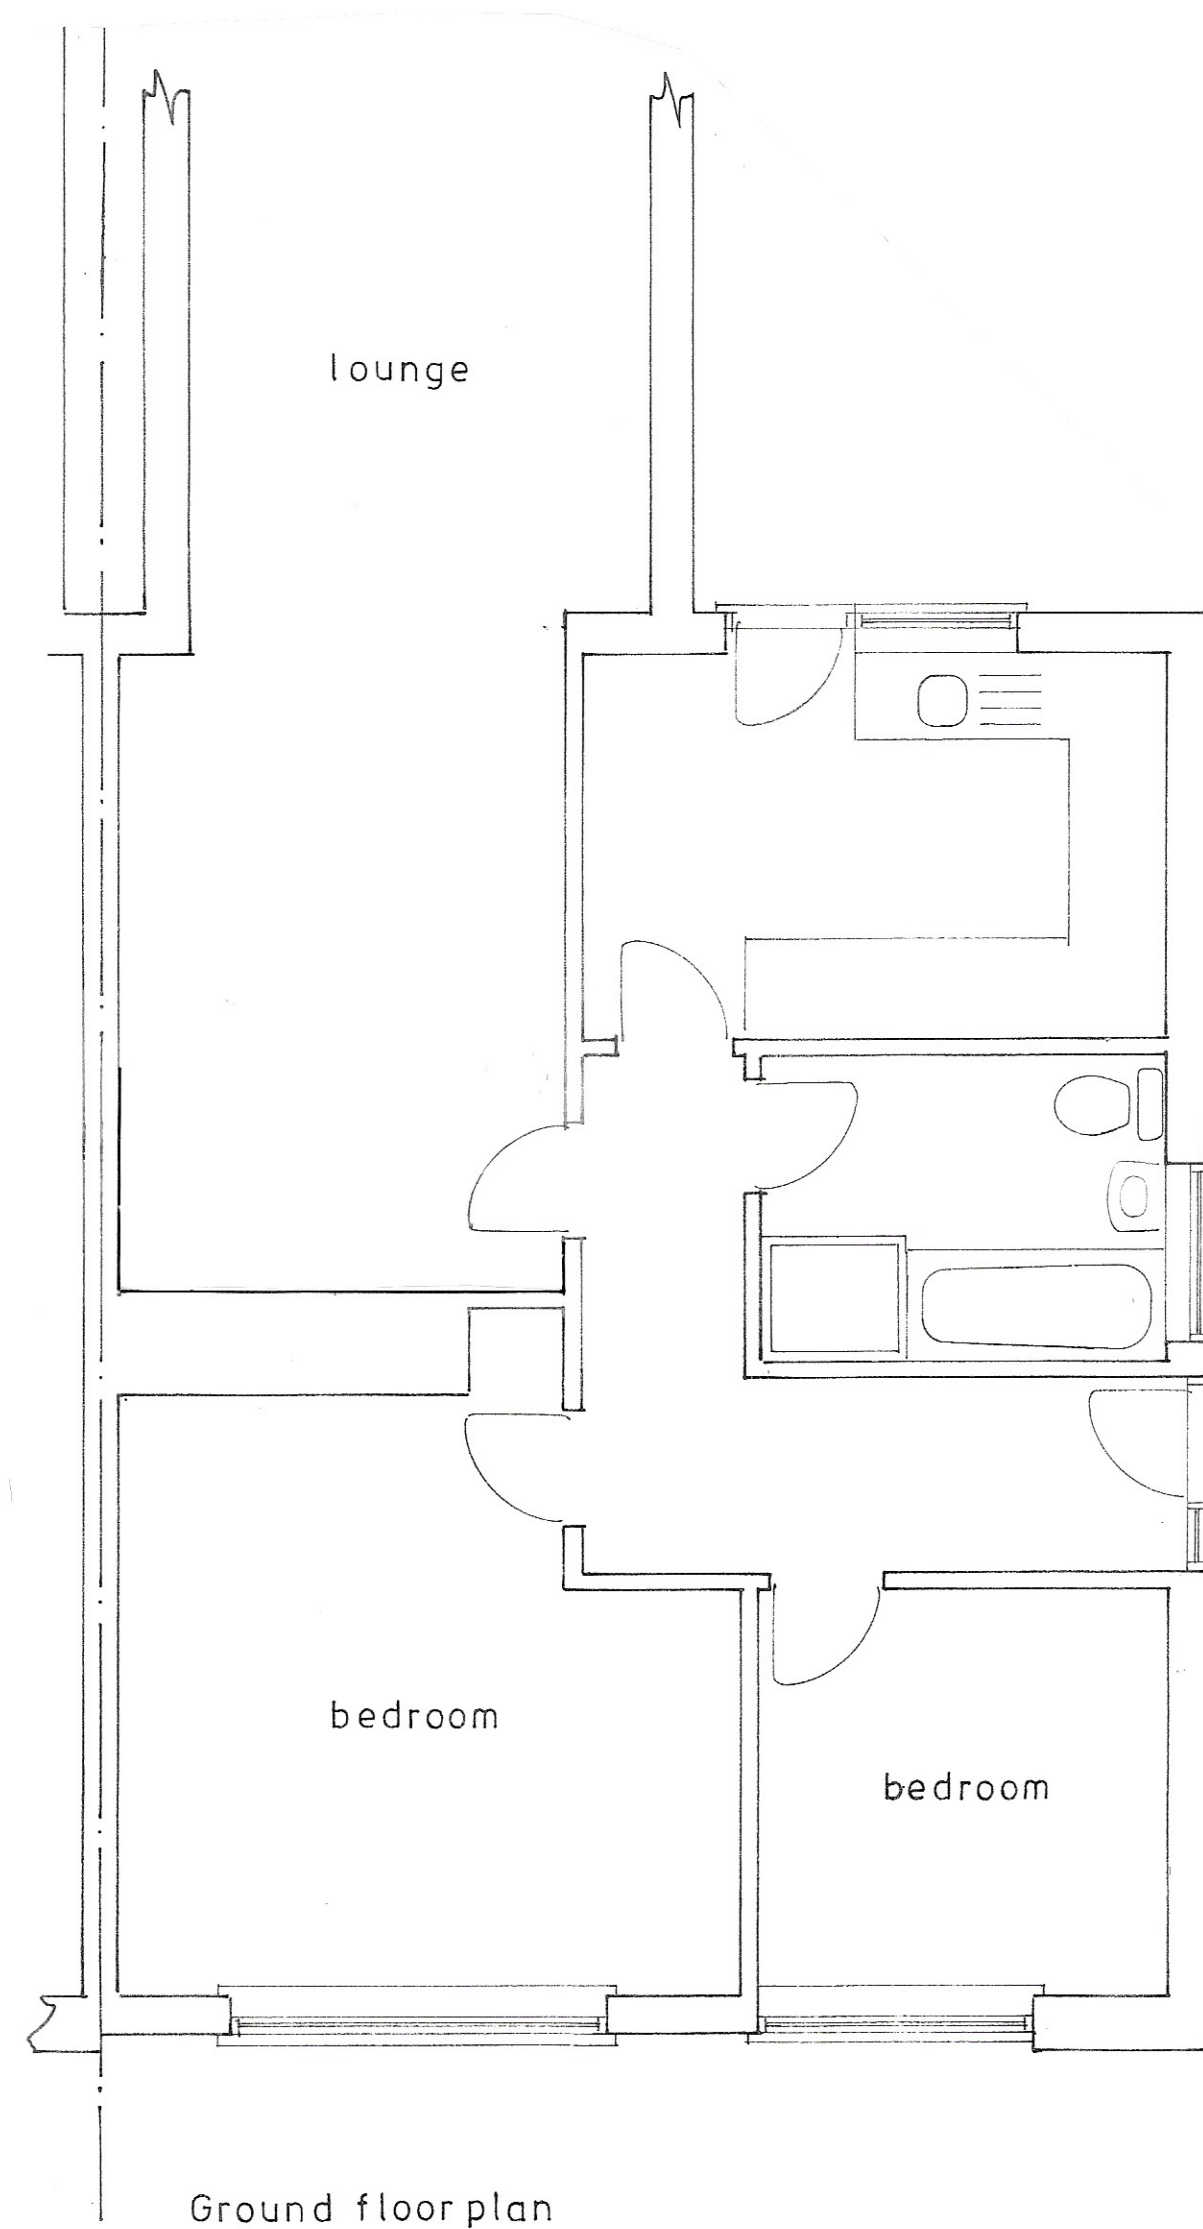


Ground floor plan
1 : 50




west

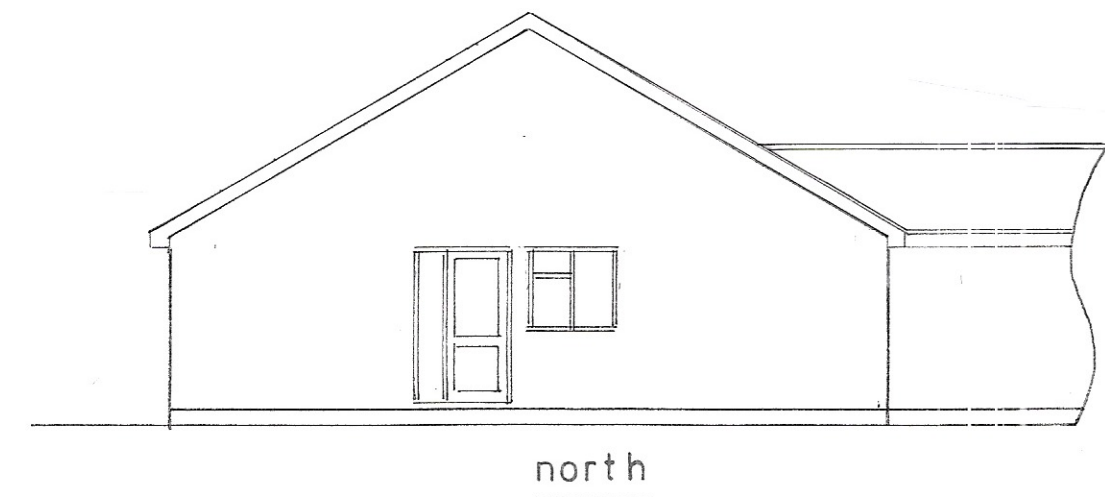


north

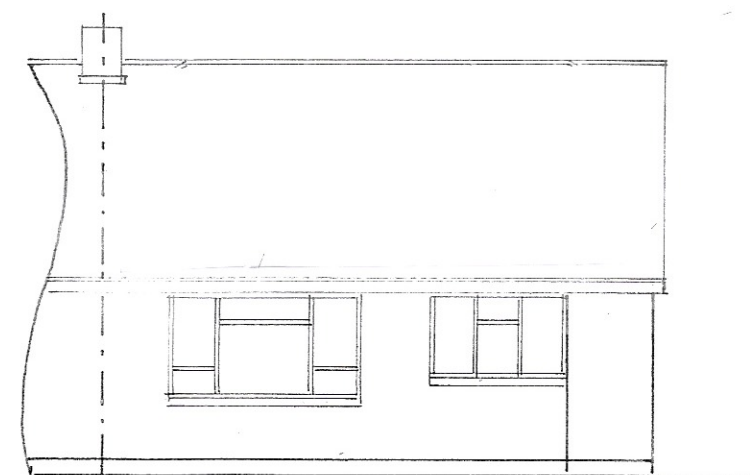


east
1 : 100

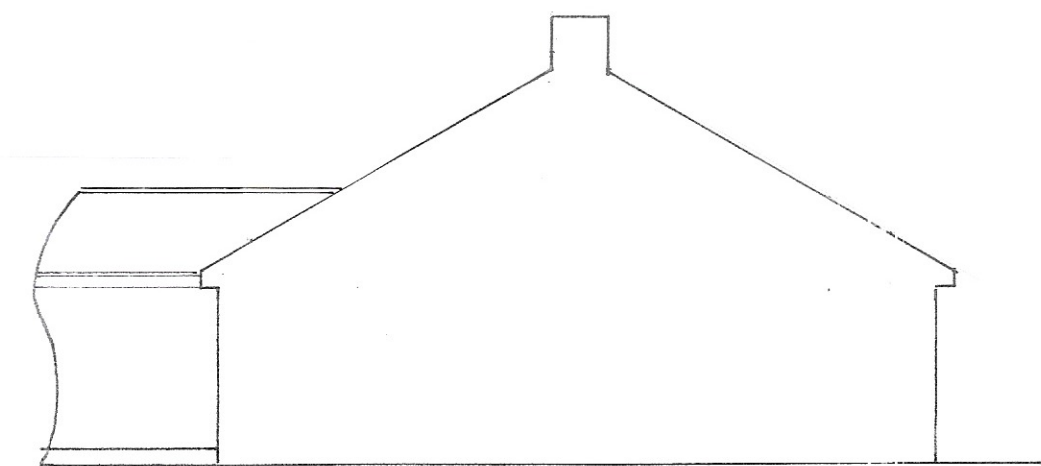

south

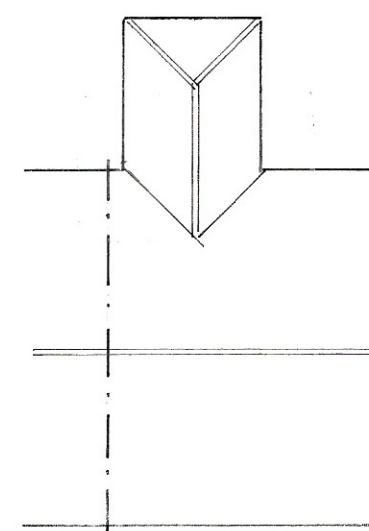

roof plan
1 : 200

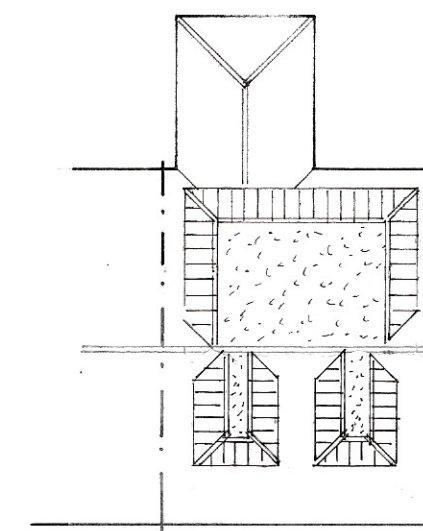

proposed roof plan

Existing

PROPOSED LOFT CONVERSION TO FORM NEW 1ST FLOOR AT 16, WILMAN GARDENS, ALDWICK
FOR MR. P. DEADMAN AND MISS. L. MCKINNEY.

sheet 3 a of 3

Bryan Butcher
Rainbow Cottage
Nyetimber Lane
Bognor Regis PO21 3JX
01243 266871
07973 233442
bryan.butcher@btinternet.com
www.bryanbutcher.com