NOTES

Roof - Interlocking tiles to pitched roof to match existing.

Walls - Pebble dash render to match.

Windows/Doors - White PVC framed double glazed units.

2 x No. roof lights serving ground floor kitchen.

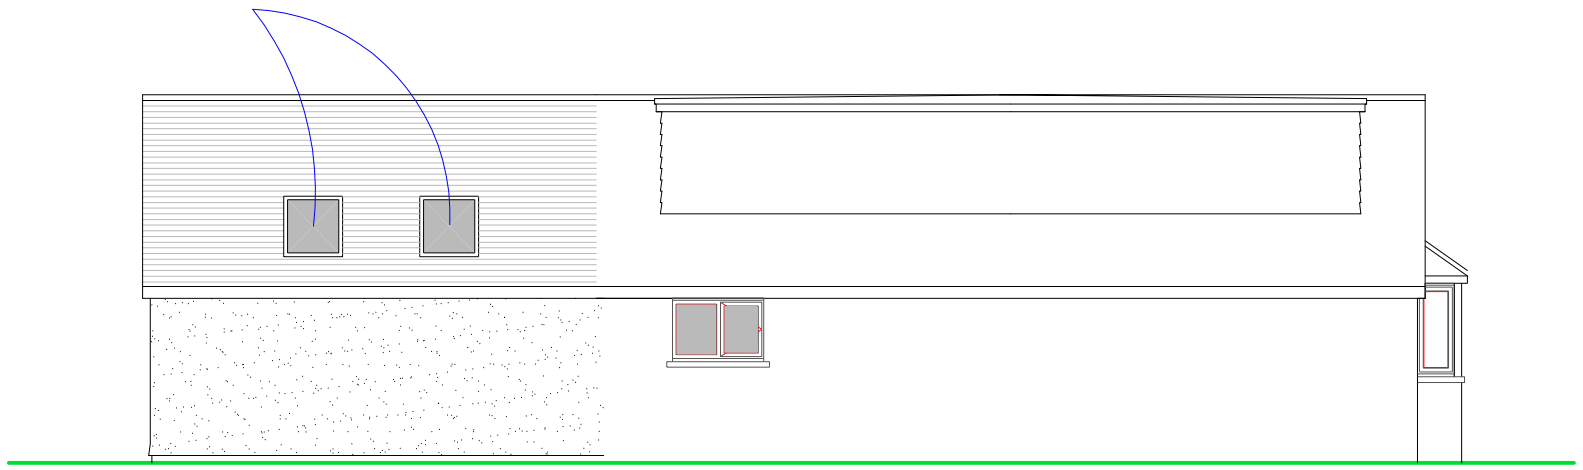

SIDE ELEVATION

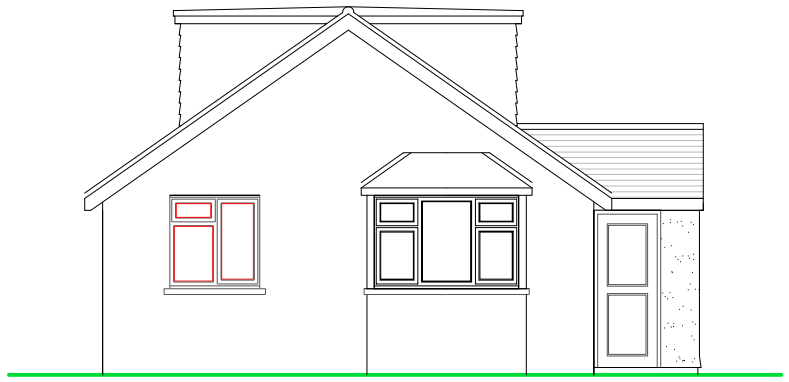

FRONT ELEVATION

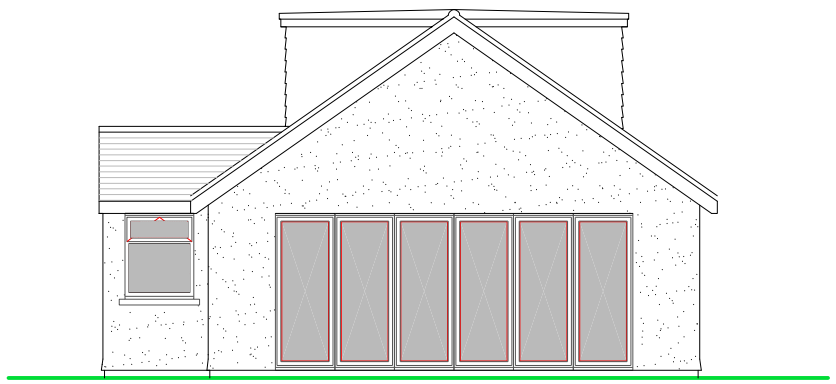

REAR ELEVATION



SIDE ELEVATION

# PROPOSED ELEVATIONS

SCALE

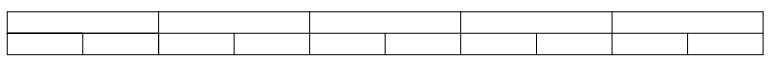


METRES

**SUSSEX BUILDING CONSULTANCY LIMITED**

29 HEWARTS LANE, ALDWICK,
BOGNOR REGIS, WEST SUSSEX.

SCALE - 1/100 REV - B DATE - 16/01/2015

partner LABC
3 NORTHCOTE ROAD
BOGNOR REGIS
PO21 5LZ
TEL - (01243) 861379

ARUN DISTRICT COUNCIL AW/359/14/HH