


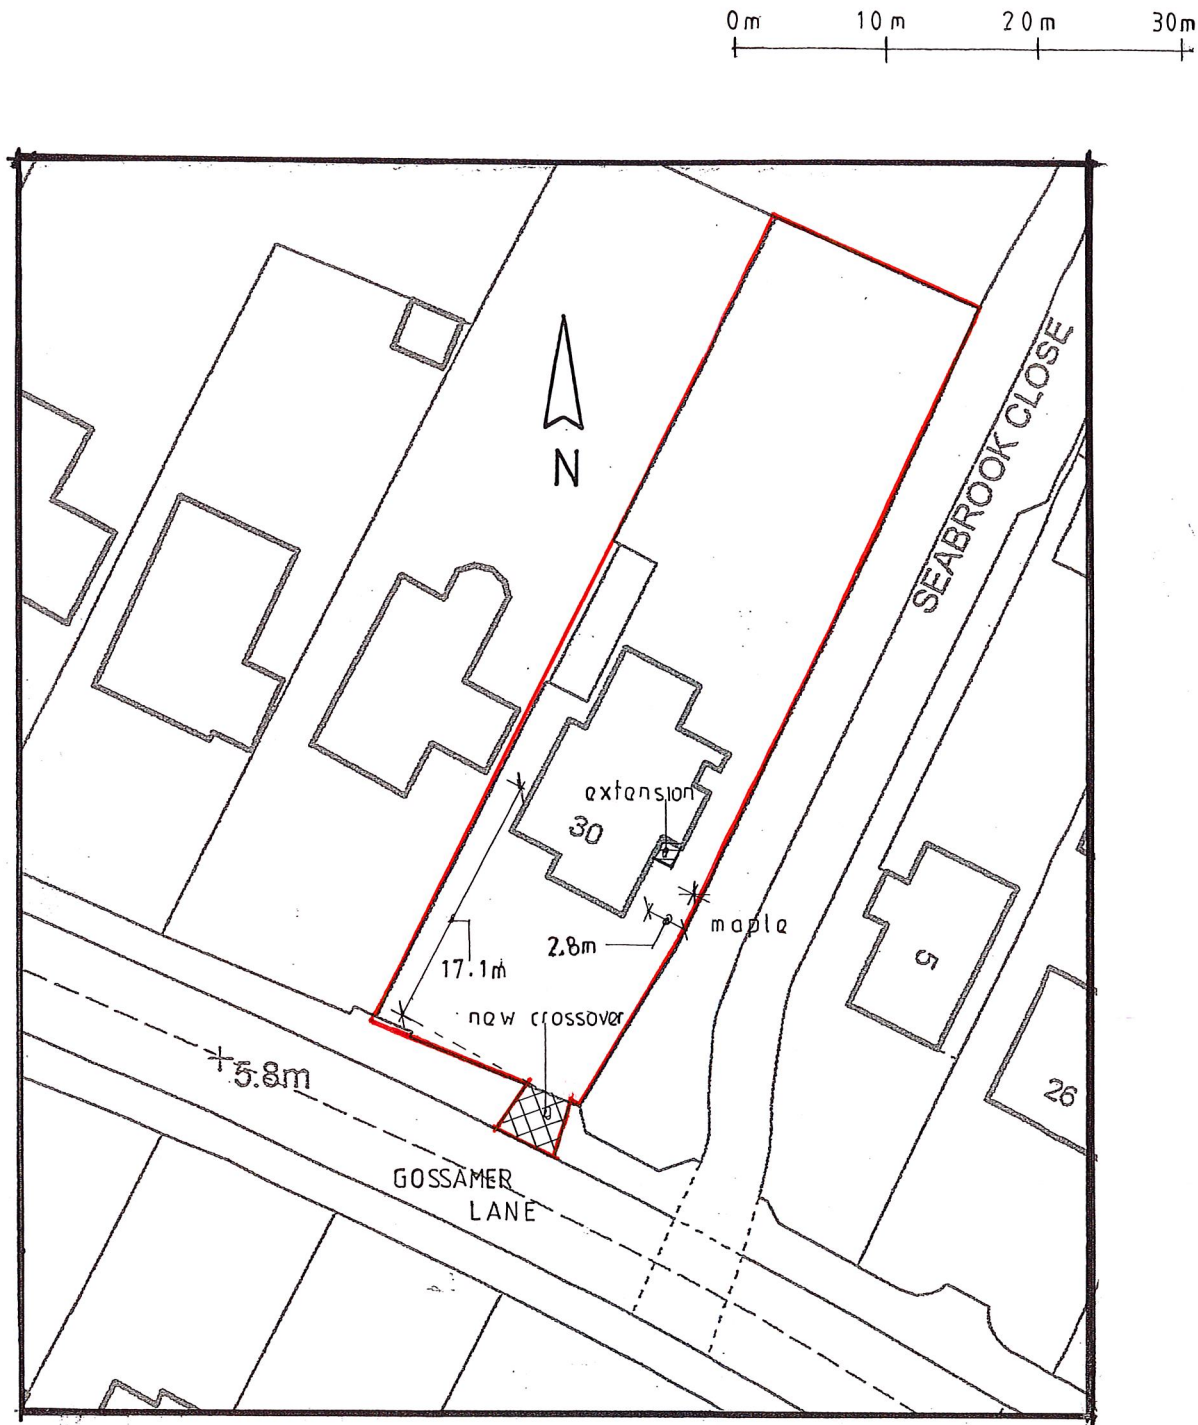

Site and Block Plan

J P Tupper Associates
20 Sudley Road
Bognor Regis
West Sussex

30 Gossamer Lane,
Bognor Regis,
West Sussex.
PO21 3BY

**Proposed Extension &
Alterations.**

Site & Block Plan.

Scale: 1:500.

Paper: A4

Dwg No.: 7612/06 A

Date: December 2018

All dimensions to be checked on site.
Do not scale except for planning purposes