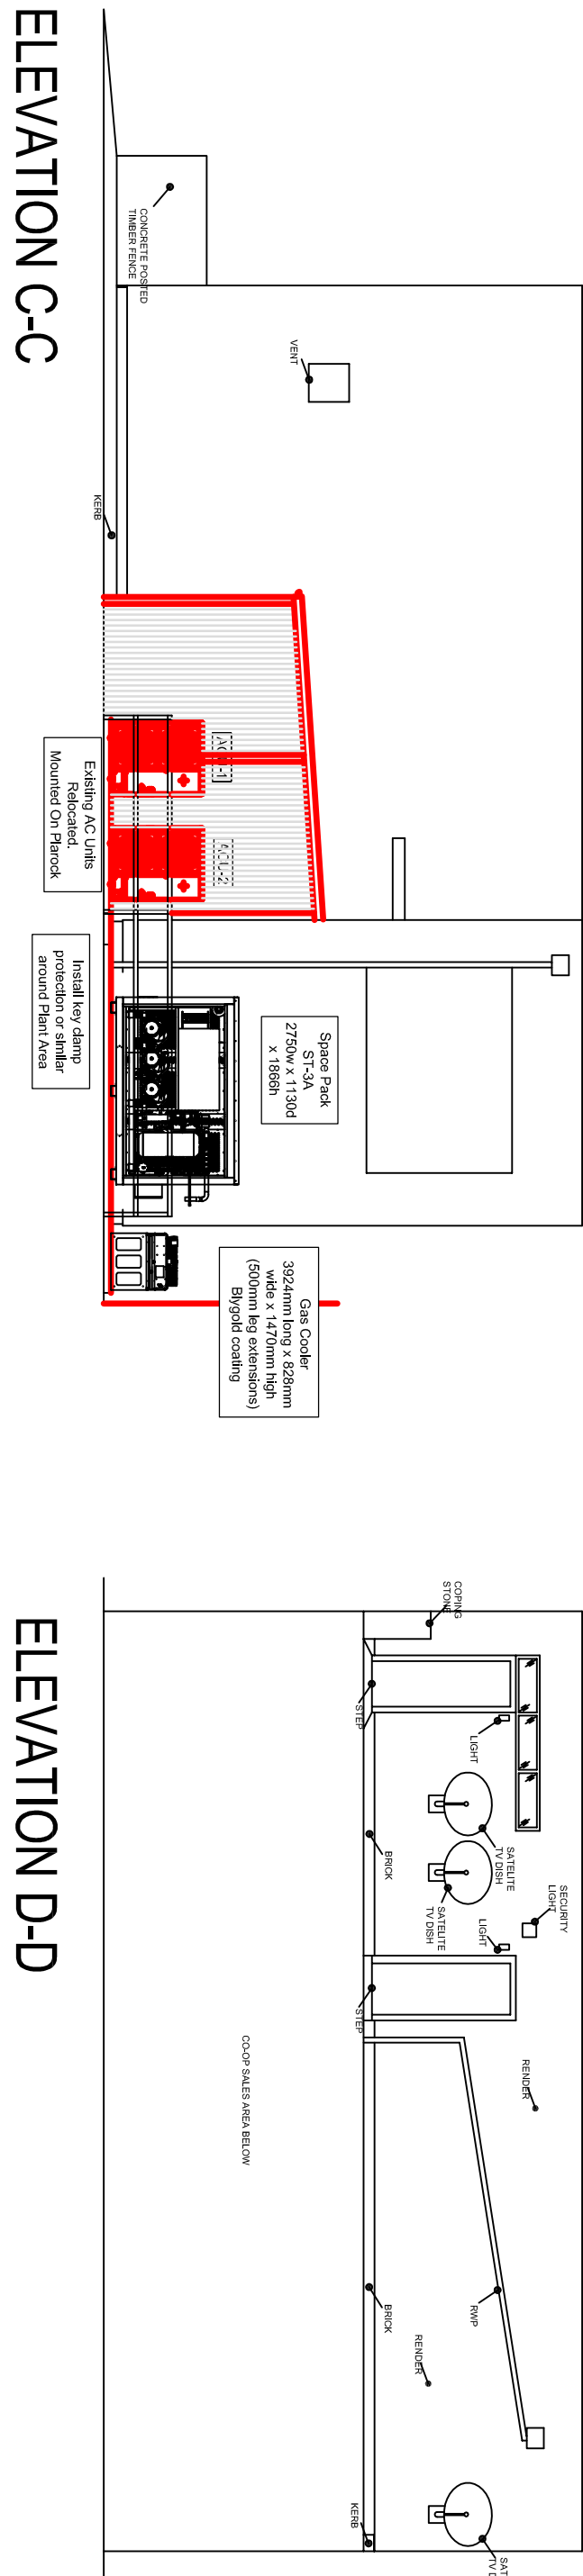
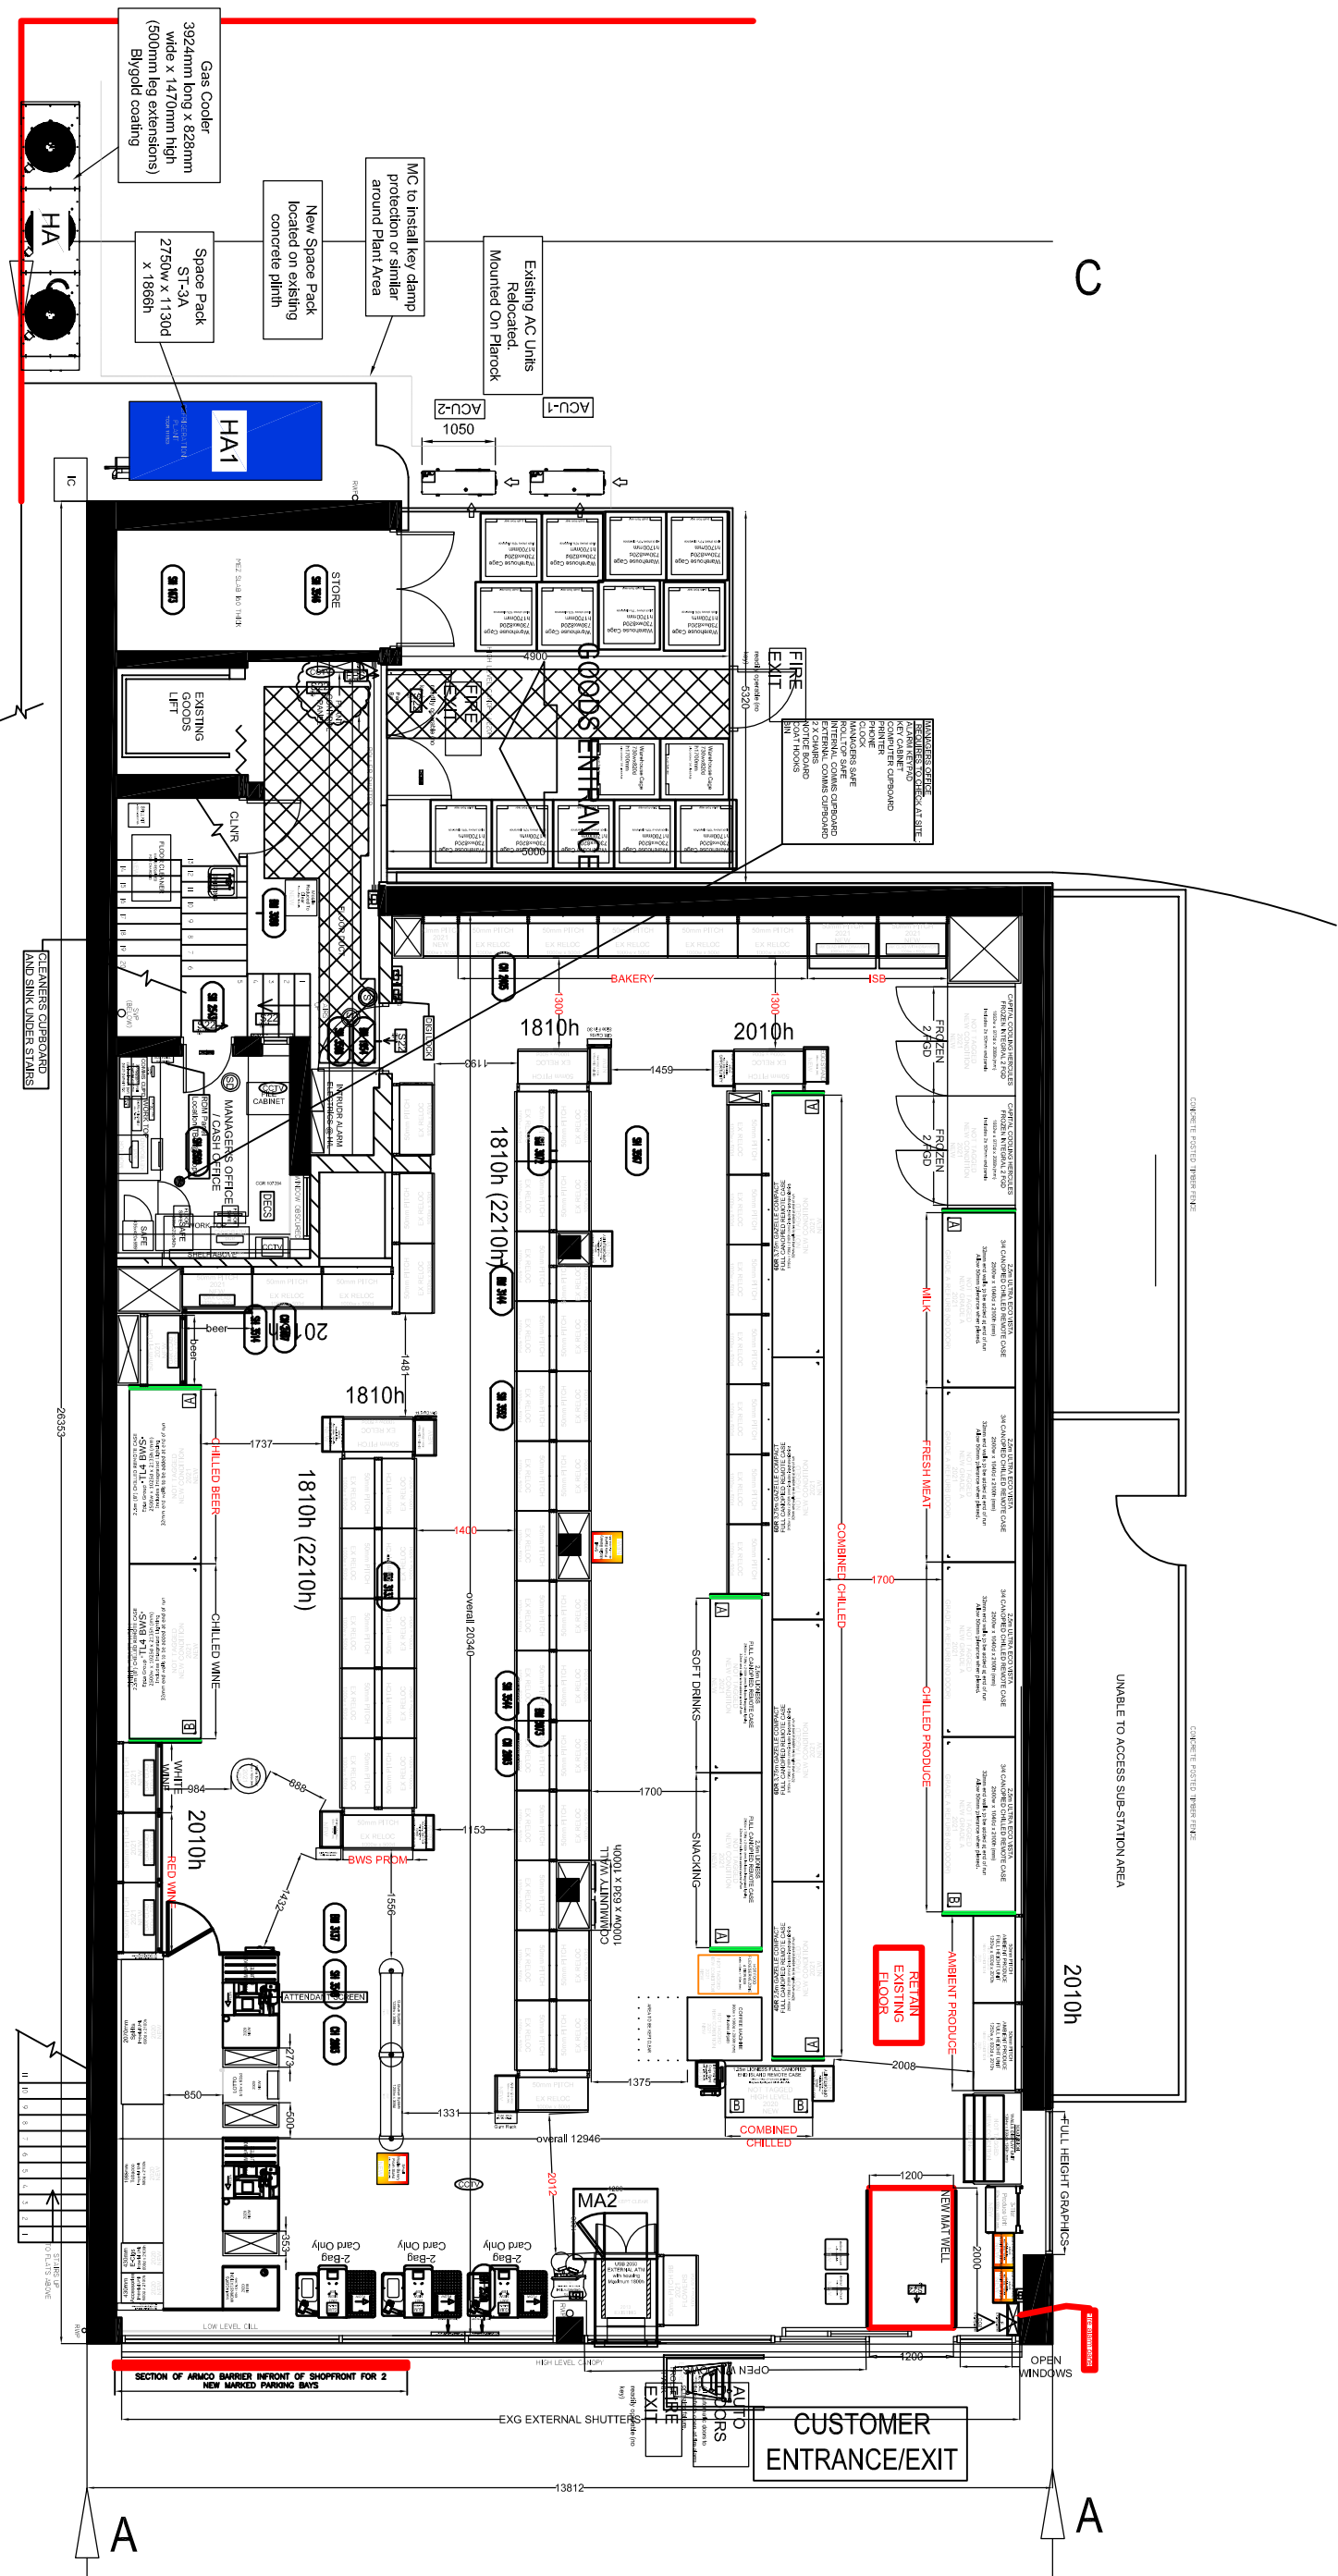
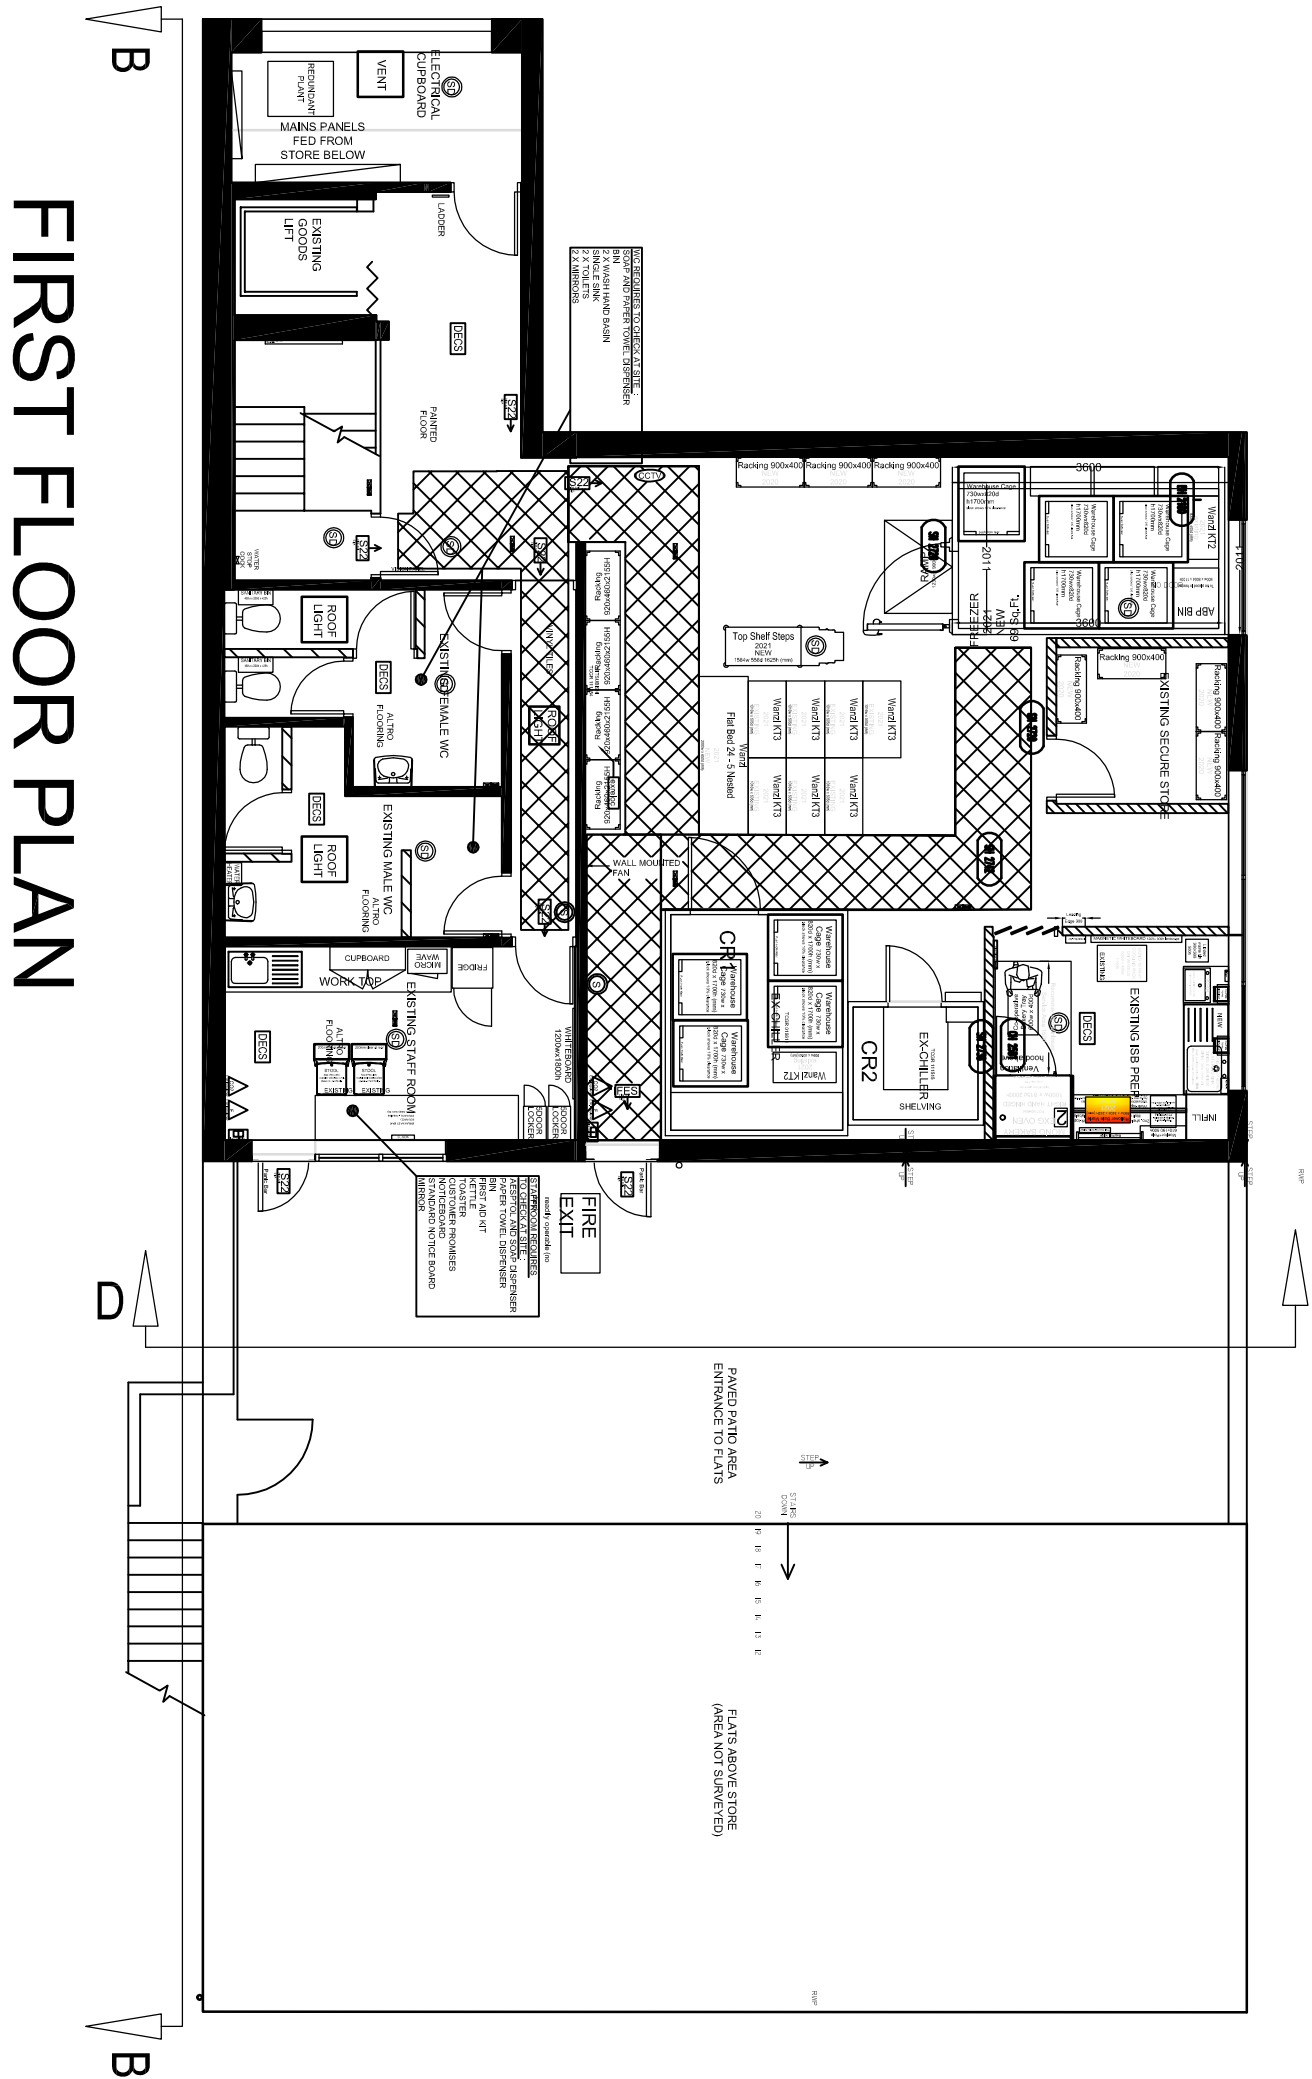
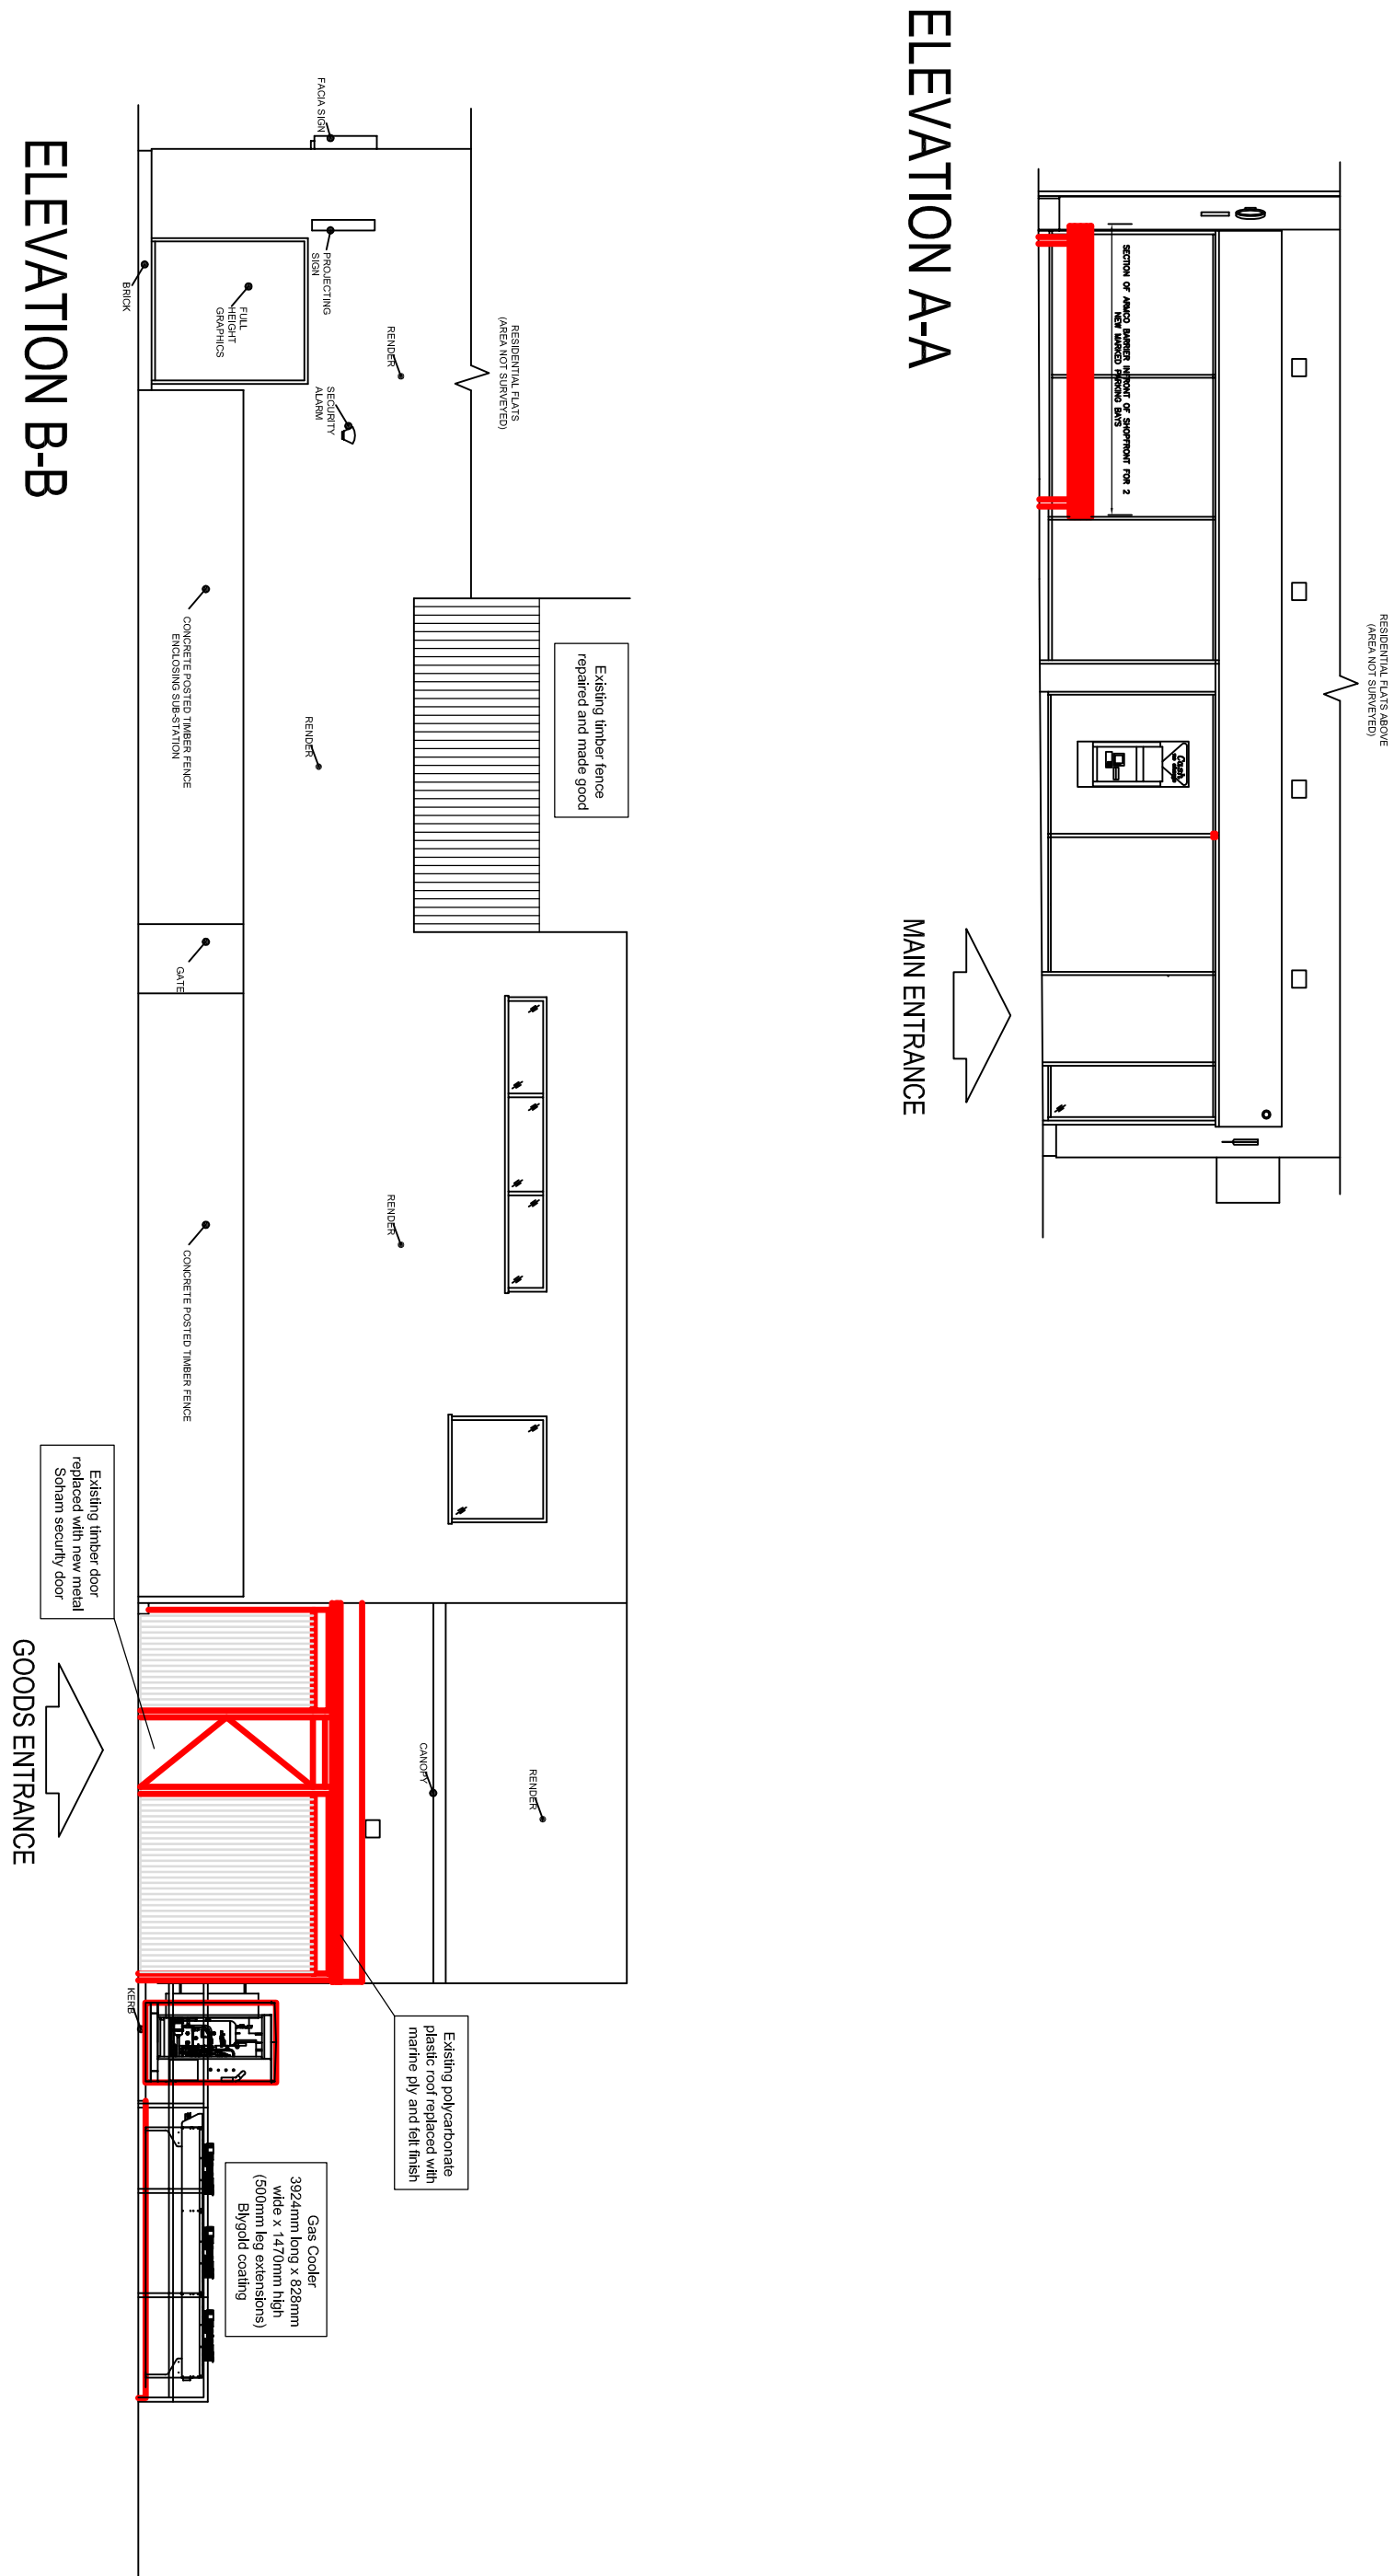


project

CO-OP SUPERMARKET
2 NYETIMBER LANE,
ALDWICK
BOGNOR REGIS
PO21 3HG
PROPOSED PLAN

Wellfield
Associates

66 High Road,
Beckley
SS5 4TA
Mob No 07766 221958
chris@wellfieldassociates.co.uk

© THE CONTENTS OF THIS DRAWING REMAIN THE SOLE PROPERTY OF
WELLSFIELD ASSOCIATES AND MUST NOT BE COPIED OR REPRODUCED
WITHOUT PRIOR PERMISSION.
FULL SURVEY NOT CARRIED OUT. DRAWING PRODUCED USING
INFORMATION SUPPLIED BY THE CLIENT

PROPOSED PLAN