
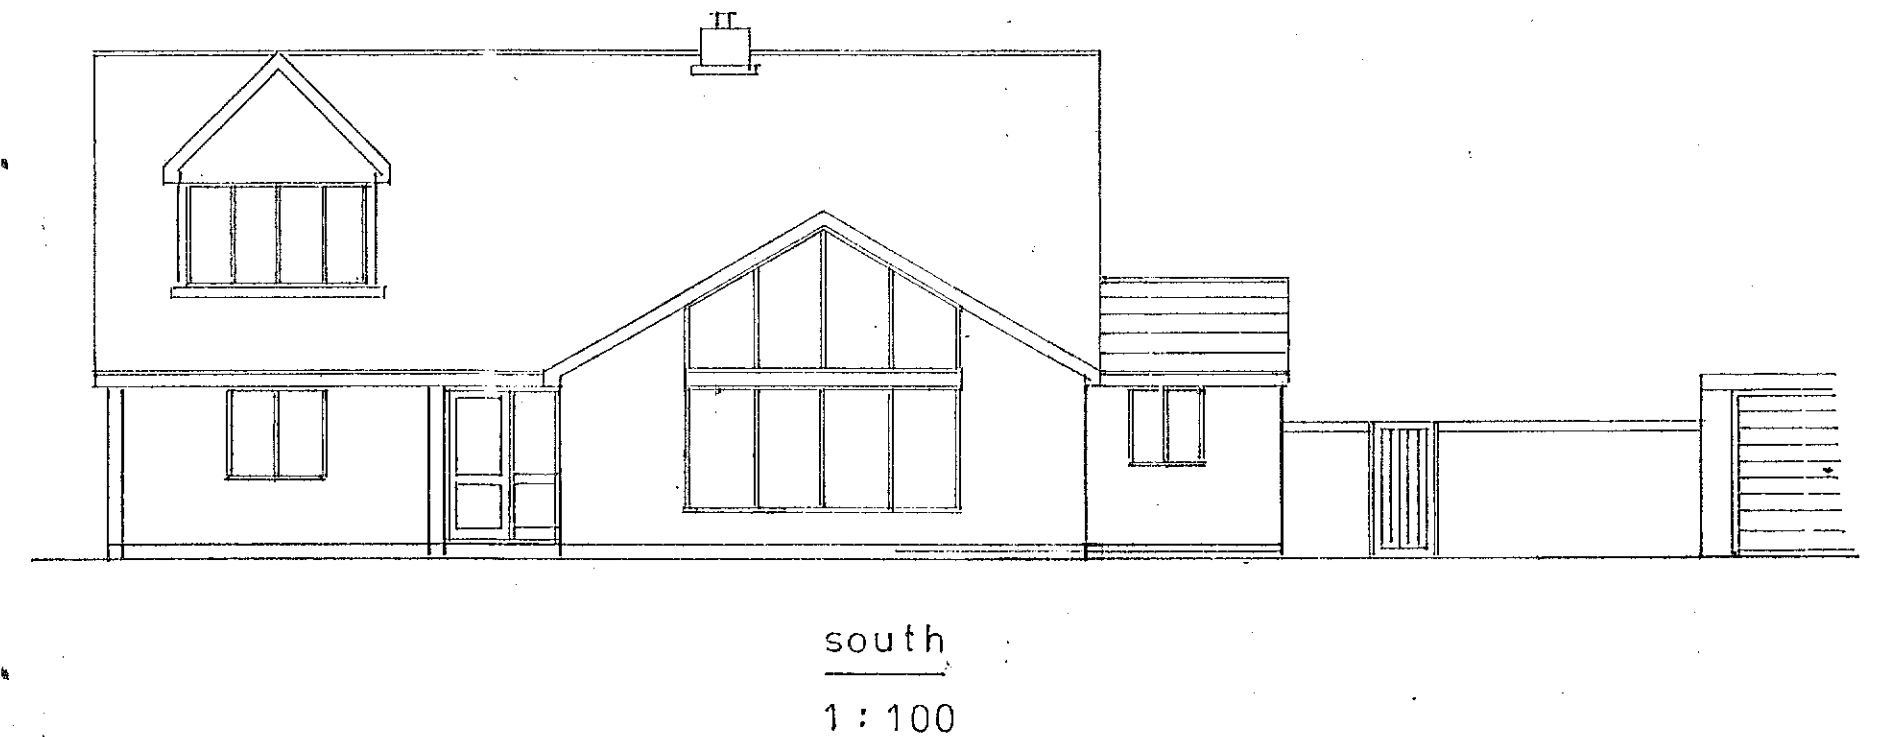
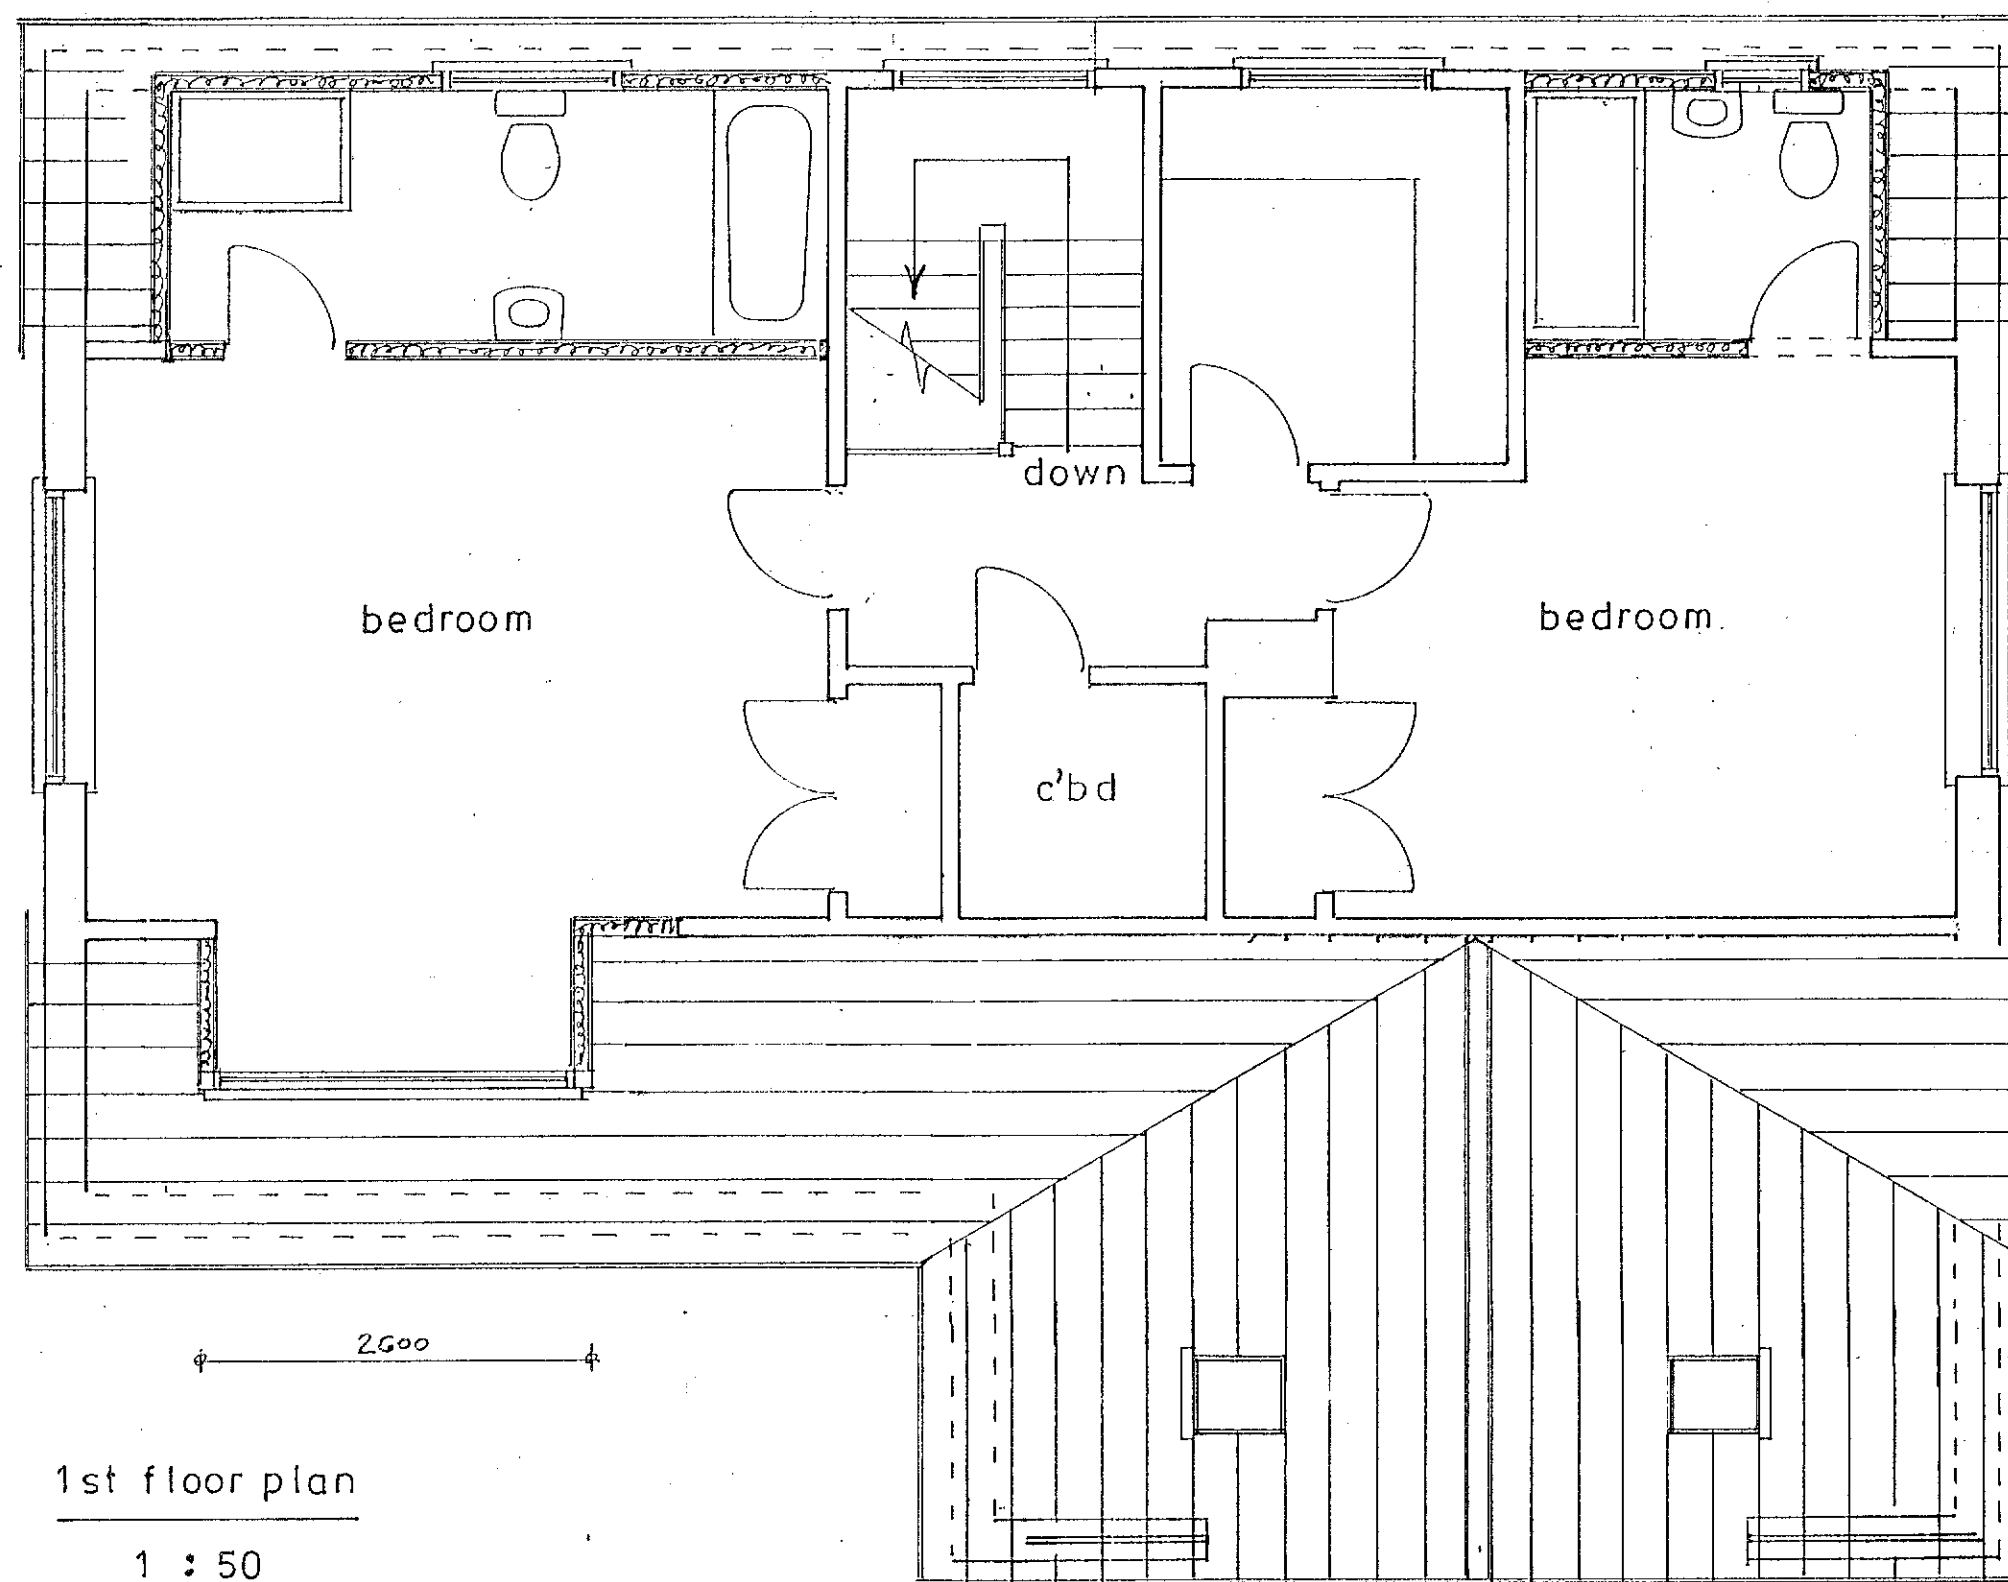


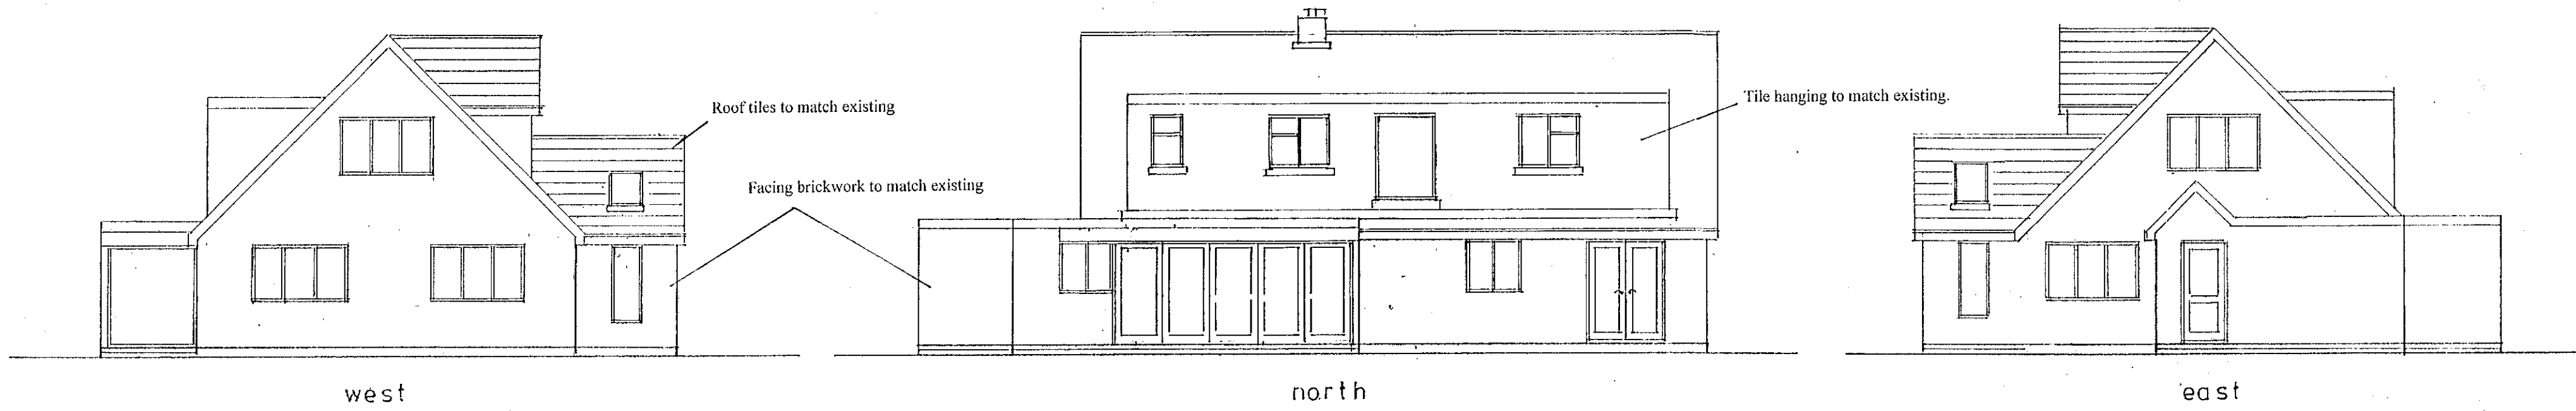

Proposed

PROPOSED SINGLE STOREY EXTENSIONS AND ROOF ALTERATIONS
AT 3, REGIS AVE., ALDWICK FOR MR. & MRS. D. CROSSLEY.

sheet 2 of 5

Bryan Butcher
 Rainbow Cottage
 Nyetimber Lane
 Bognor Regis, PO21 3JX
 01243 266871
 07973 233442
 bryan.butcher@btinternet.com
 www.bryanbutcher.com