




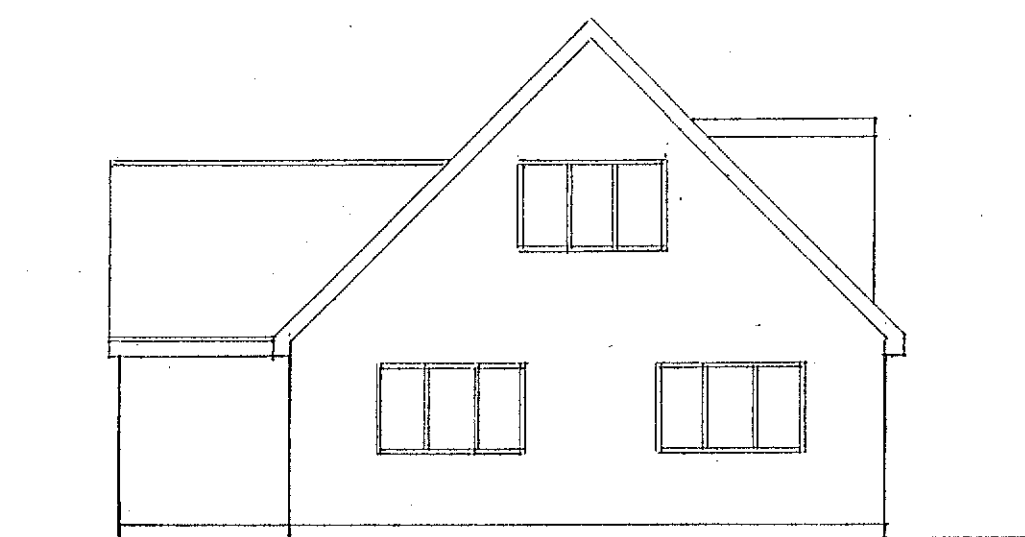


east

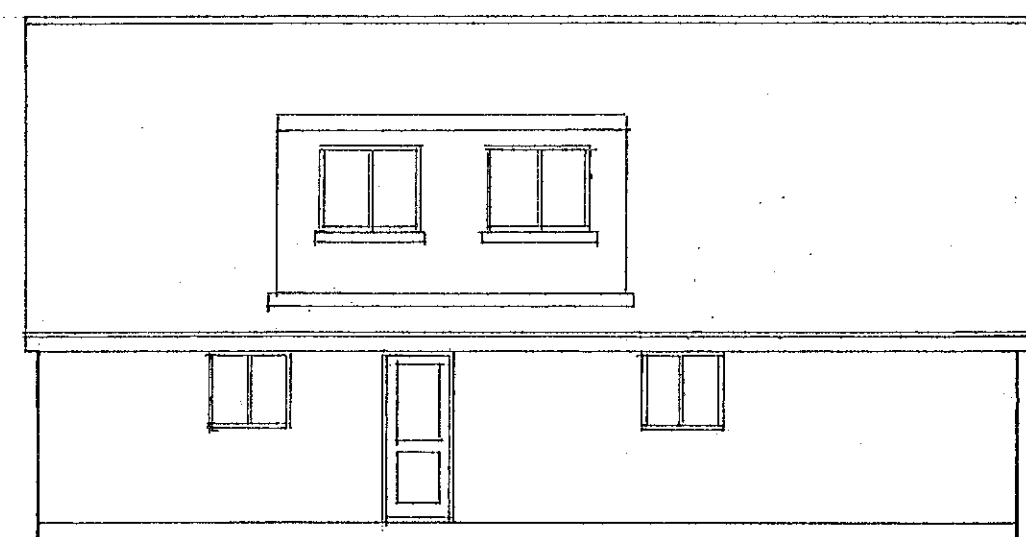


north

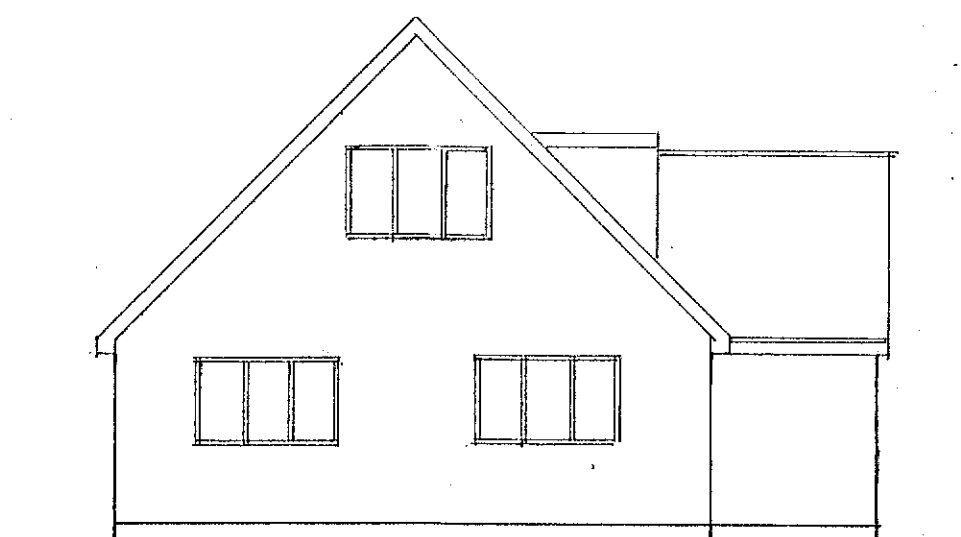

west

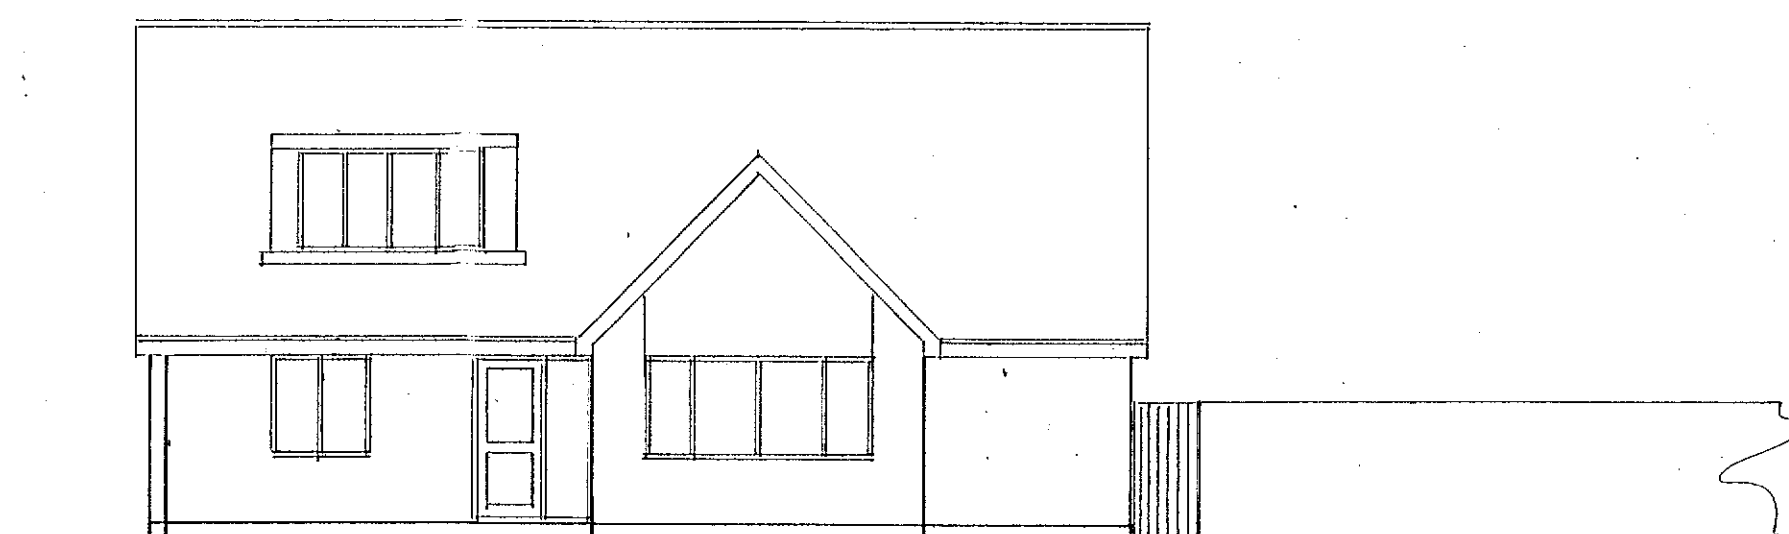


south
1 : 100

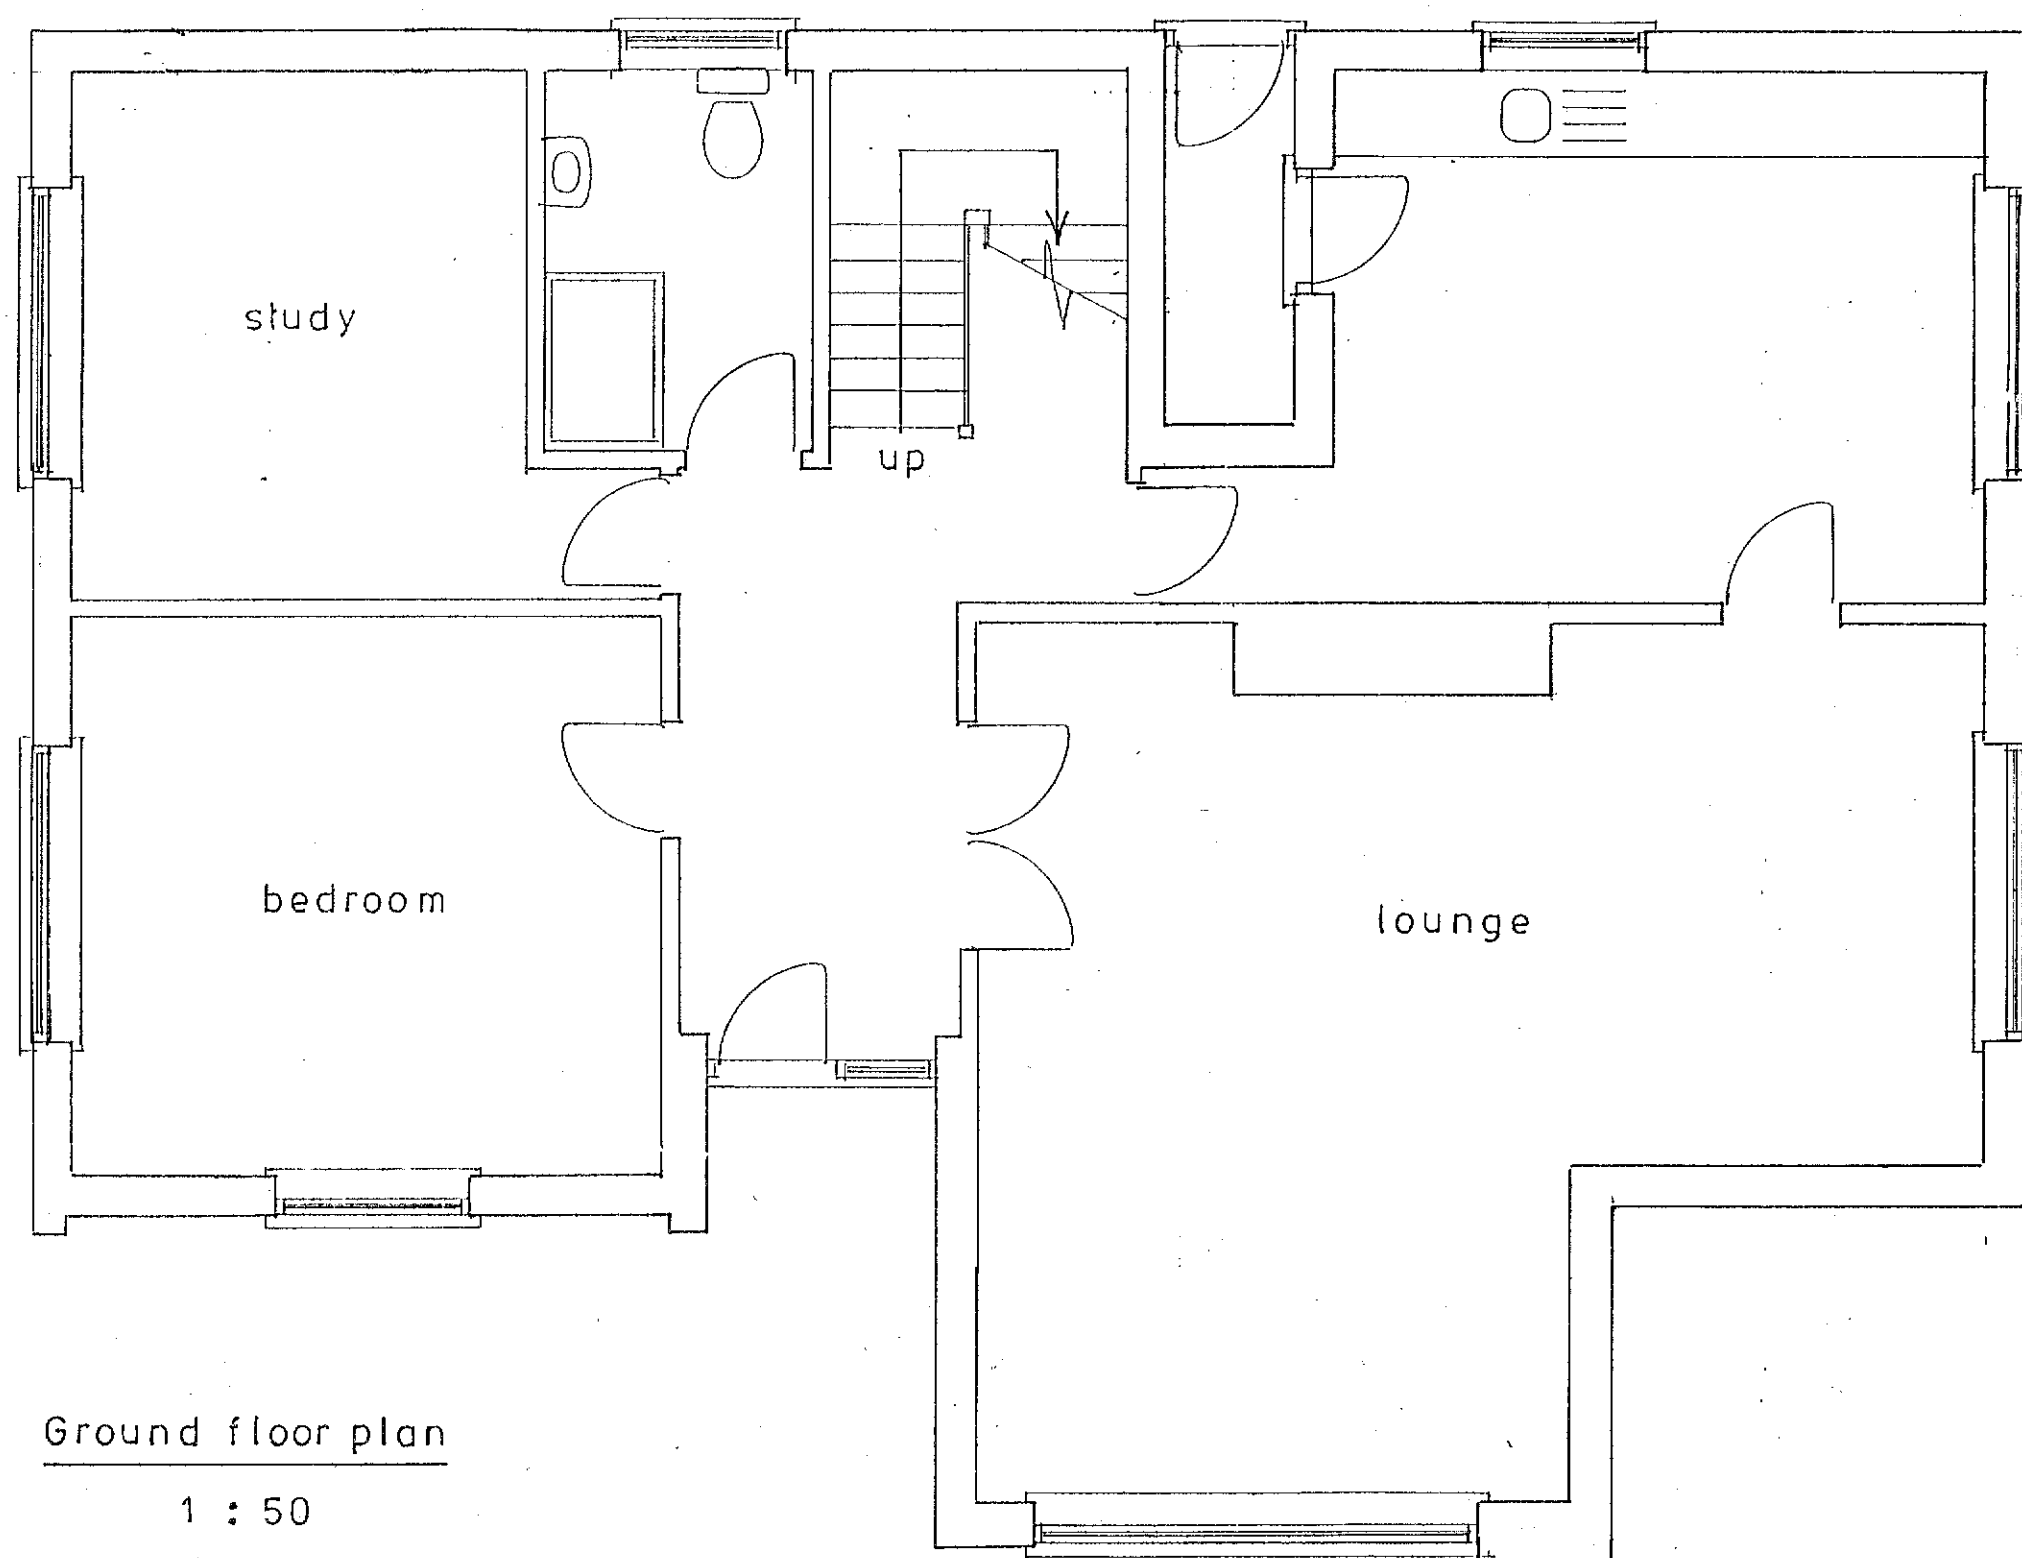

Ground floor plan
1 : 50

Existing

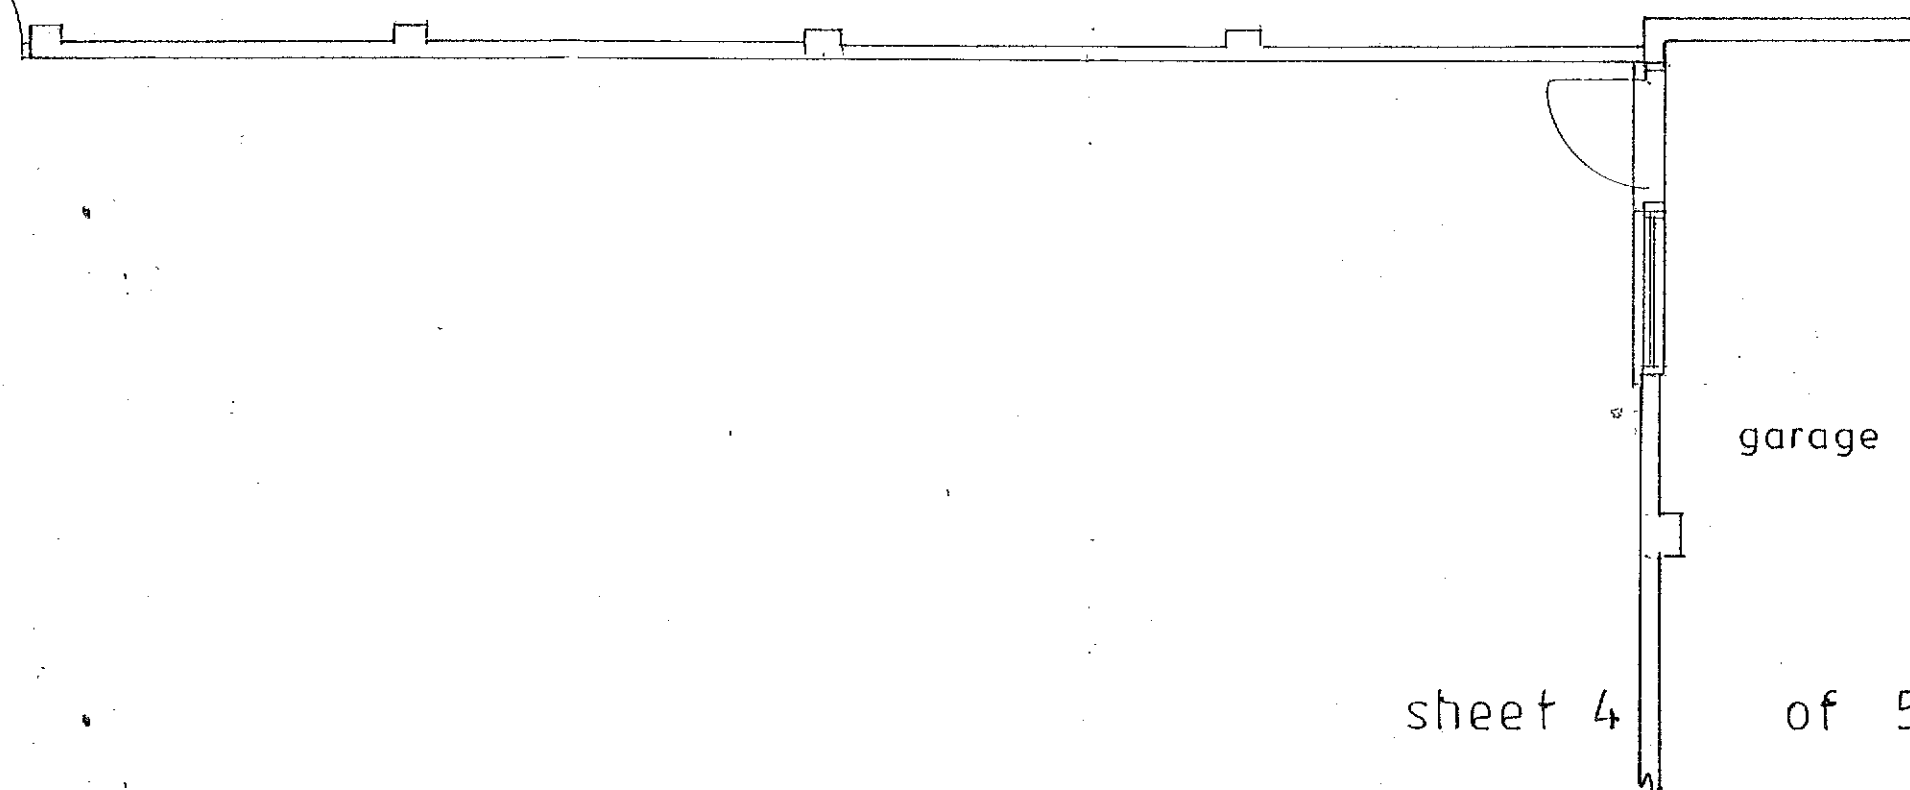

garage

sheet 4 of 5

PROPOSED SINGLE STOREY EXTENSIONS AND ROOF ALTERATIONS
AT 3, REGIS AVE., ALDWICK FOR MR. & MRS. D. CROSSLEY

Bryan Butcher
Rainbow Cottage
Nyetimber Lane
Bognor Regis PO21 3JX
01243 266871
07973 233442
bryan.butcher@btinternet.com
www.bryanbutcher.com