





location plan
1 : 1250

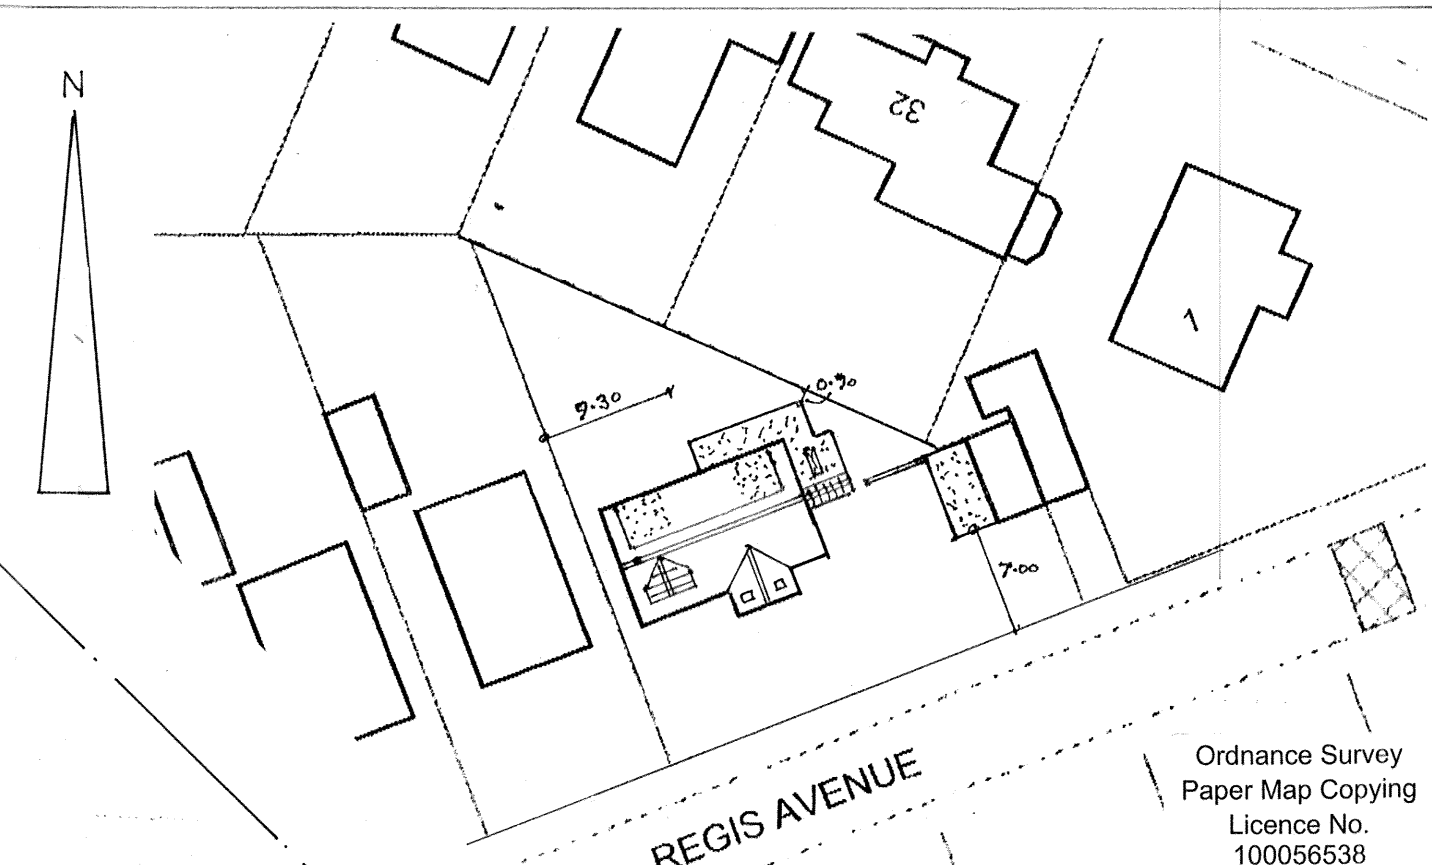

block plan
1 : 500

Ordnance Survey
Paper Map Copying
Licence No.
100056538

BOUNDARY

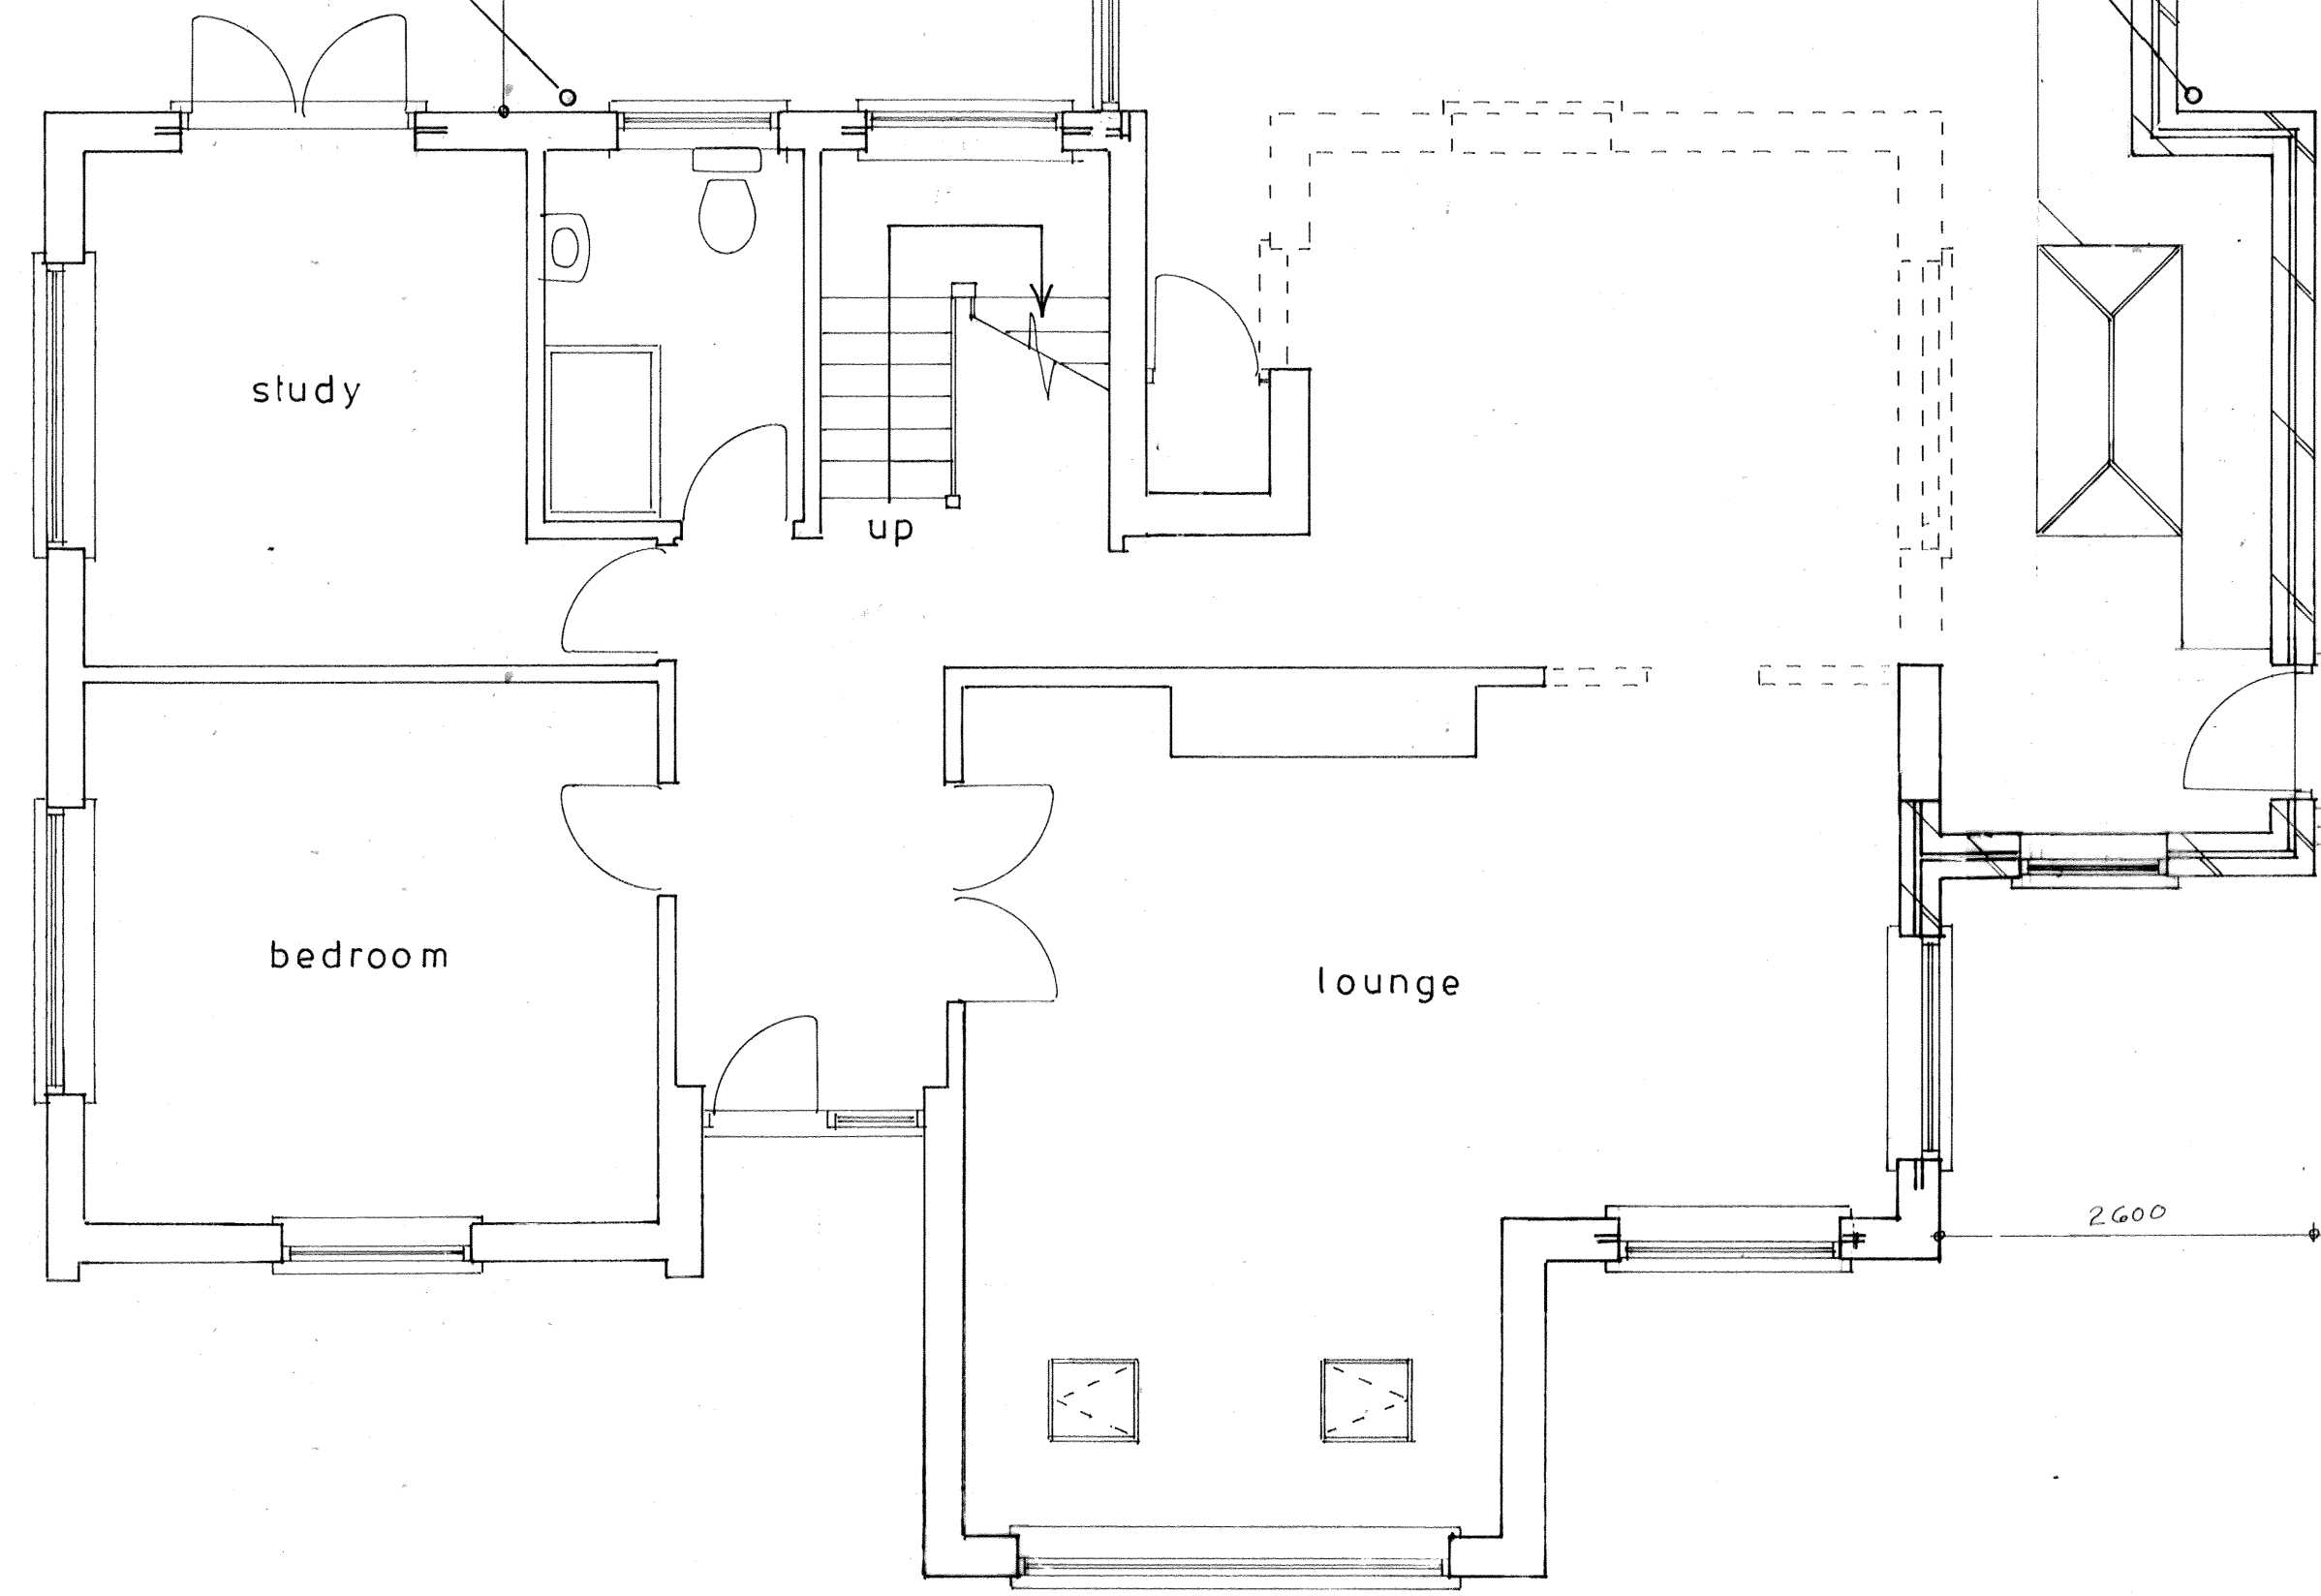

Ground floor plan
1 : 50

sheet 1 a of 5

Proposed

PROPOSED SINGLE STOREY EXTENSIONS AND ROOF ALTERATIONS
AT 3, REGIS AVE., ALDWICK FOR MR. & MRS. D. CROSSLEY.

Bryan Butcher
Rainbow Cottage
Nyetimber Lane
Bognor Regis PO21 3JX
01243 266871
07973 233442
bryan.butcher@btinternet.com
www.bryanbutcher.com