



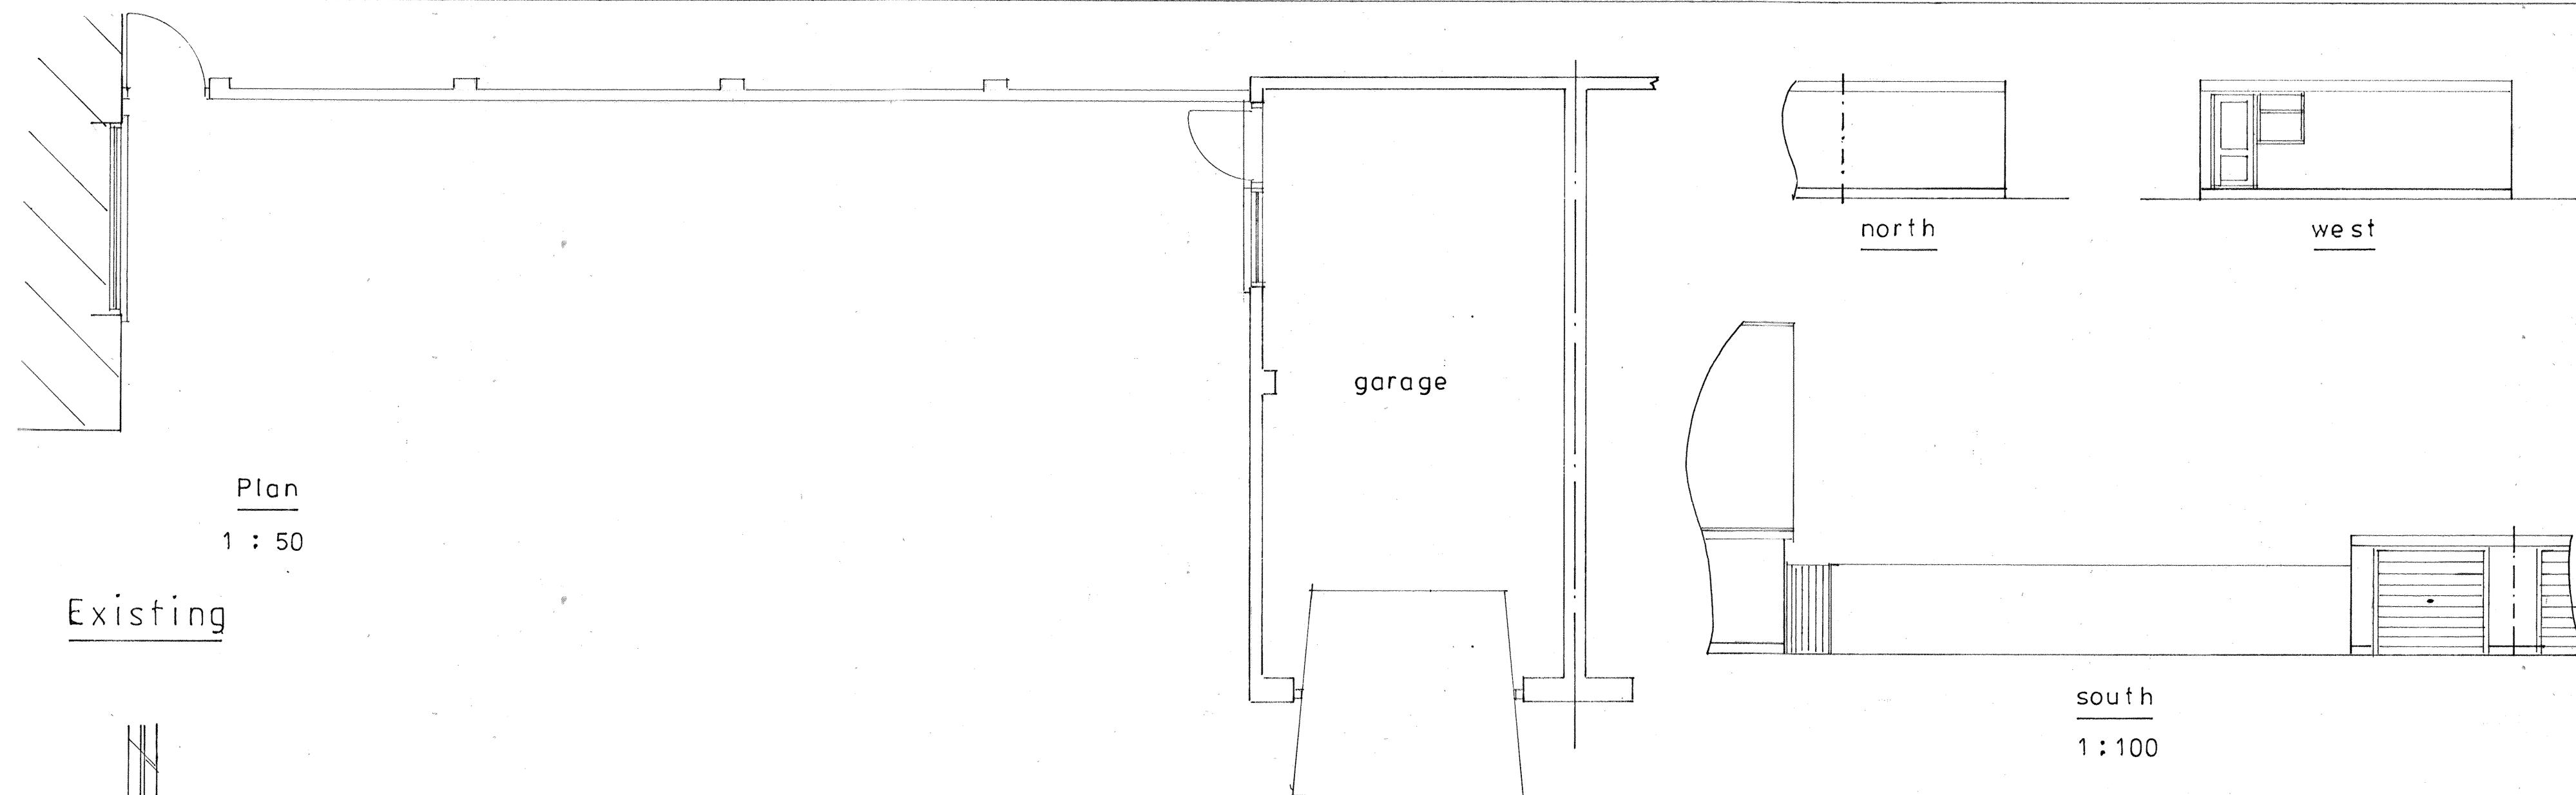

Plan

1 : 50

Existing

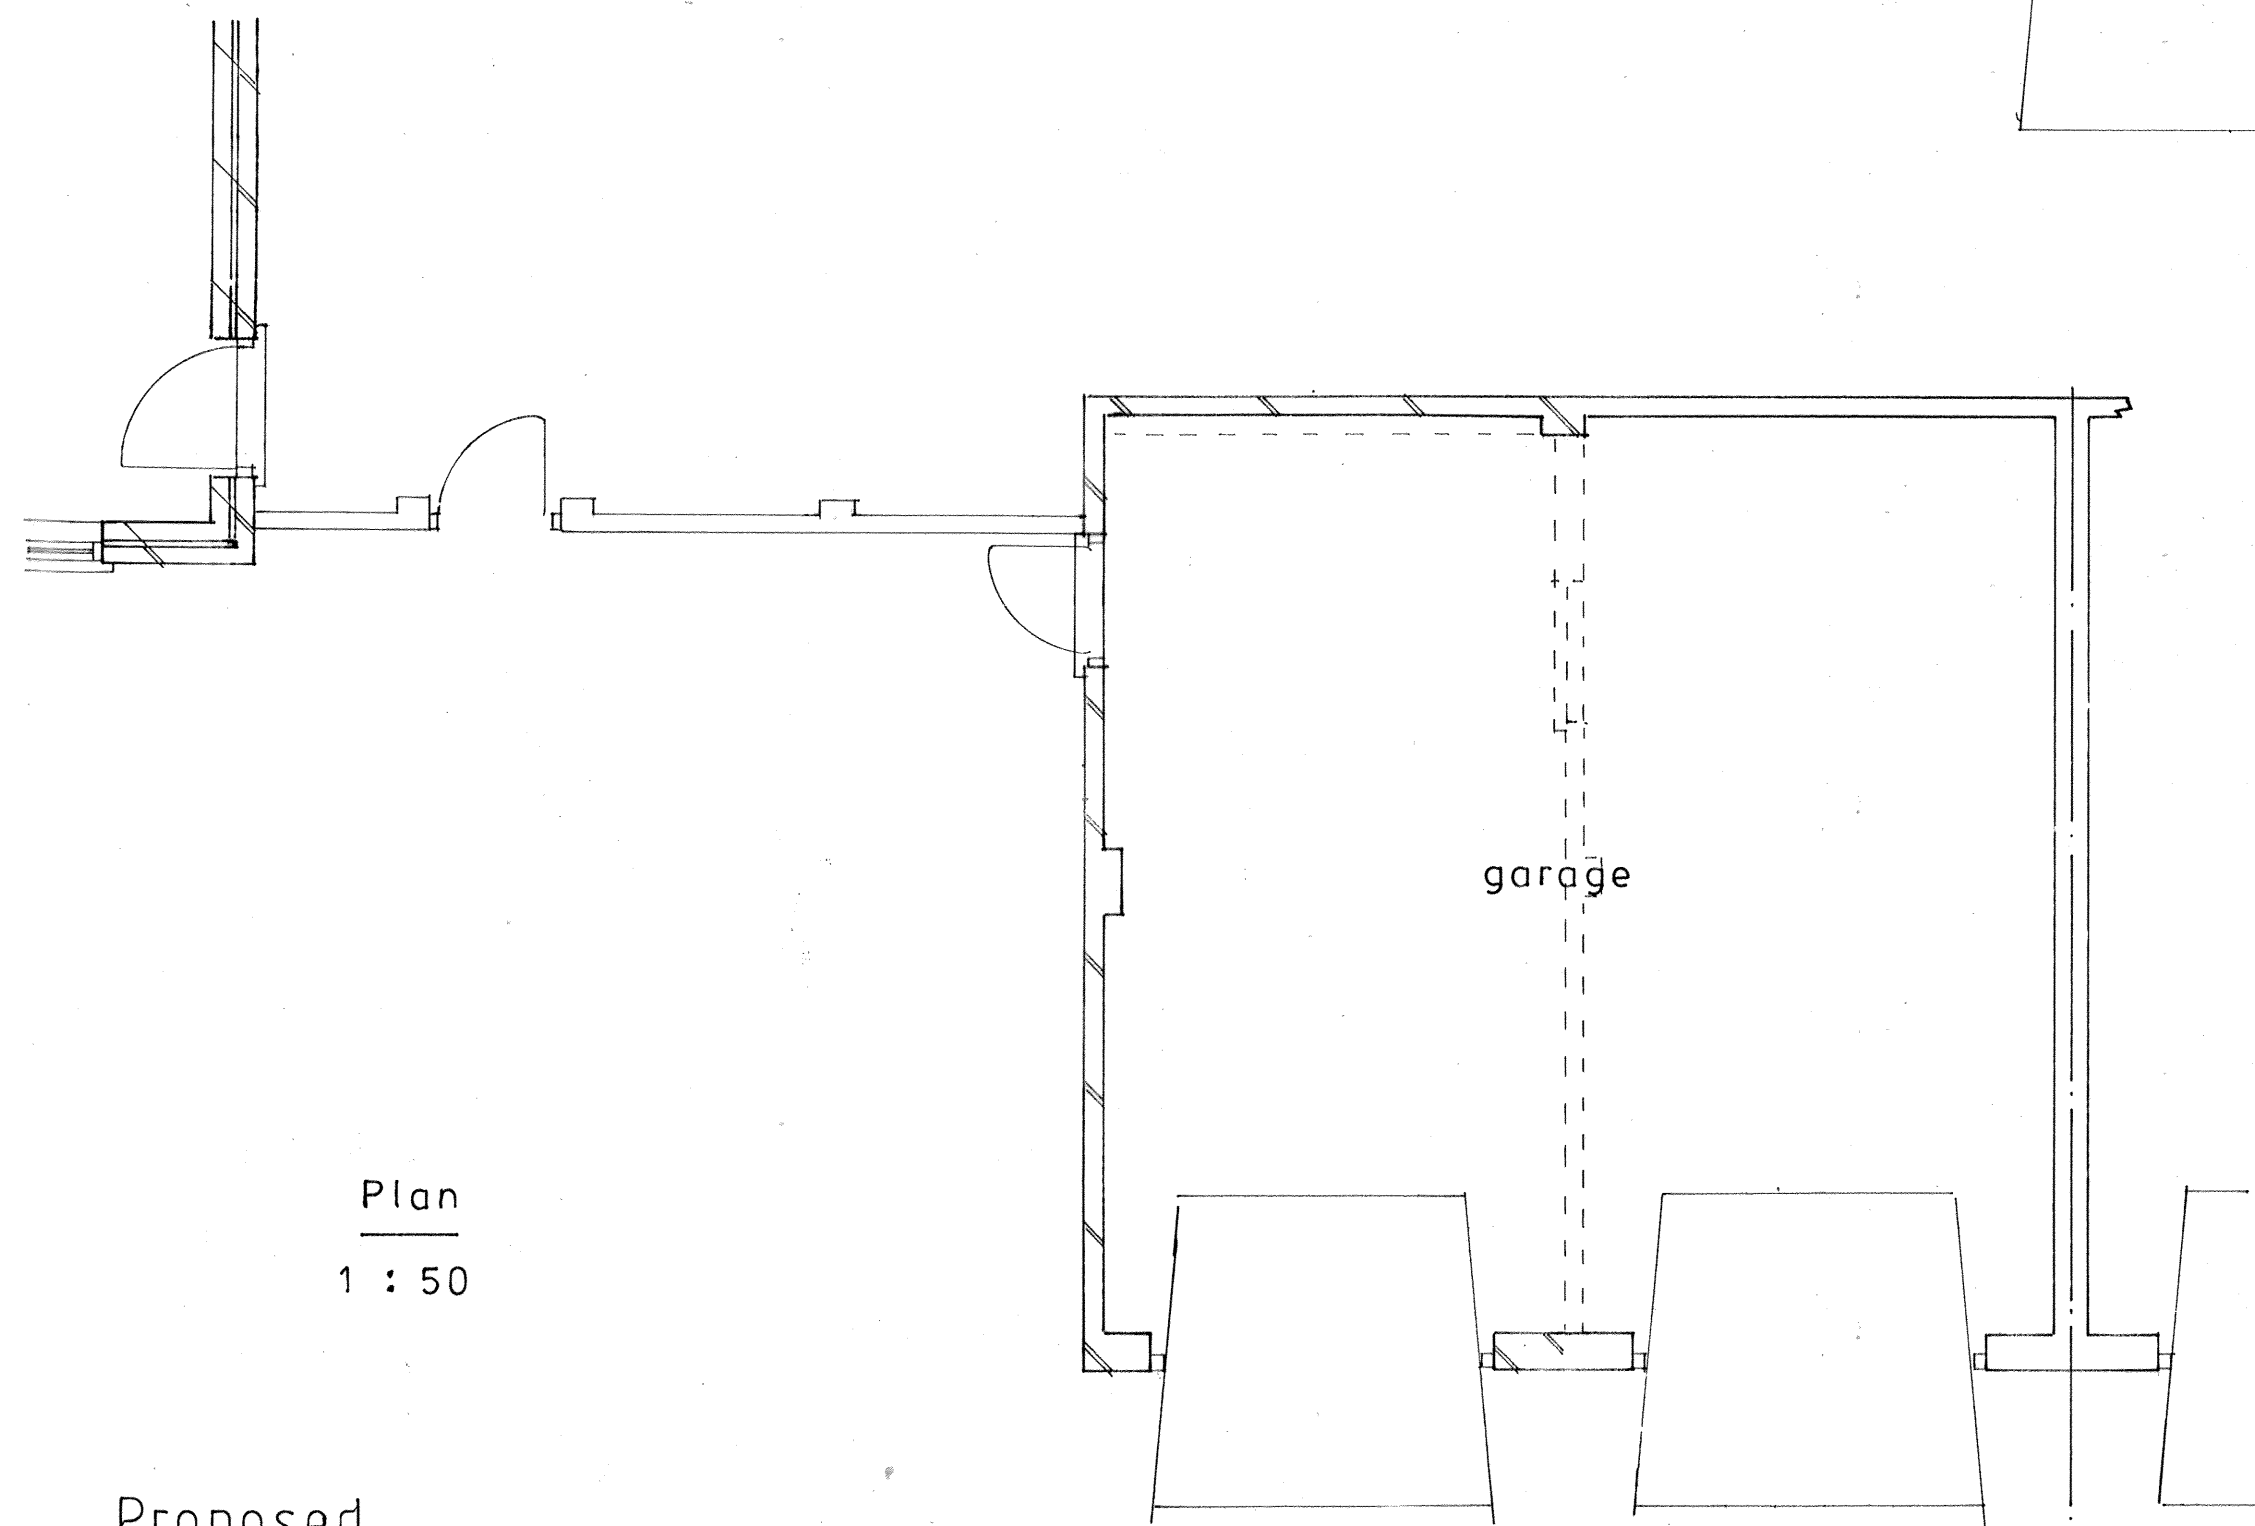

Plan

1 : 50

Proposed

PROPOSED GARAGE EXTENSION AND BOUNDARY WALL AT 3, REGIS AVE., ALDWICK
FOR MR. & MRS. D. CROSSLEY.

sheet 3a of 5

Bryan Butcher
Rainbow Cottage
Nyetimber Lane
Bognor Regis PO21 3JX
01243 266871
07973 233442
bryan.butcher@btinternet.com
www.bryanbutcher.com